






FRONT ELEVATION

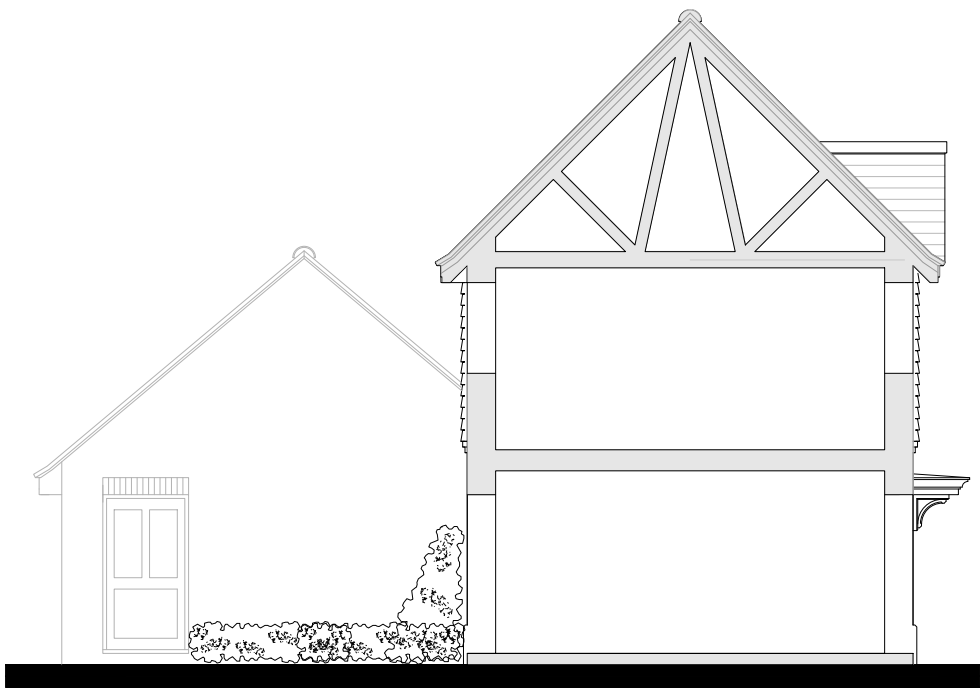

SECTION / SIDE ELEVATION

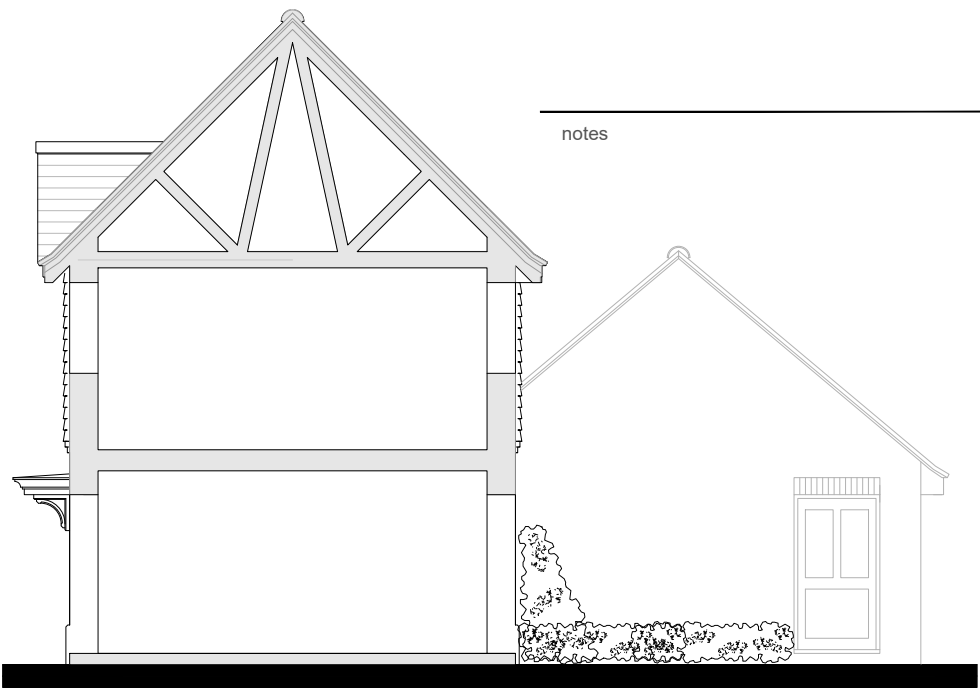

SECTION / SIDE ELEVATION

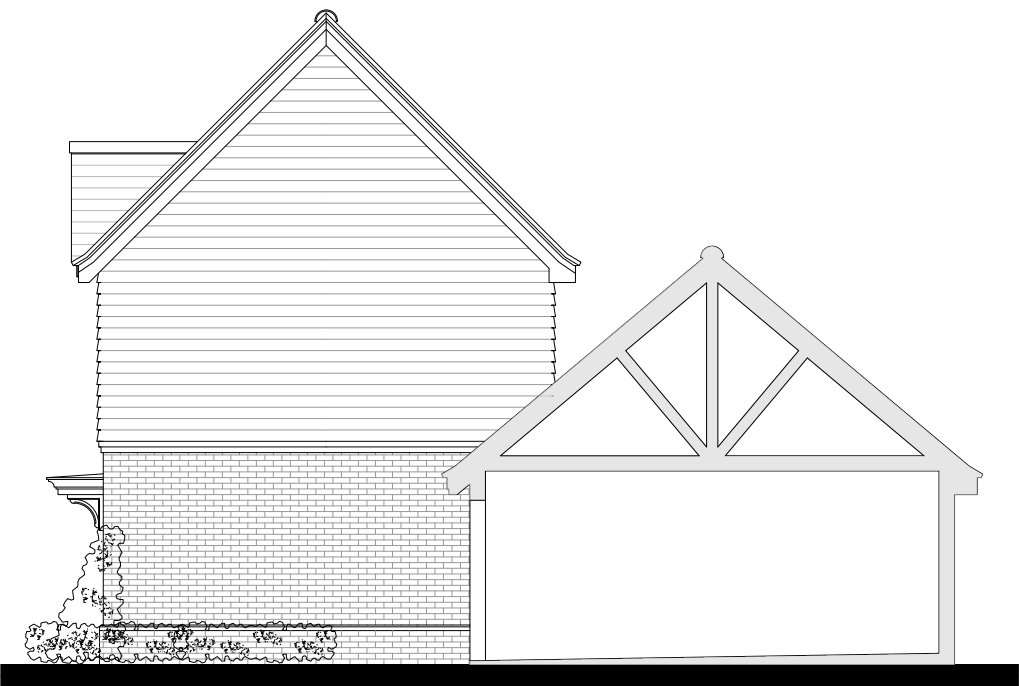


SECTION / SIDE ELEVATION




REAR ELEVATION



SECTION / SIDE ELEVATION

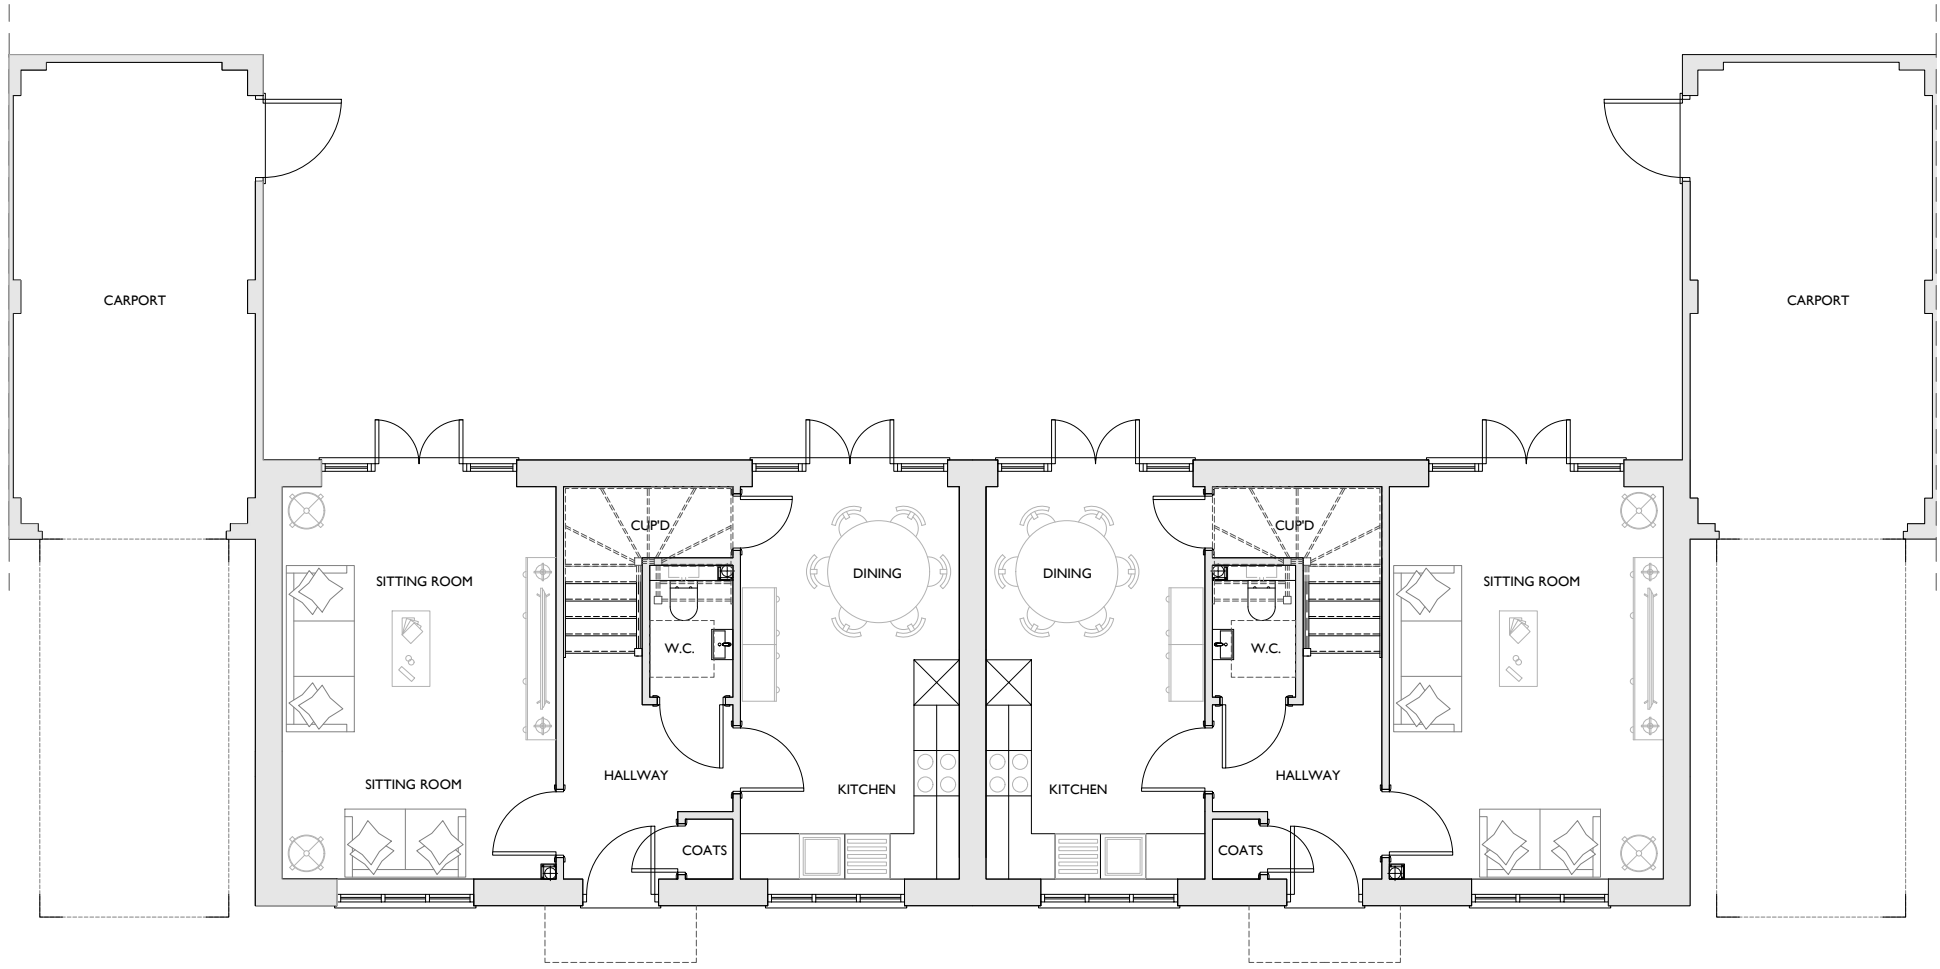

GROUND FLOOR PLAN  
1,001 sqft  
PLOTS 30 & 31

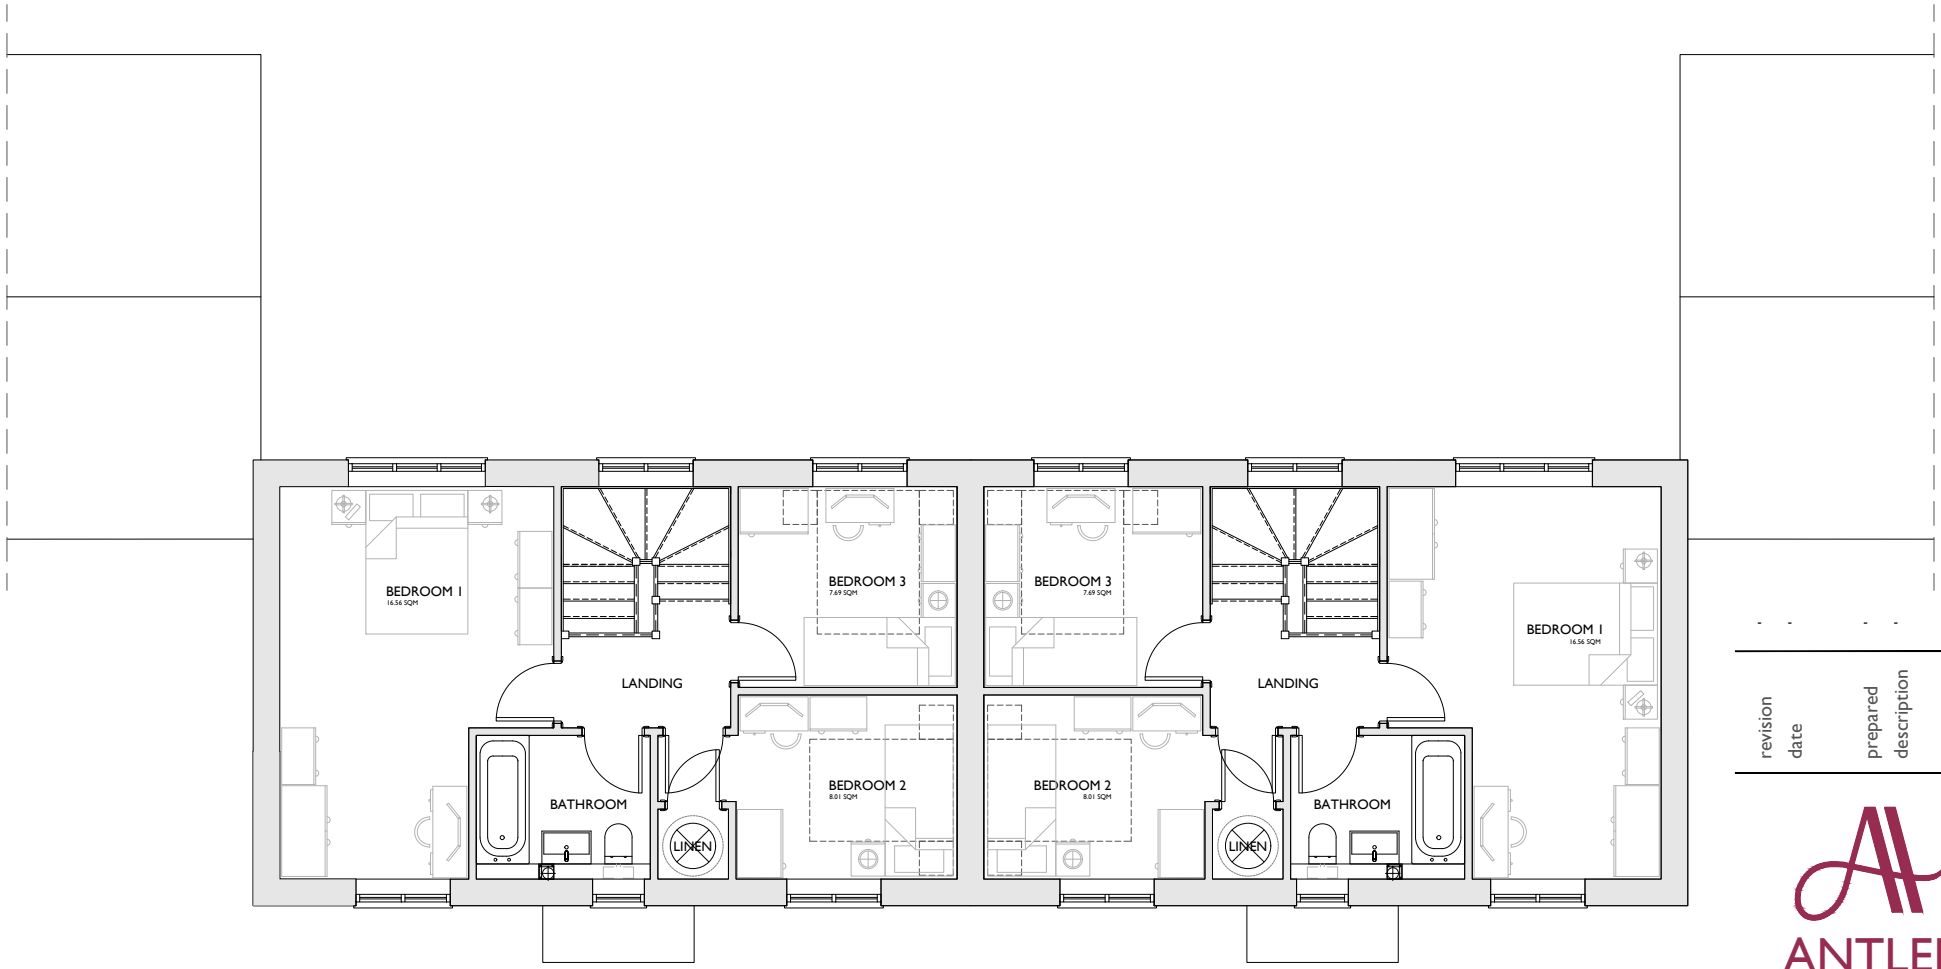

FIRST FLOOR PLAN



Knightway House  
Park Street  
Bagshot  
Surrey  
GU19 5AQ  
T : 01276 538941  
www.antlerhomes.co.uk

project  
SELSFIELD ROAD, ARDINGLY

drawing  
PLOTS 30 & 31 - FLOOR  
PLANS & ELEVATIONS

date 09.03.26 scale 1:100 @ A2 drawn MJ

drawing number AH314 - PL.24 revision -

