




FRONT ELEVATION

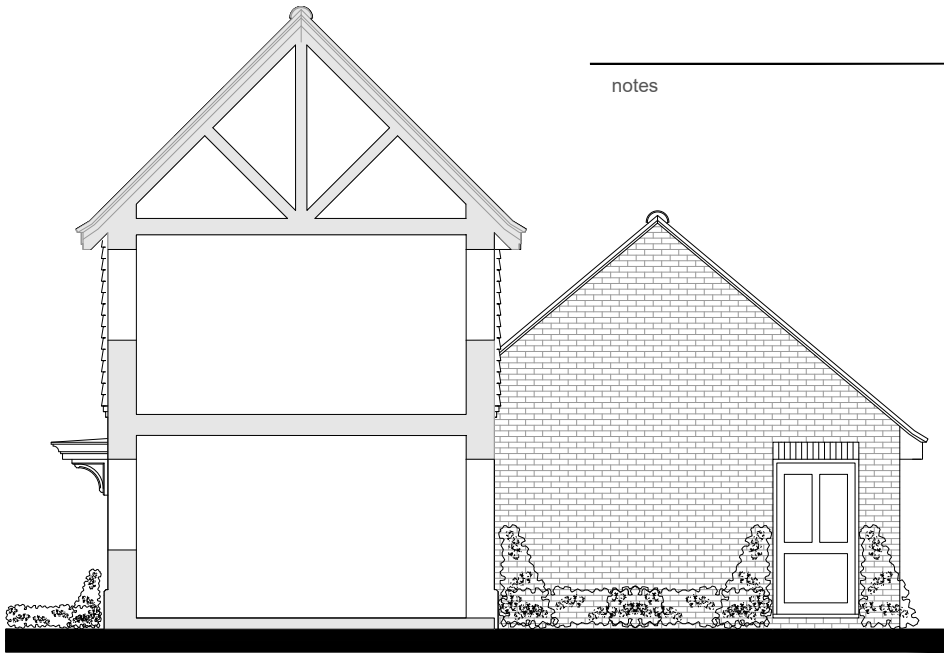


SECTION / SIDE ELEVATION



SECTION / SIDE ELEVATION



FIRST FLOOR PLAN

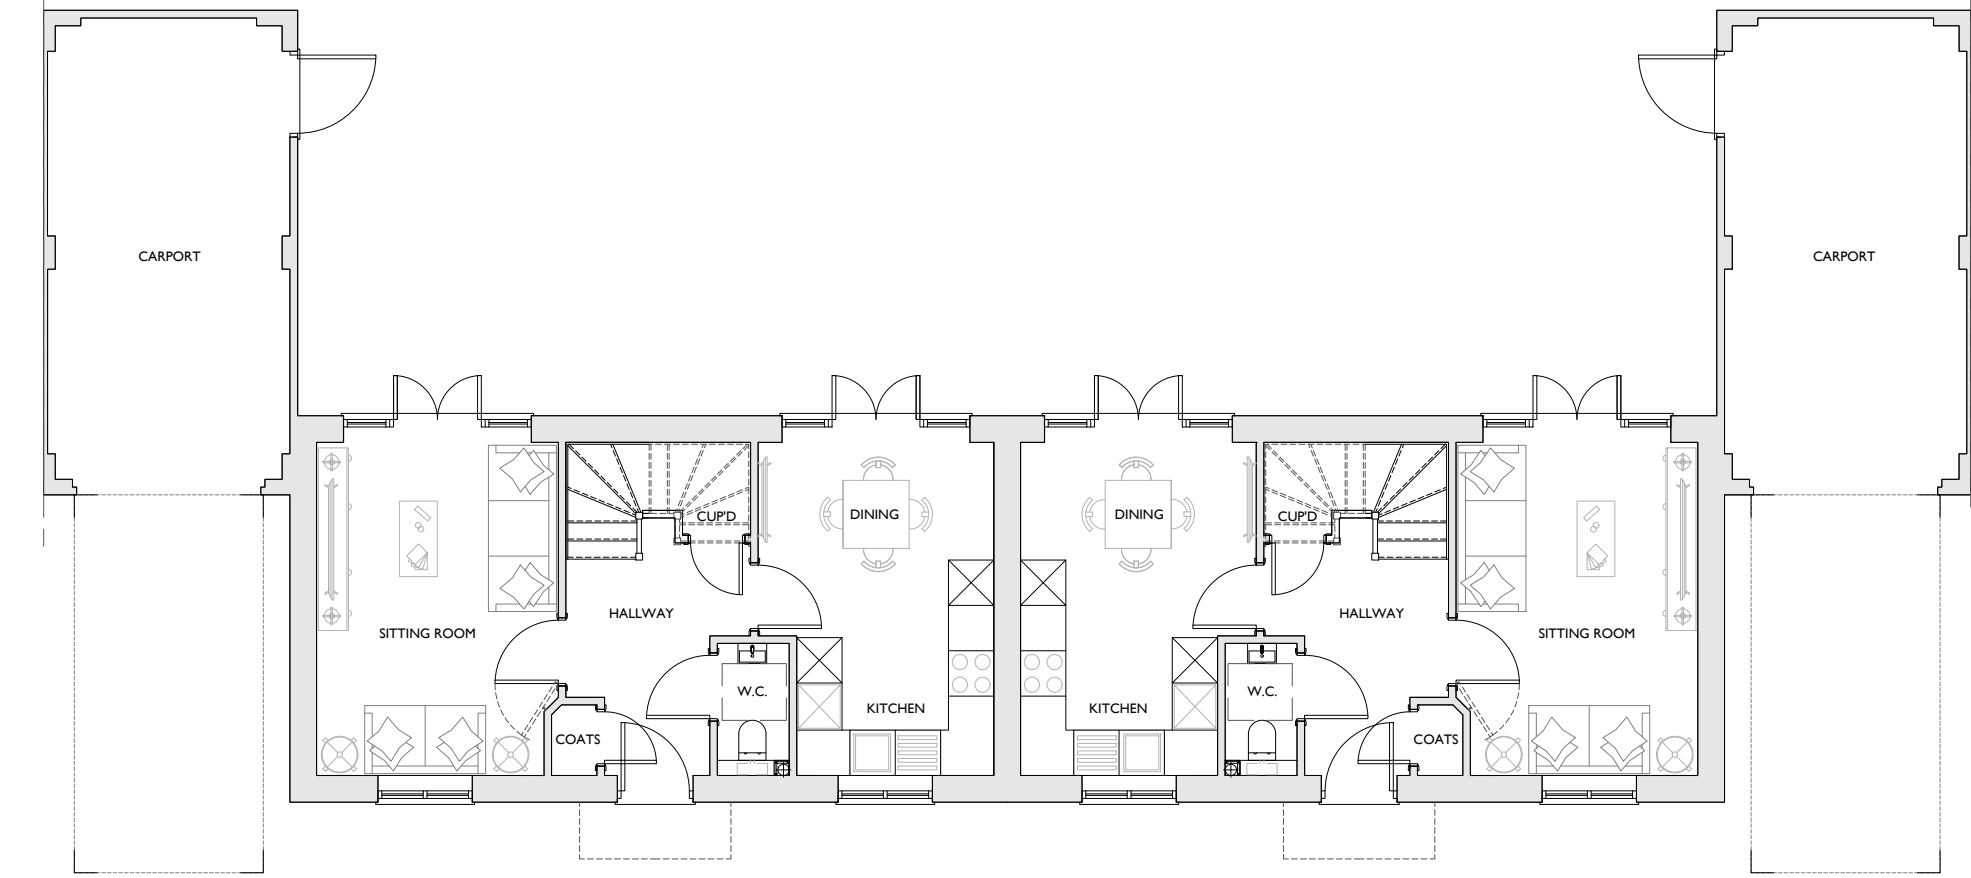

GROUND FLOOR PLAN
PLOT 32 & 33
850 sqft




REAR ELEVATION



SECTION / SIDE ELEVATION



SECTION / SIDE ELEVATION

 

revision
date

prepared
description



Knightway House
Park Street
Bagshot
Surrey
GU19 5AQ
T : 01276 538941
www.antlerhomes.co.uk

project
SELSFIELD ROAD, ARDINGLY

drawing
PLOTS 32 & 33 - FLOOR
PLANS & ELEVATIONS

date
09.03.26

scale
1:100 @ A2

drawn
MJ

drawing number
AH314 - PL.25

revision
-