



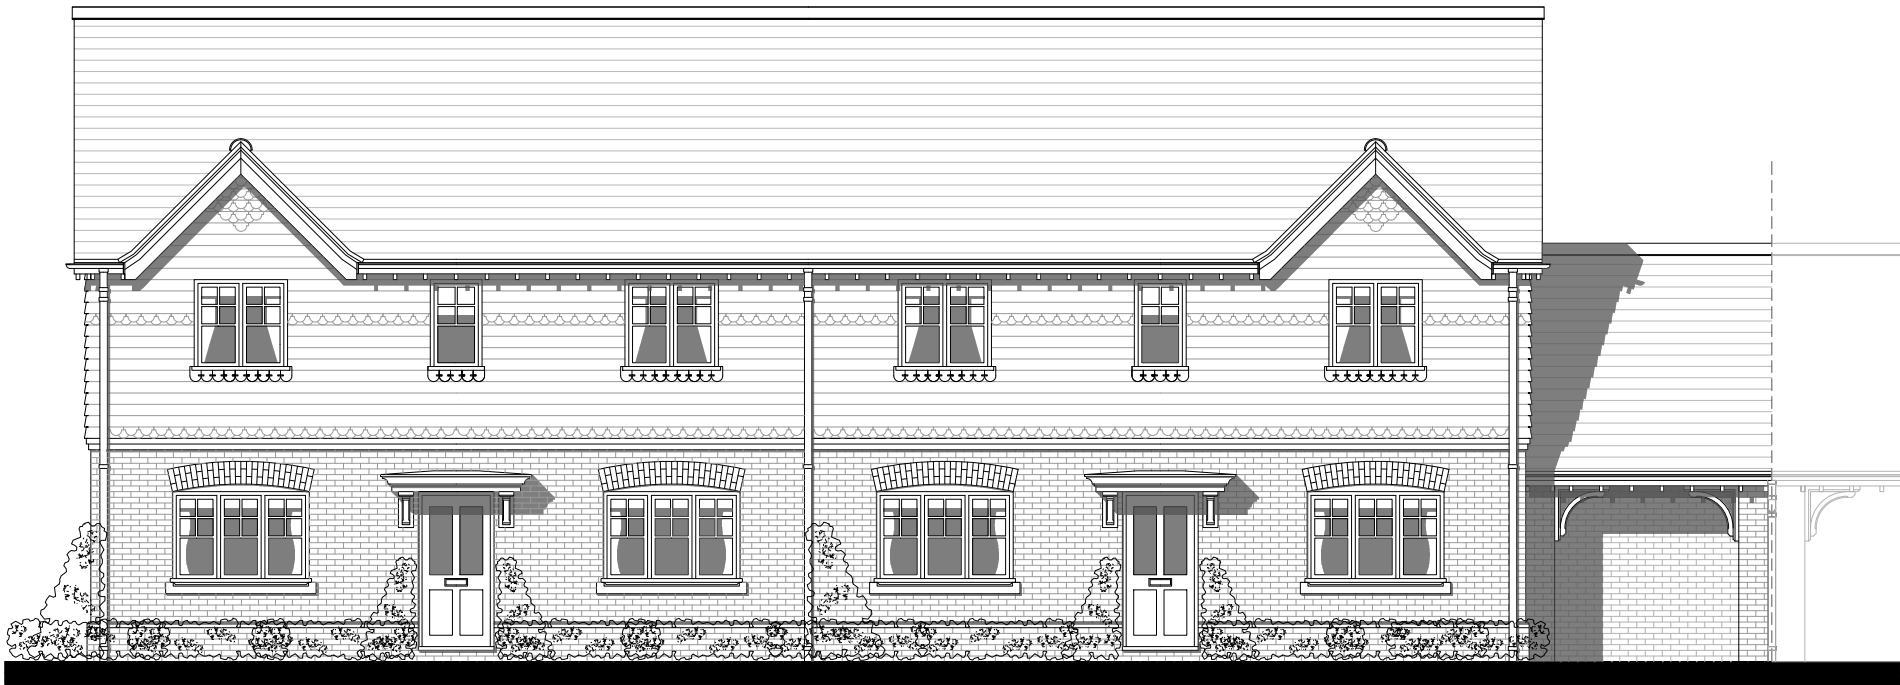

FRONT ELEVATION




SIDE ELEVATION

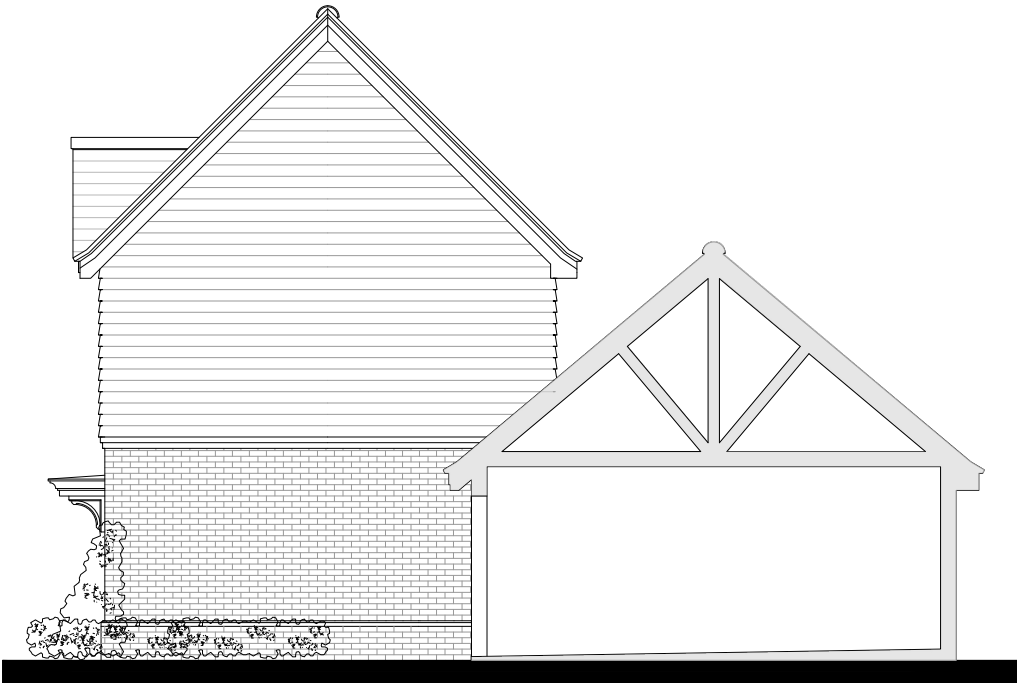


SECTION / SIDE ELEVATION



REAR ELEVATION

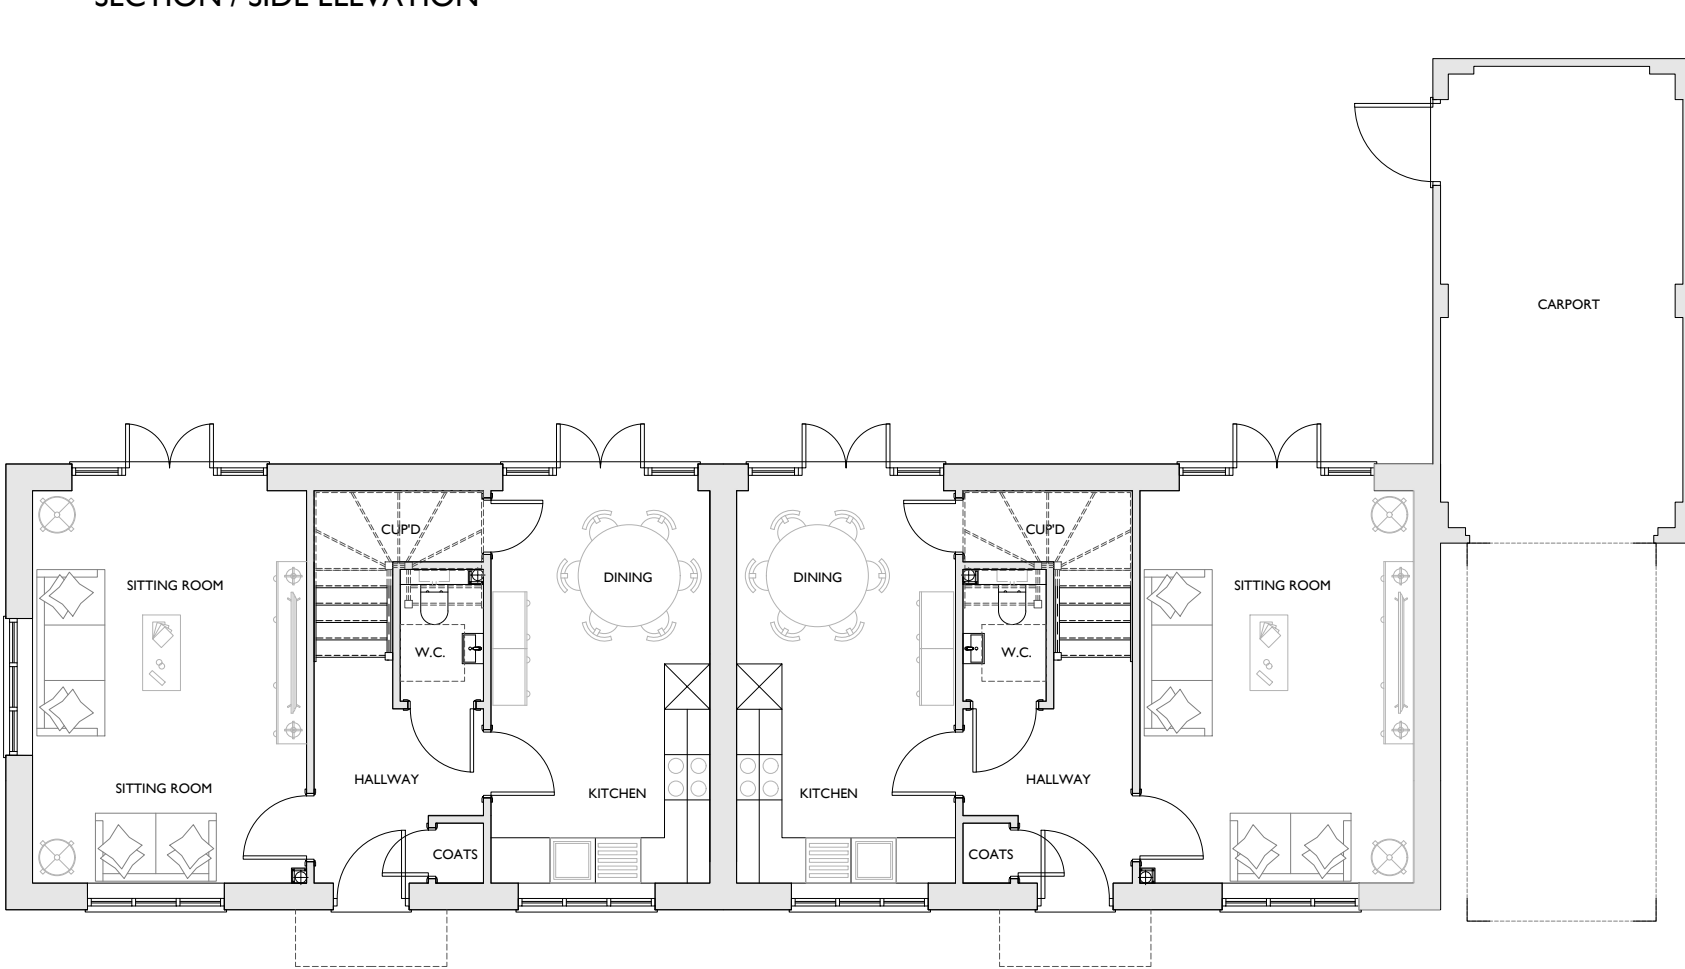

GROUND FLOOR PLAN
1,001 sqft
PLOTS 34 & 35

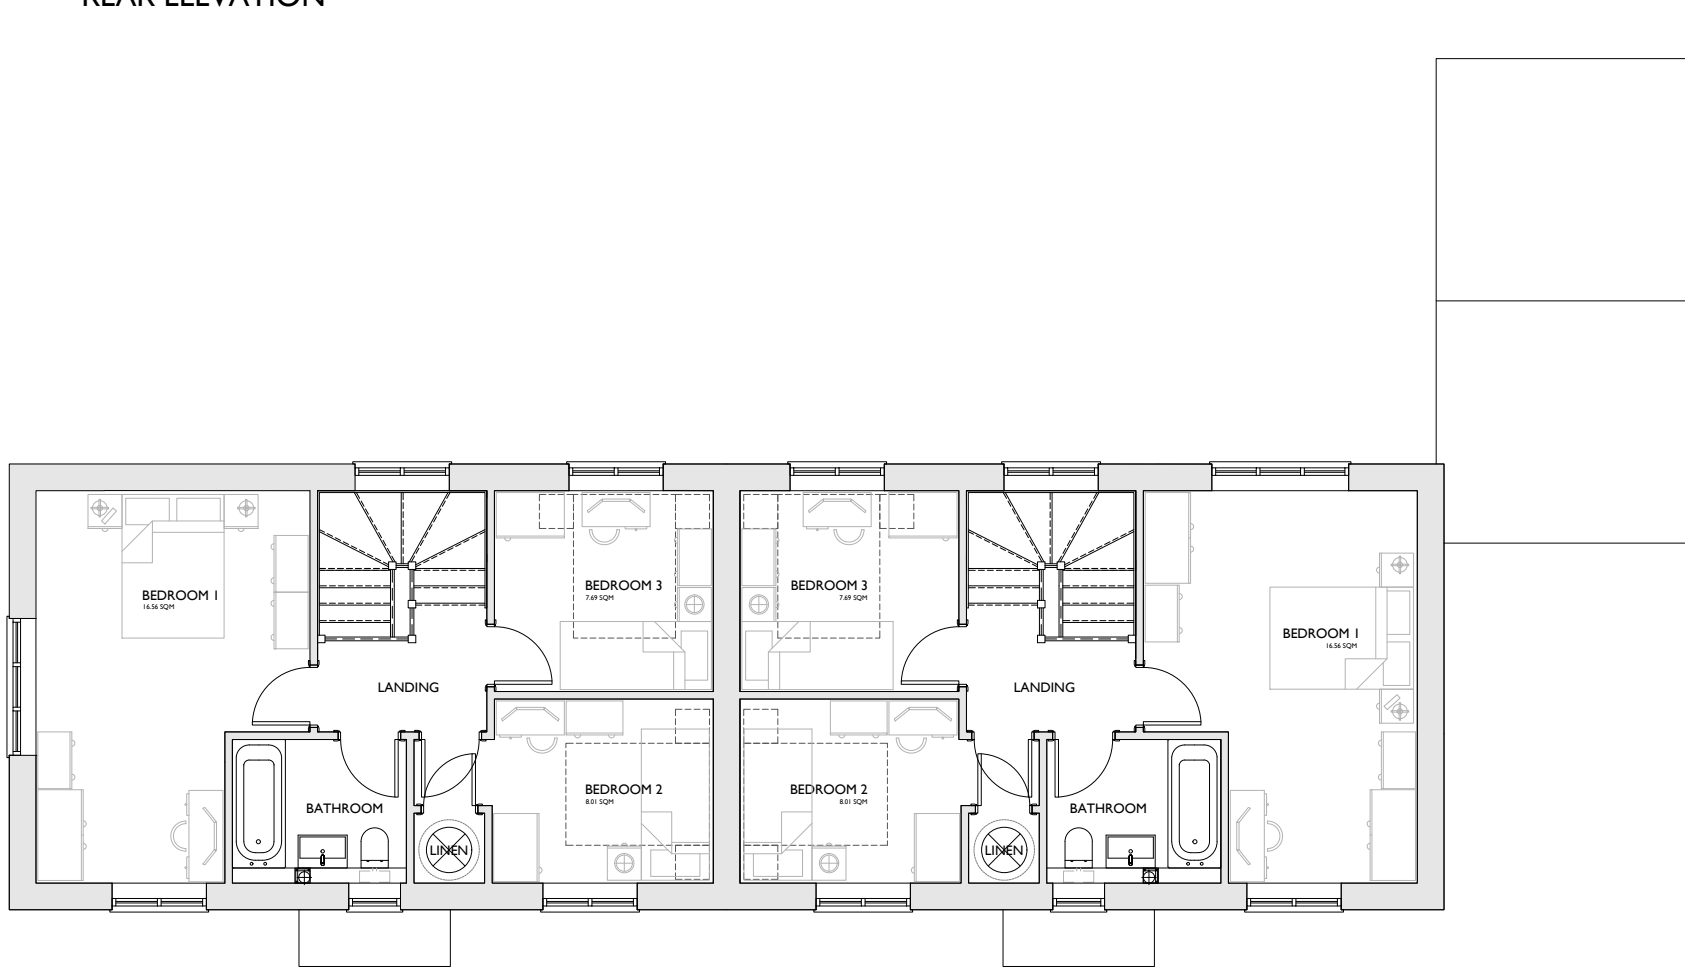

FIRST FLOOR PLAN

revision
date

prepared
description



Knightway House
Park Street
Bagshot
Surrey
GU19 5AQ
T : 01276 538941
www.antlerhomes.co.uk

project
SELSFIELD ROAD, ARDINGLY

drawing
PLOTS 34 & 35 - FLOOR
PLANS & ELEVATIONS

date
09.03.26

scale
1:100 @ A2

drawn
MJ

drawing number
AH314 - PL.26

revision
-

