






Front Elevation (North-East) 1:100

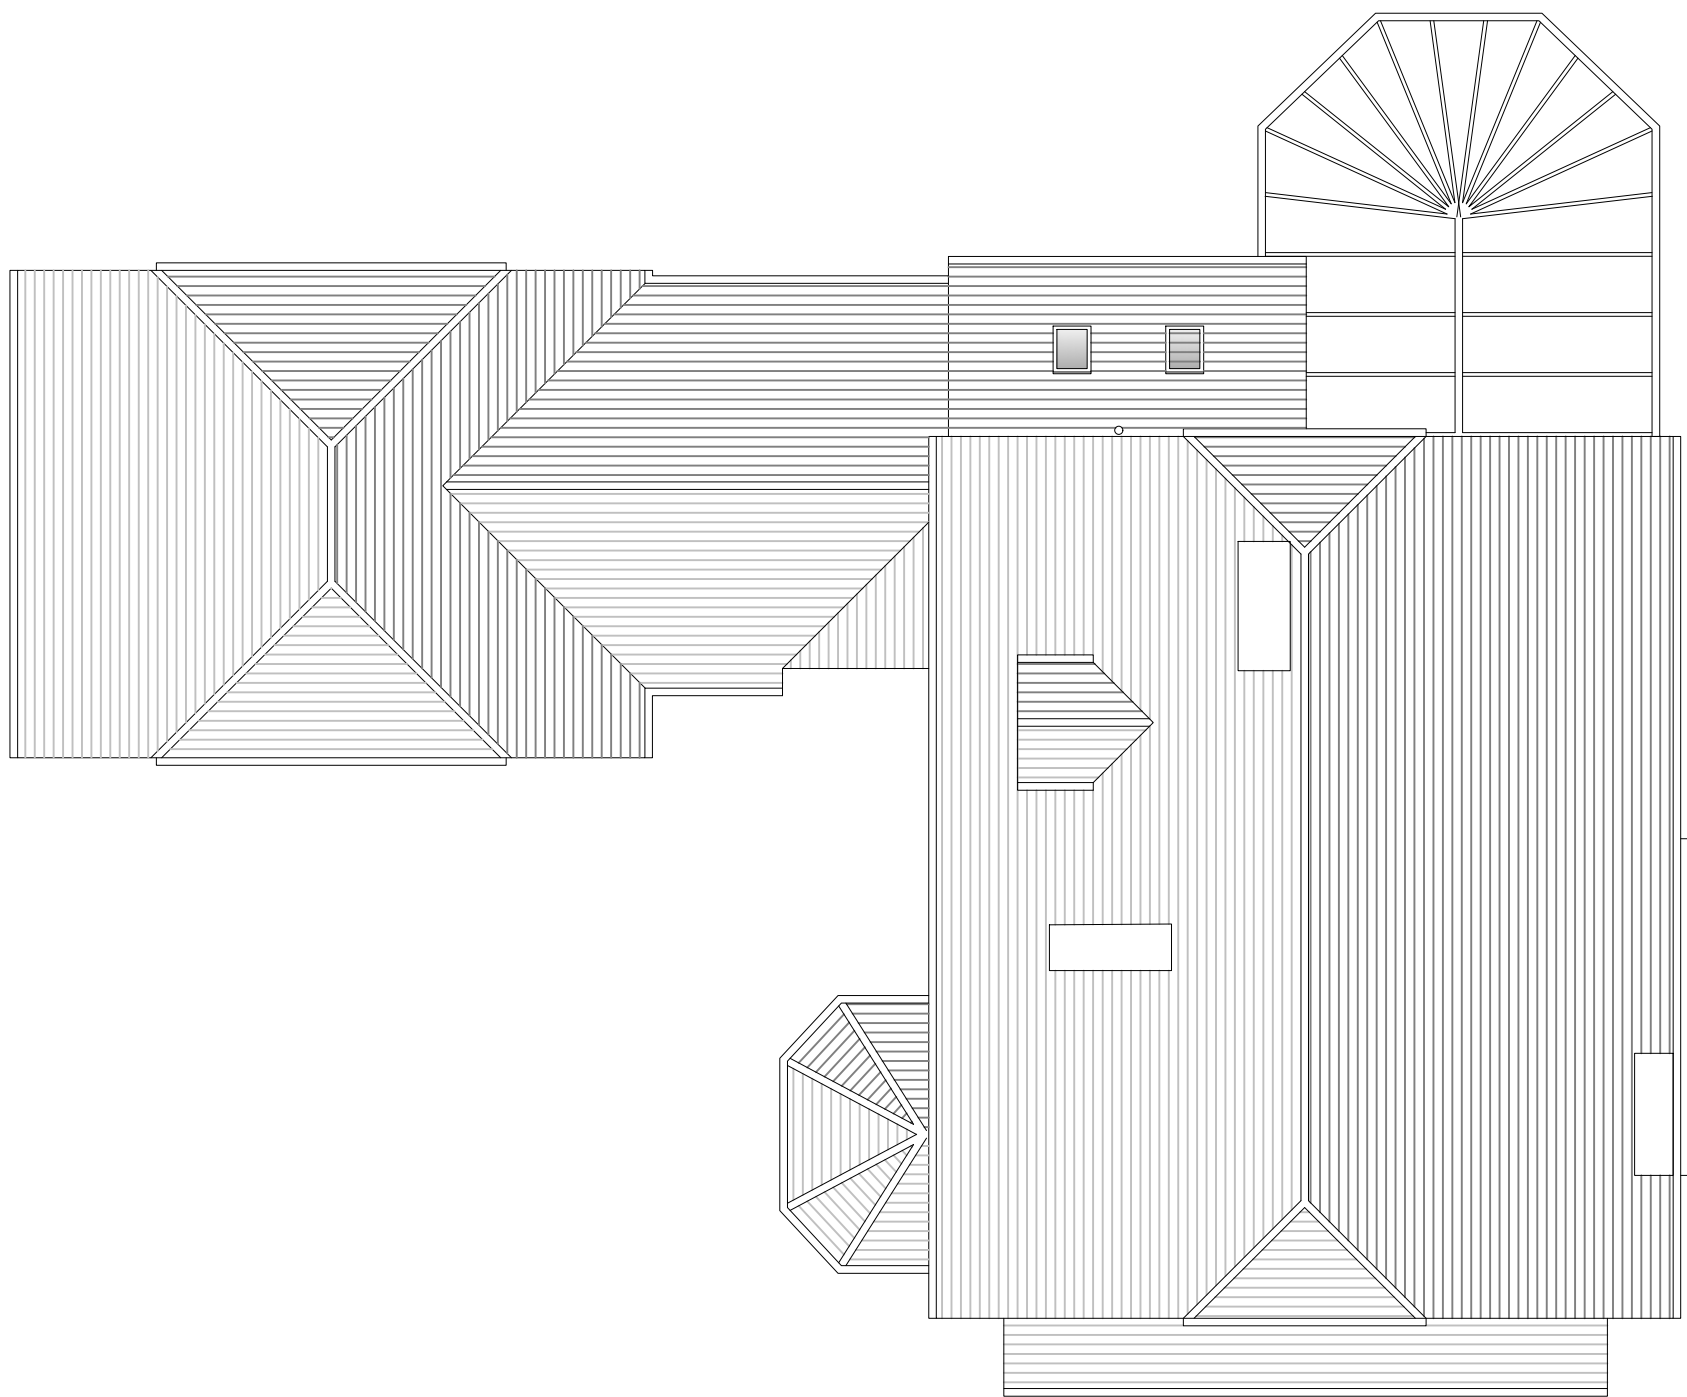

Side Elevation (North-West) 1:100

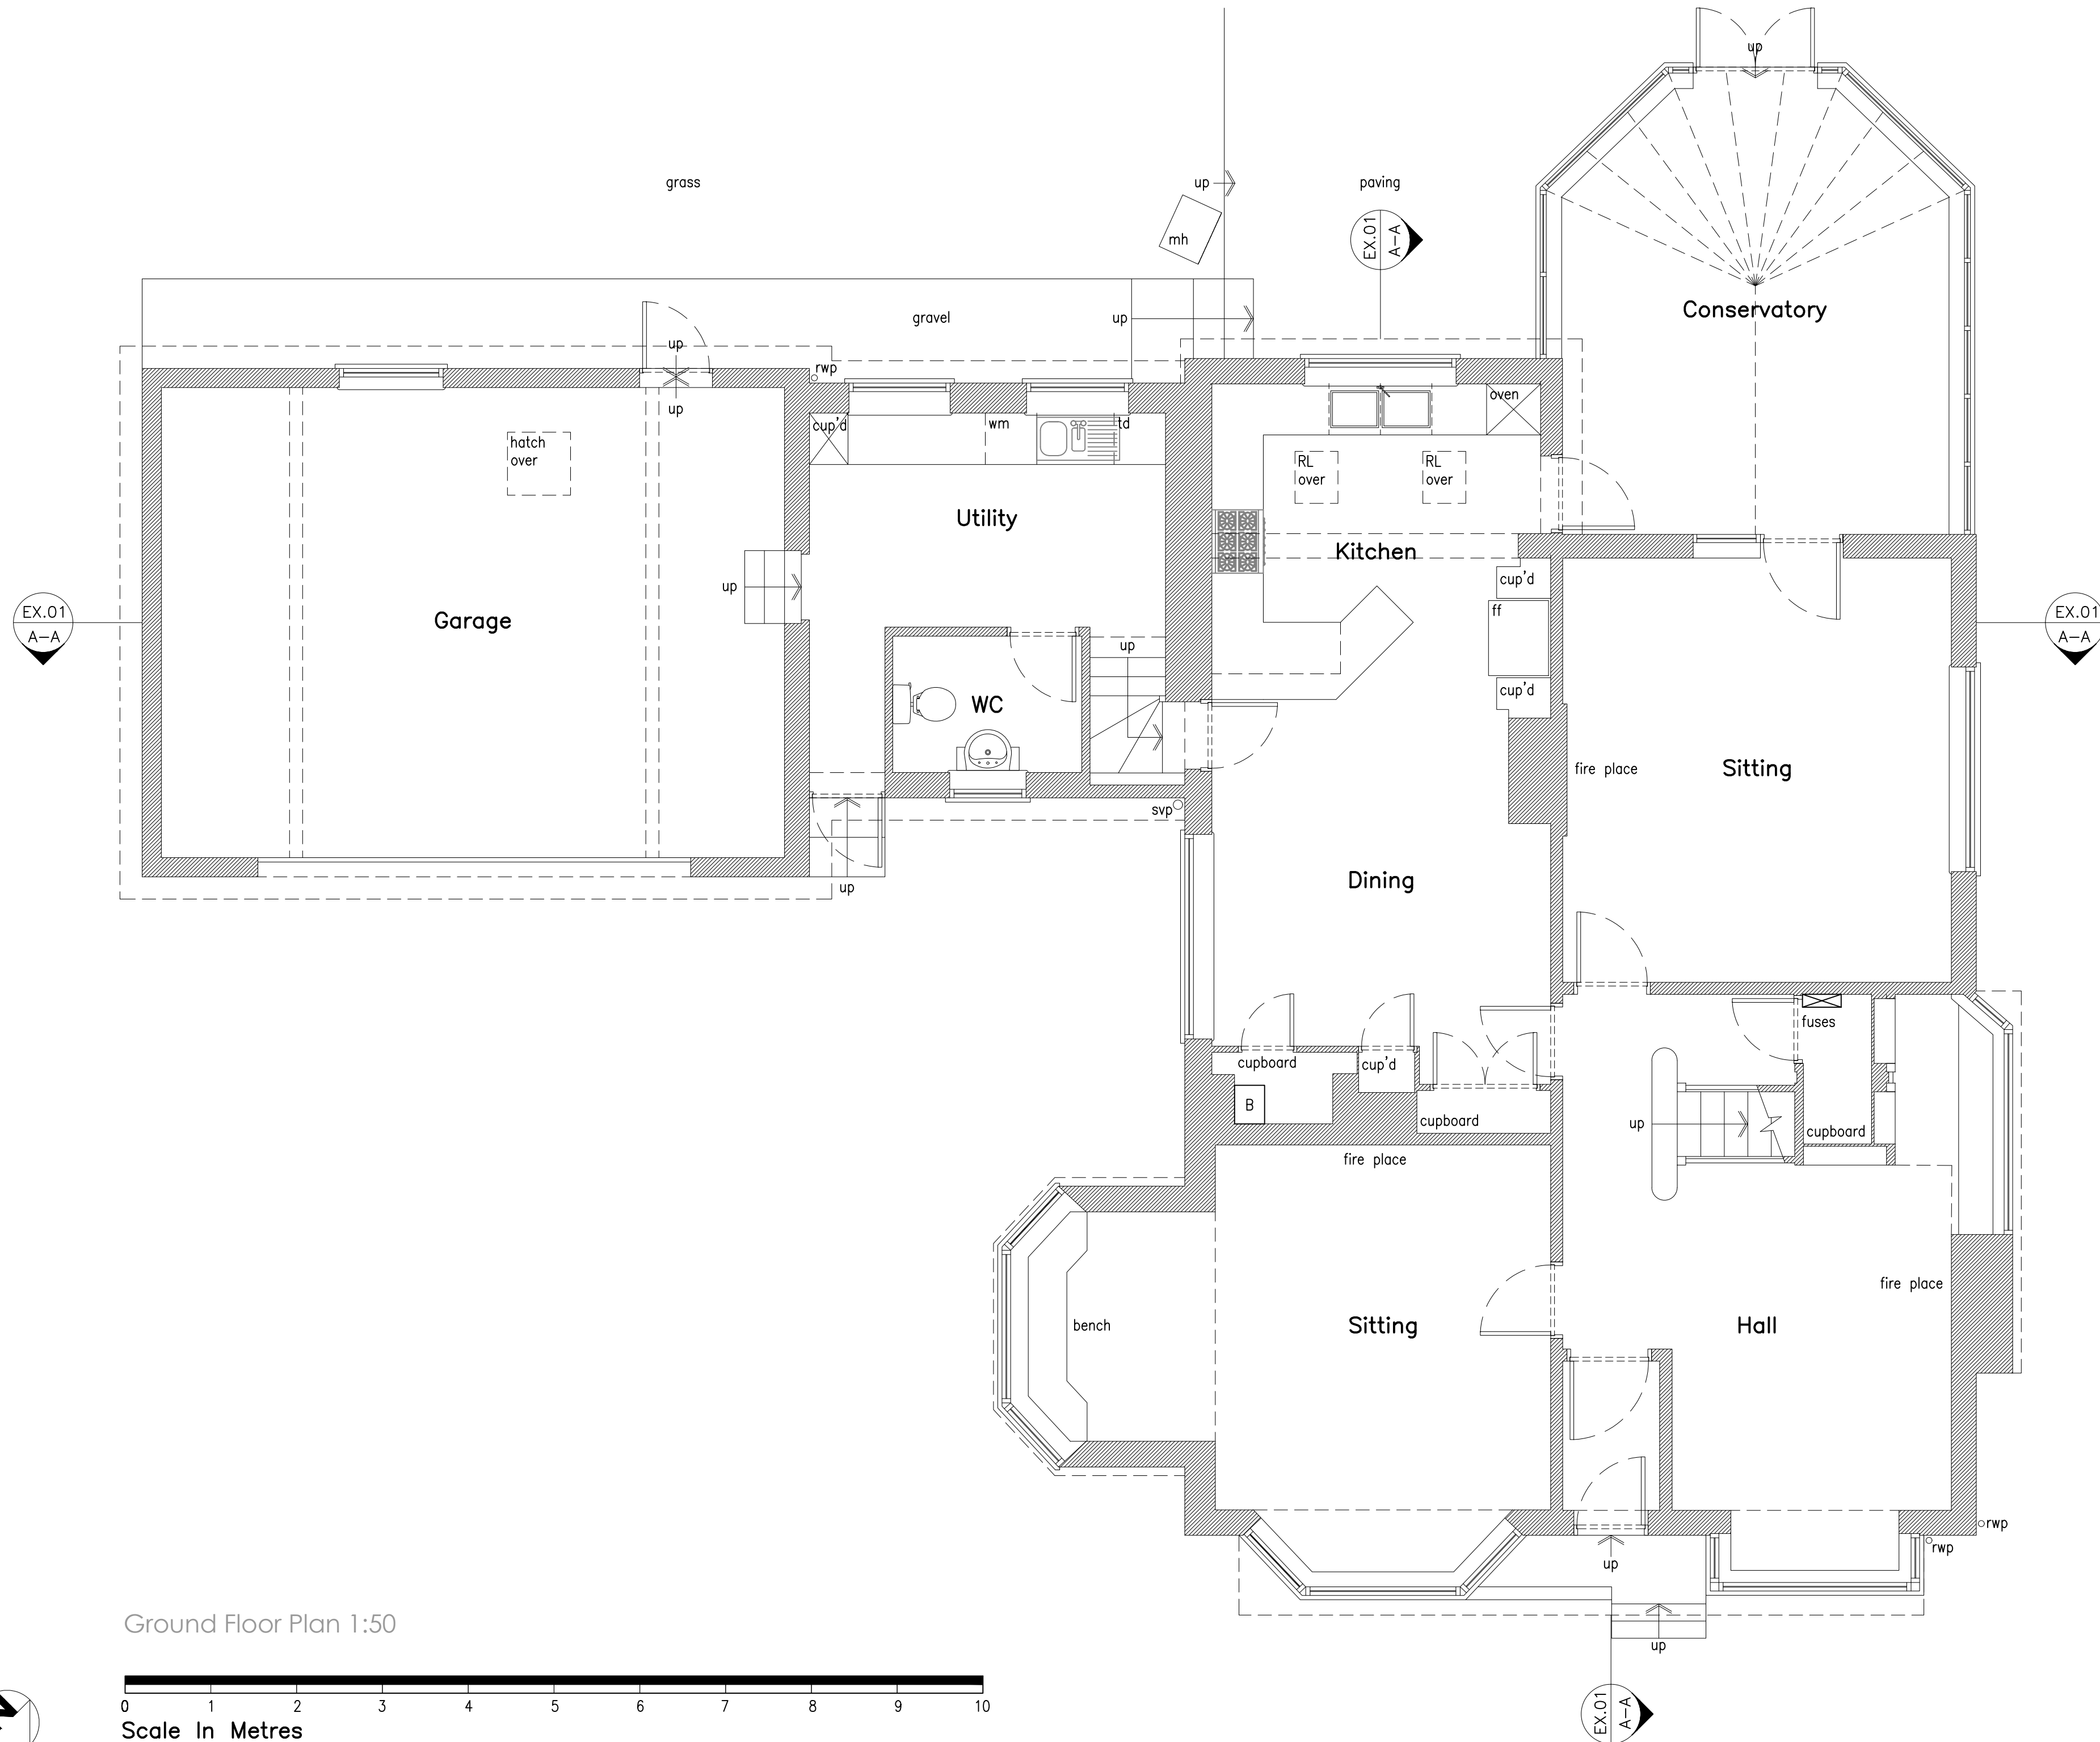

Roof Plan 1:100

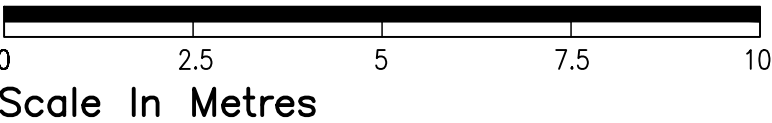

rev.	date	comment
amendments		
klaarchitects		
client		
Mr & Mrs G. Davies		
job		
41 Lucastes Avenue Haywards Heath RH16 1JU		
drawing number		
323.EXG.01		
drawing title		
existing ground floor and roof plans and front/side elevations		
date	scale/original sheet size	RIBA work stage
Feb' 26	Varies @ A1	n/a
Do not scale off drawing. Check all dimensions on site before all work is commenced. All goods materials workmanship to conform with current building regulations BS5 and CDM. © Copyright KLA Architects Ltd.		
KLA architects limited 27 Ferndale Road Haywards Heath West Sussex RH16 1JU		
telephone 07712 449 542 email kla.architects@gmail.com www.klaarchitects.co.uk		
Company No. 6538521 Registered Office 27 Ferndale Road, Haywards Heath, RH16 1JU		