






Rear Elevation (Sout-West) 1:100

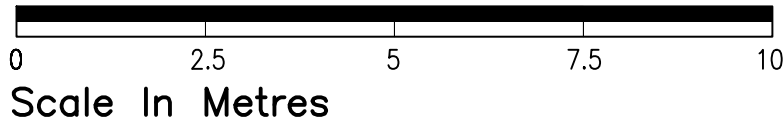

Side Elevation (South-East) 1:100

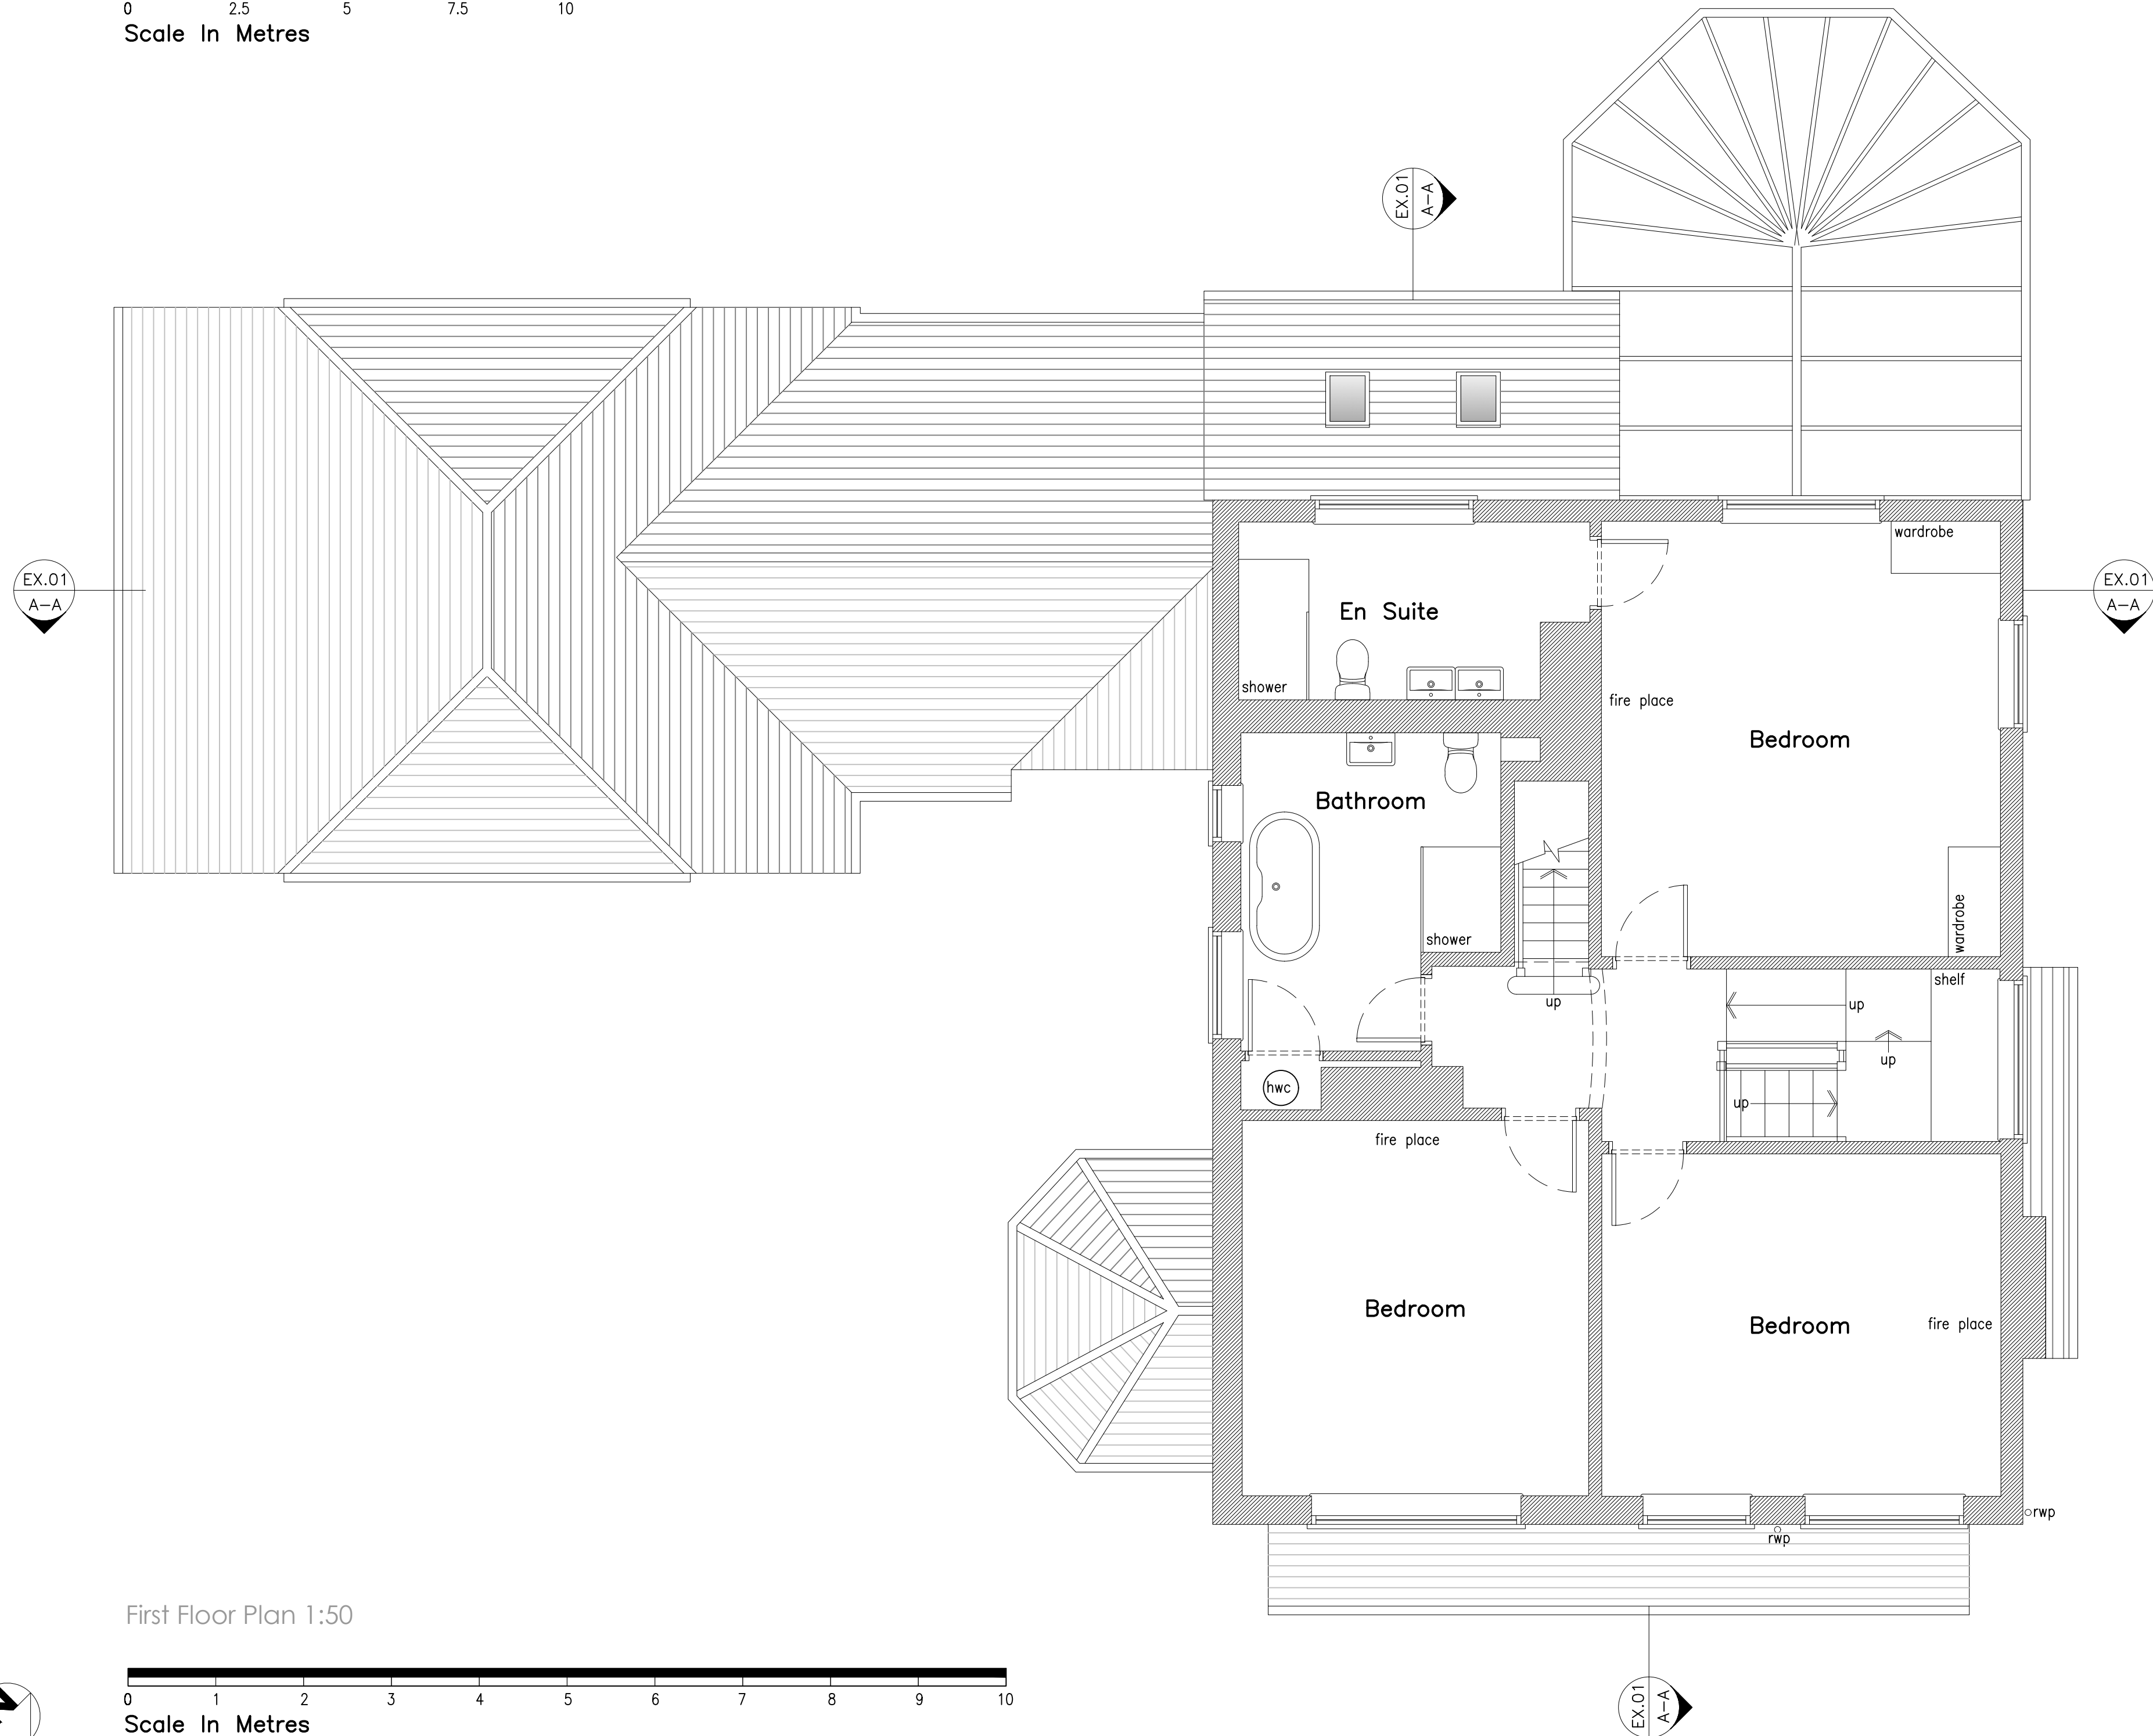

First Floor Plan 1:50

 

rev.	date	comment
amendments		
k aarchitects		
client		
Mr & Mrs G. Davies		
job		
41 Lucastes Avenue Haywards Heath RH16 1JU		
drawing number		
323.EXG.02		
drawing title		
existing first floor plan and rear/side elevations		
date	scale/original sheet size	RIBA work stage
Feb' 26	Varies @ A1	n/a
Do not scale off drawing. Check all dimensions on site before work is commenced. All goods materials workmanship to conform with current building regulations BS5 and CDM. © Copyright K A Architects Ltd.		
K A architects limited 27 Ferndale Road Haywards Heath West Sussex RH16 1PJ		
telephone 07712 449 542 email k a.architects@gmail.com www.k aarchitects.co.uk		
Company No. 6538521 Registered Office 27 Ferndale Road, Haywards Heath RH16 1PJ		