



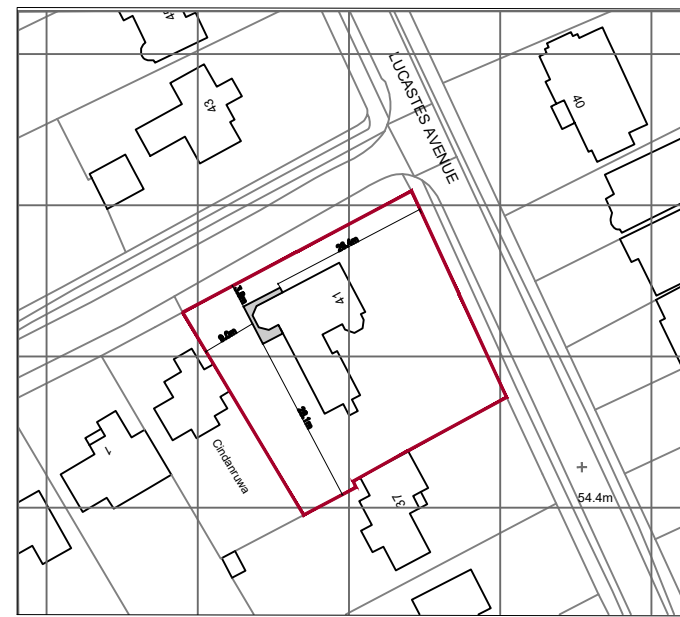


Location plan 1:1250
Scale In Metres

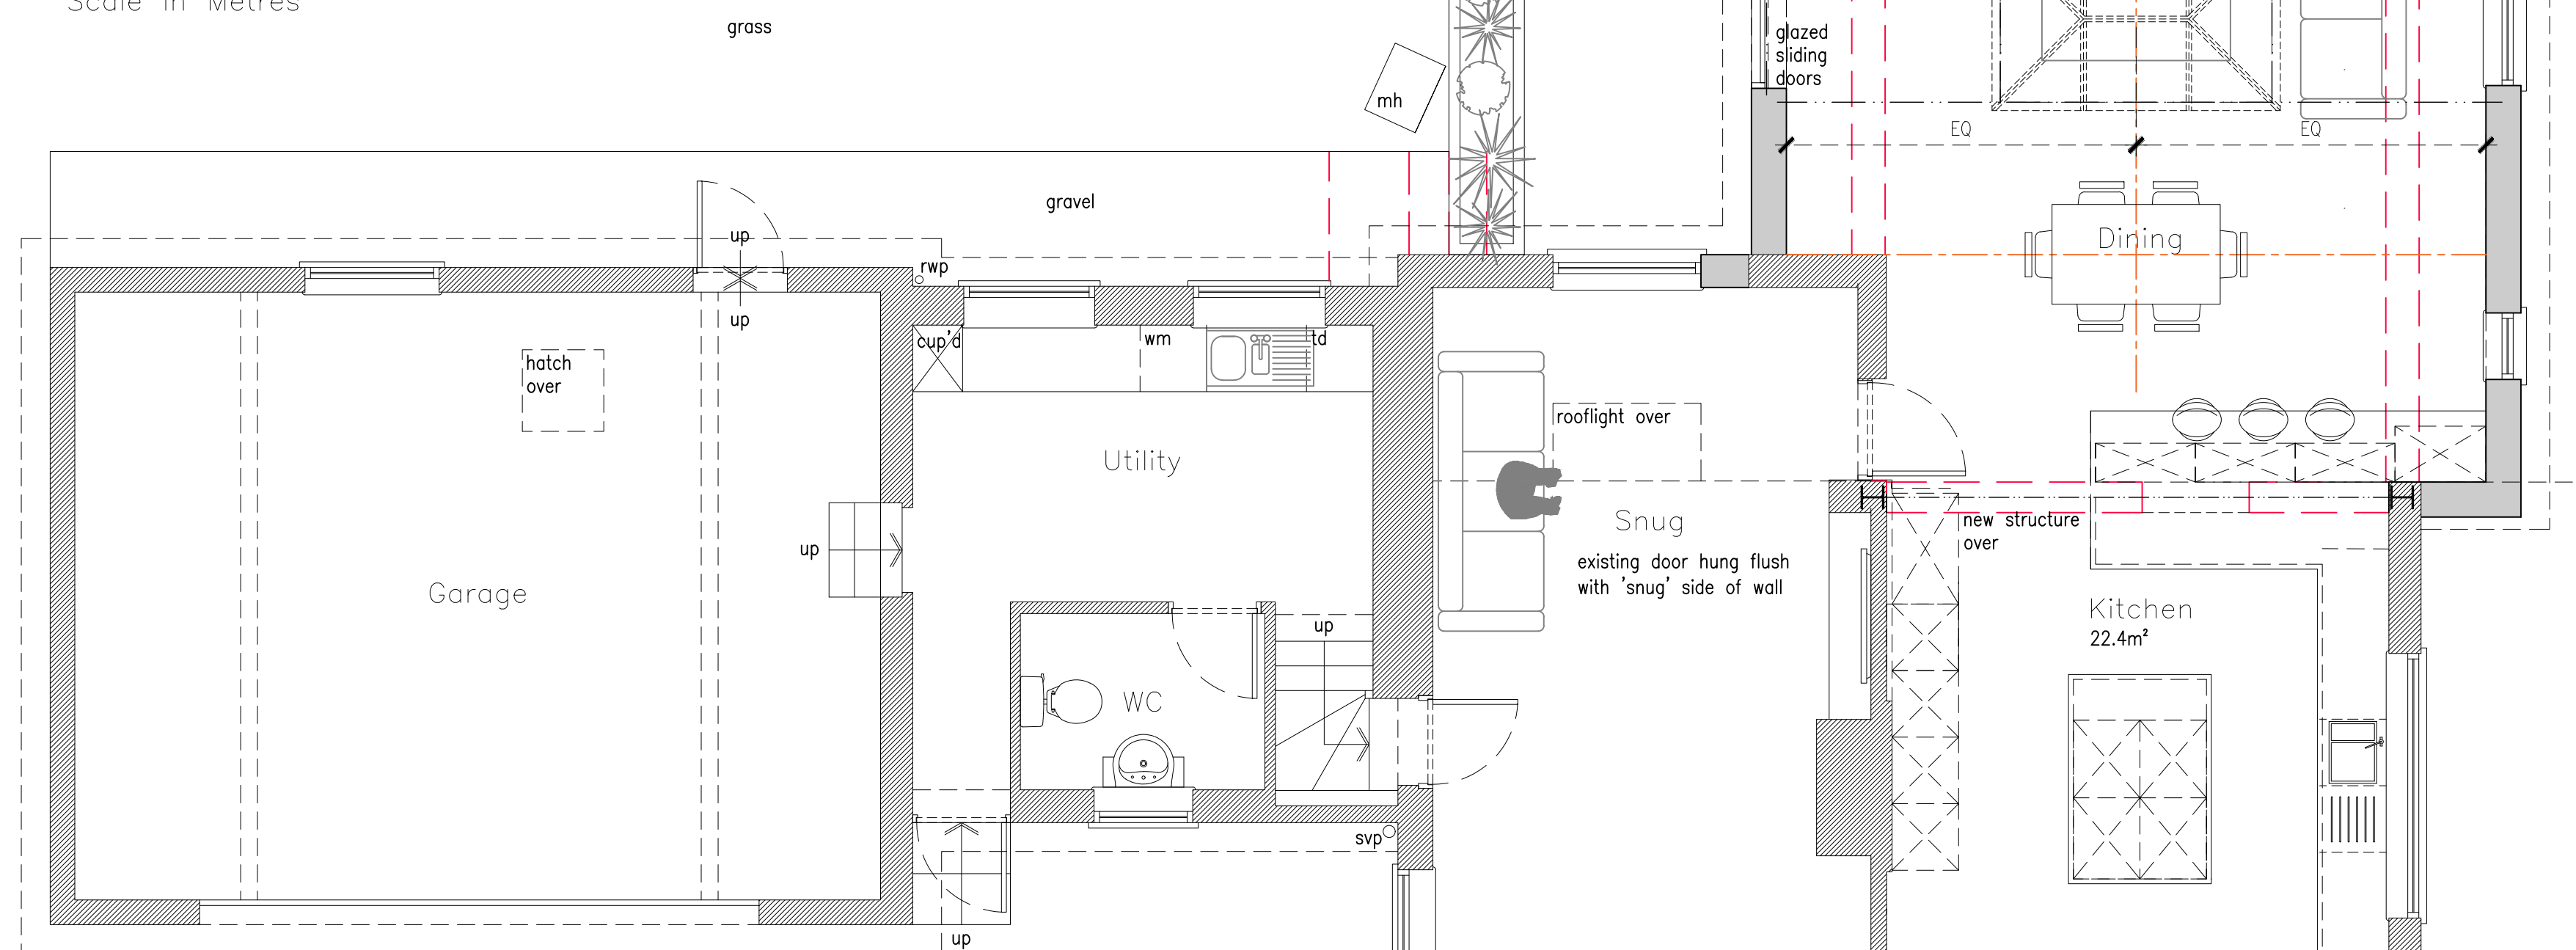


Ground Floor Plan 1:50
Scale In Metres



Block plan 1:500
Scale In Metres

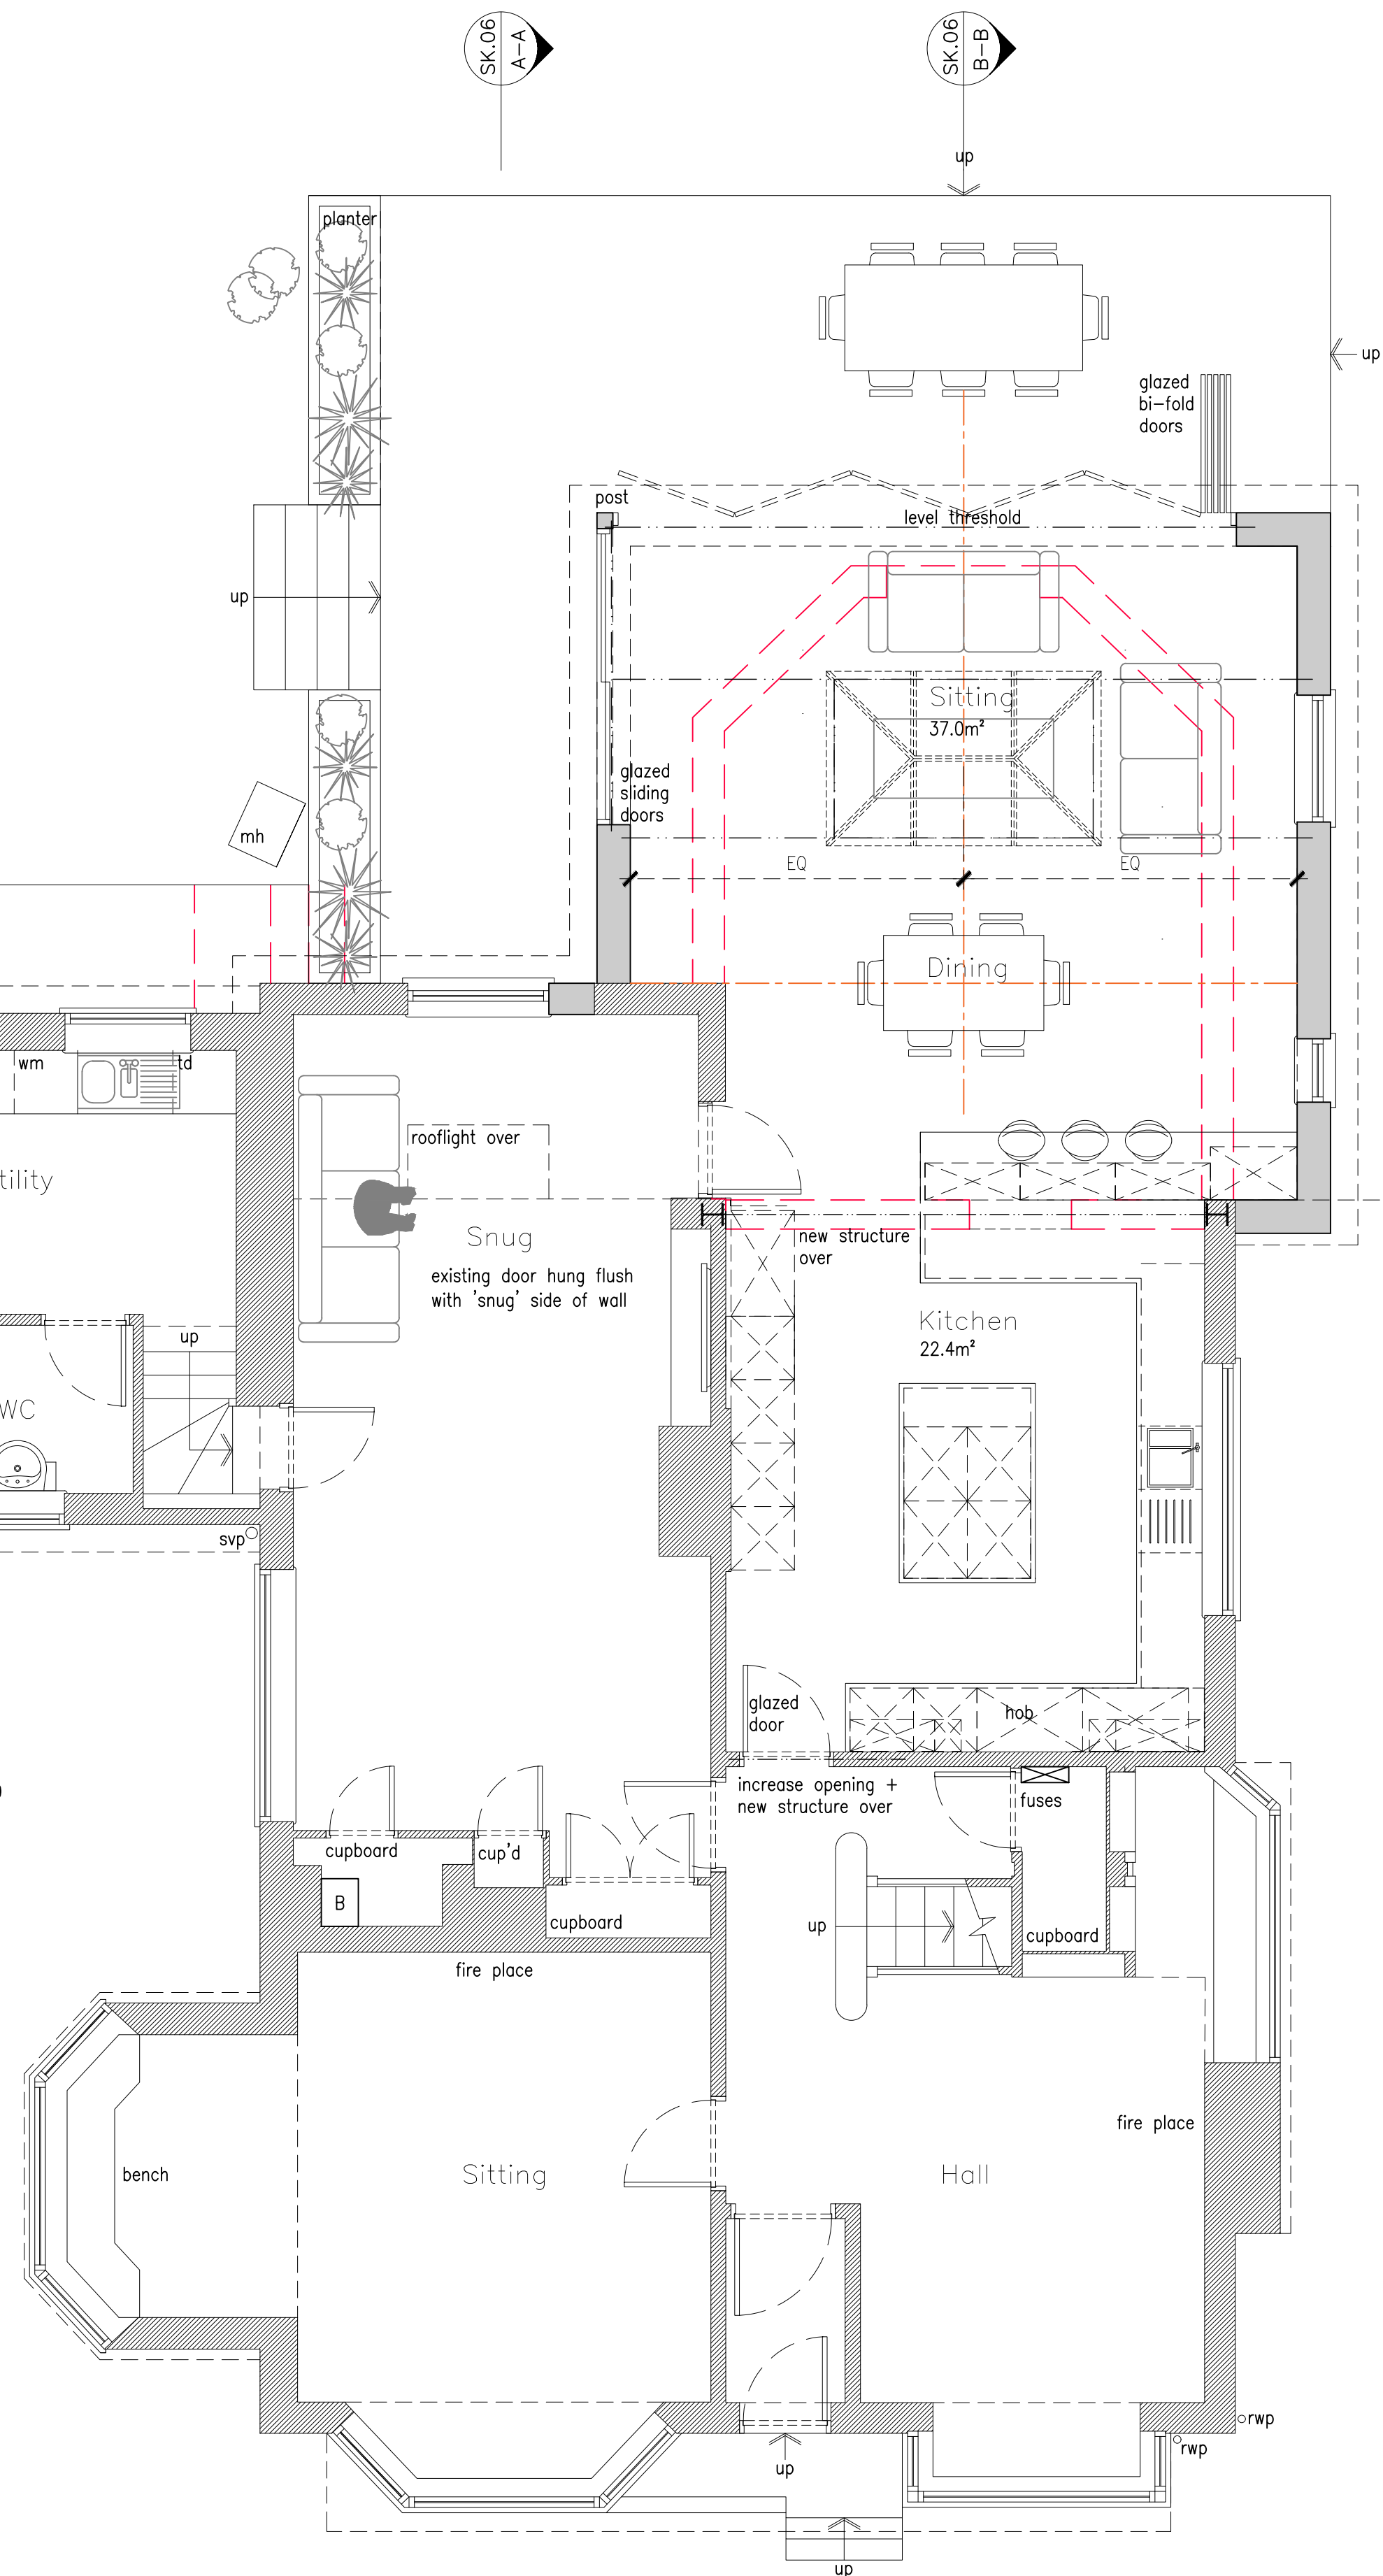

First Floor Plan 1:100
Scale In Metres

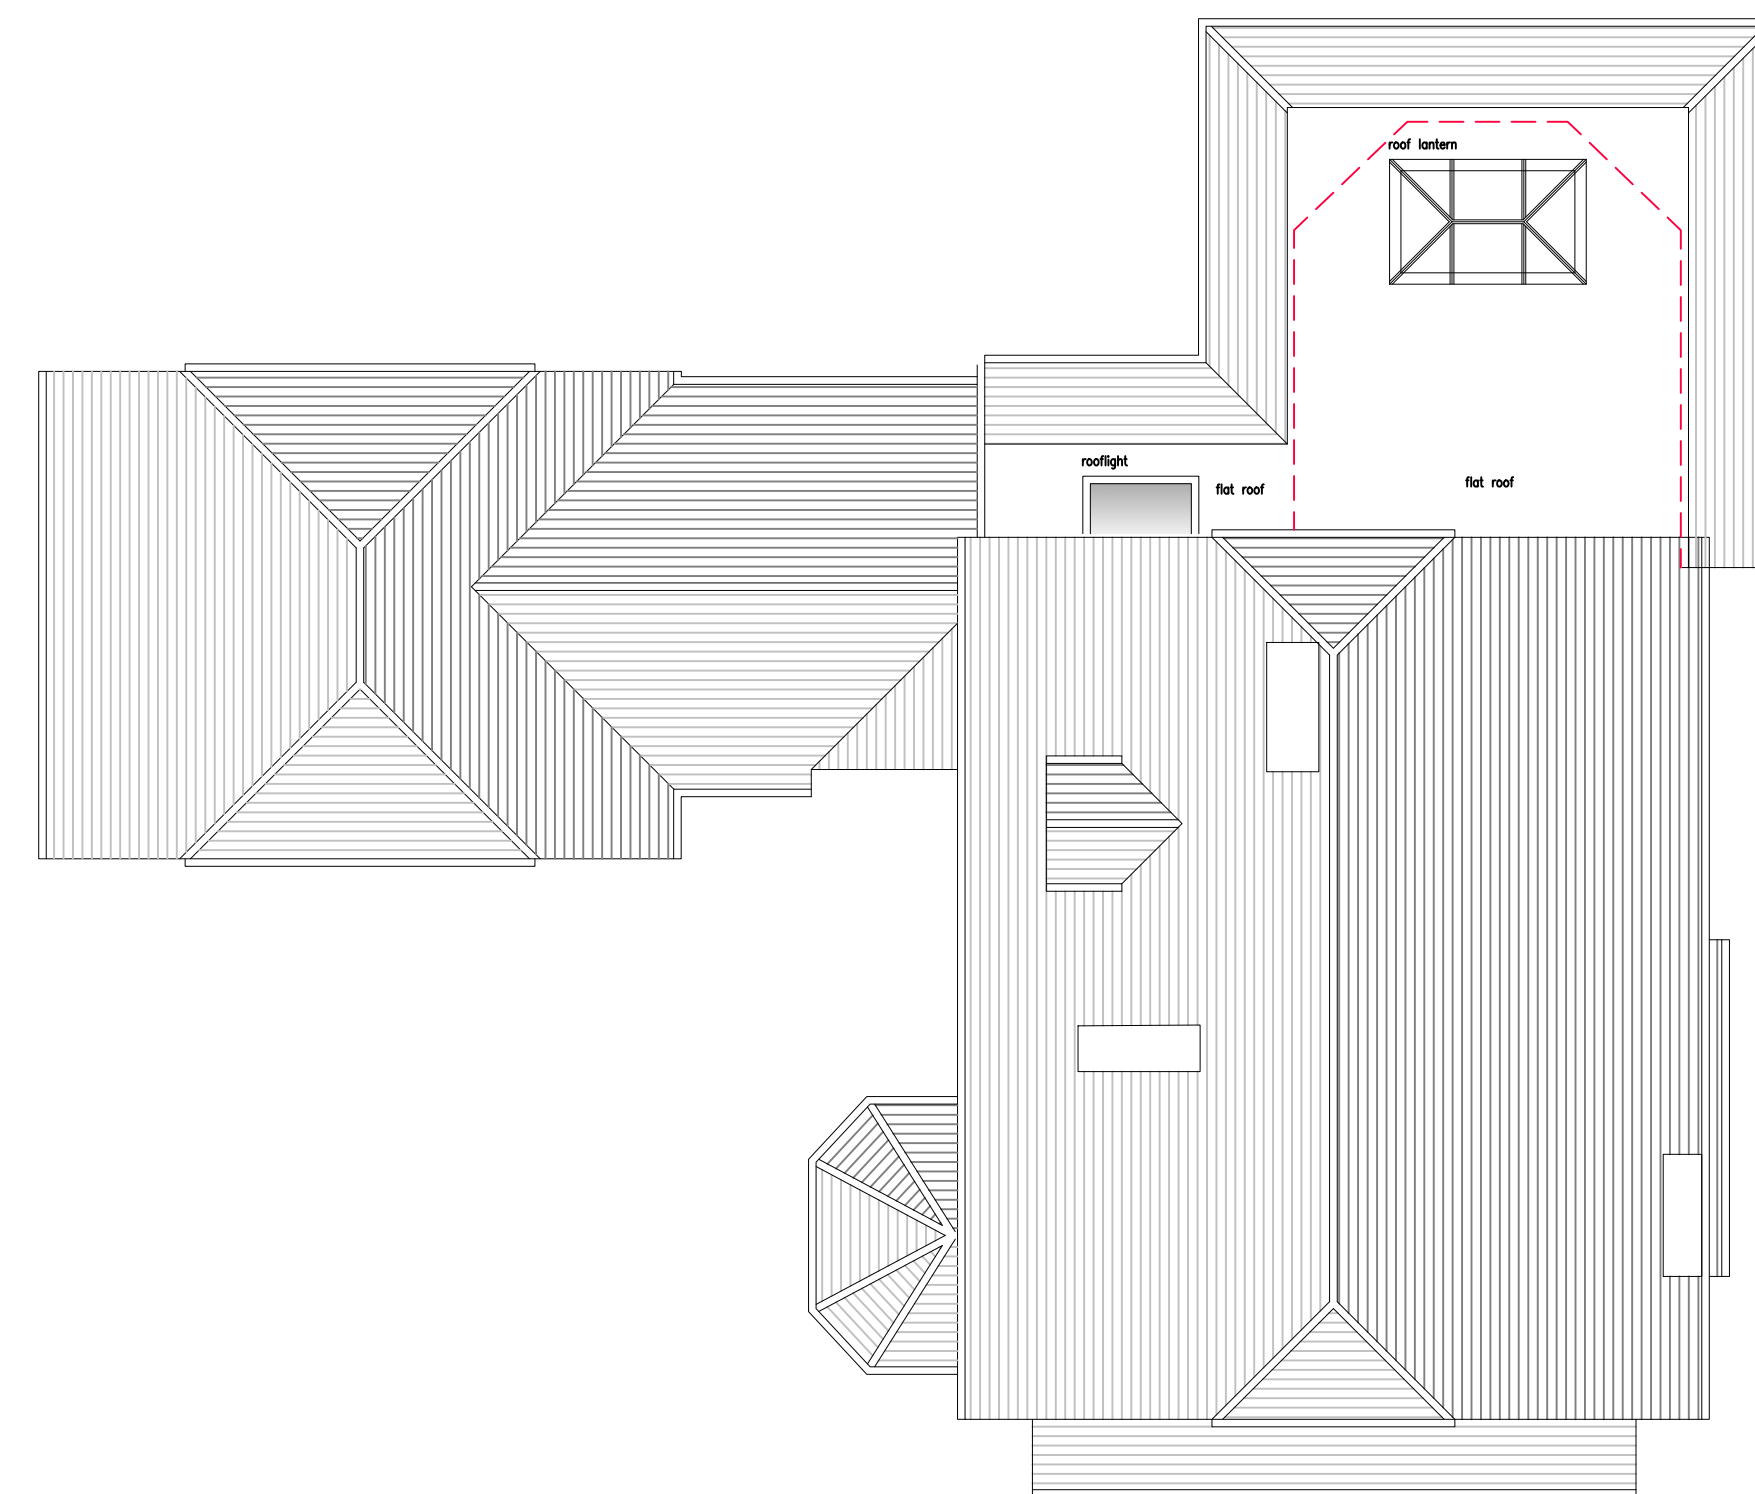

Roof Plan 1:100
Scale In Metres

rev.	date	comment
amendments		
klaarchitects		
client Mr & Mrs G. Davies		
job 41 Lucastes Avenue Haywards Heath RH16 1JU		
drawing number 323.PL.01		
drawing title Proposed ground floor, first floor & roof plans, location & block plans		
date May '26	scale/original sheet size varies @ A1	RIBA work stage 3
Do not scale off drawing. Check all dimensions on site before work is commenced. All goods materials and workmanship to conform with current building regulations BS and CDM. © Copyright KLA Architects Ltd.		
kla architects limited 27 Newland Road Haywards Heath West Sussex RH16 1PJ		
telephone 07712 649 542 email kla.architects@gmail.com www.klaarchitects.co.uk		
Company No. 6538521 Registered Office 27 Newland Road, Haywards Heath, RH16 1PJ		