



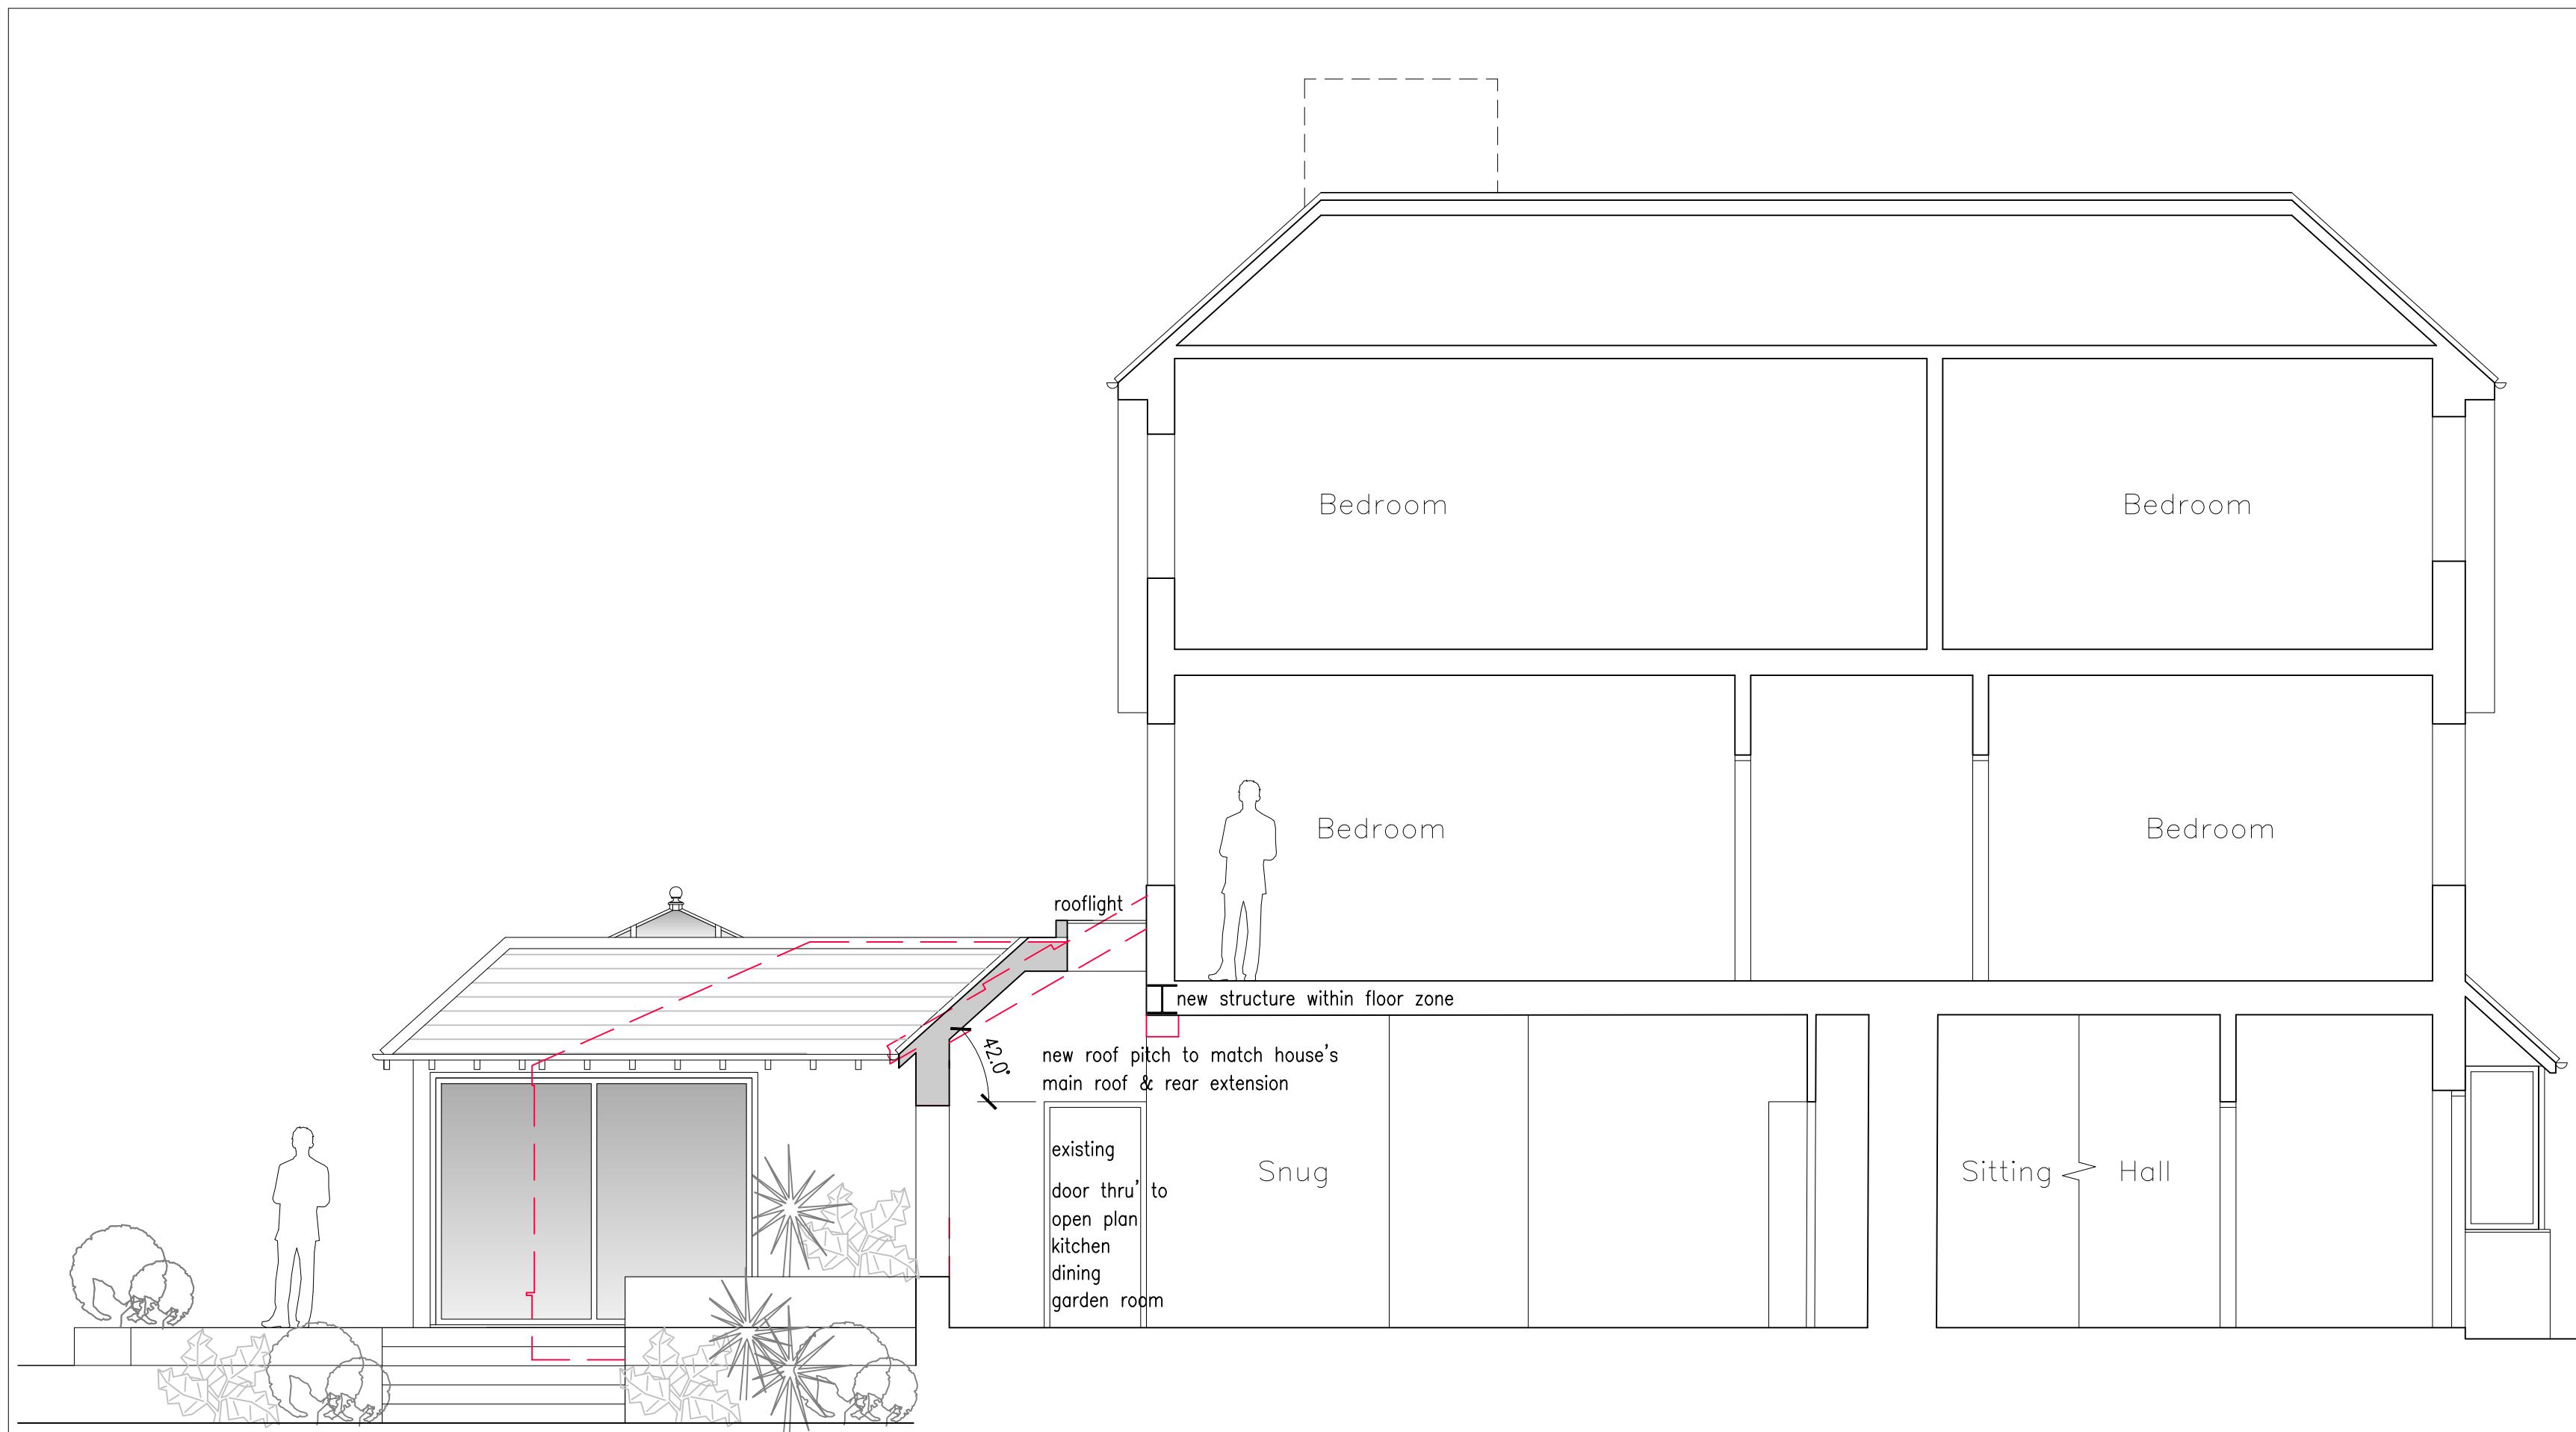

Section A-A

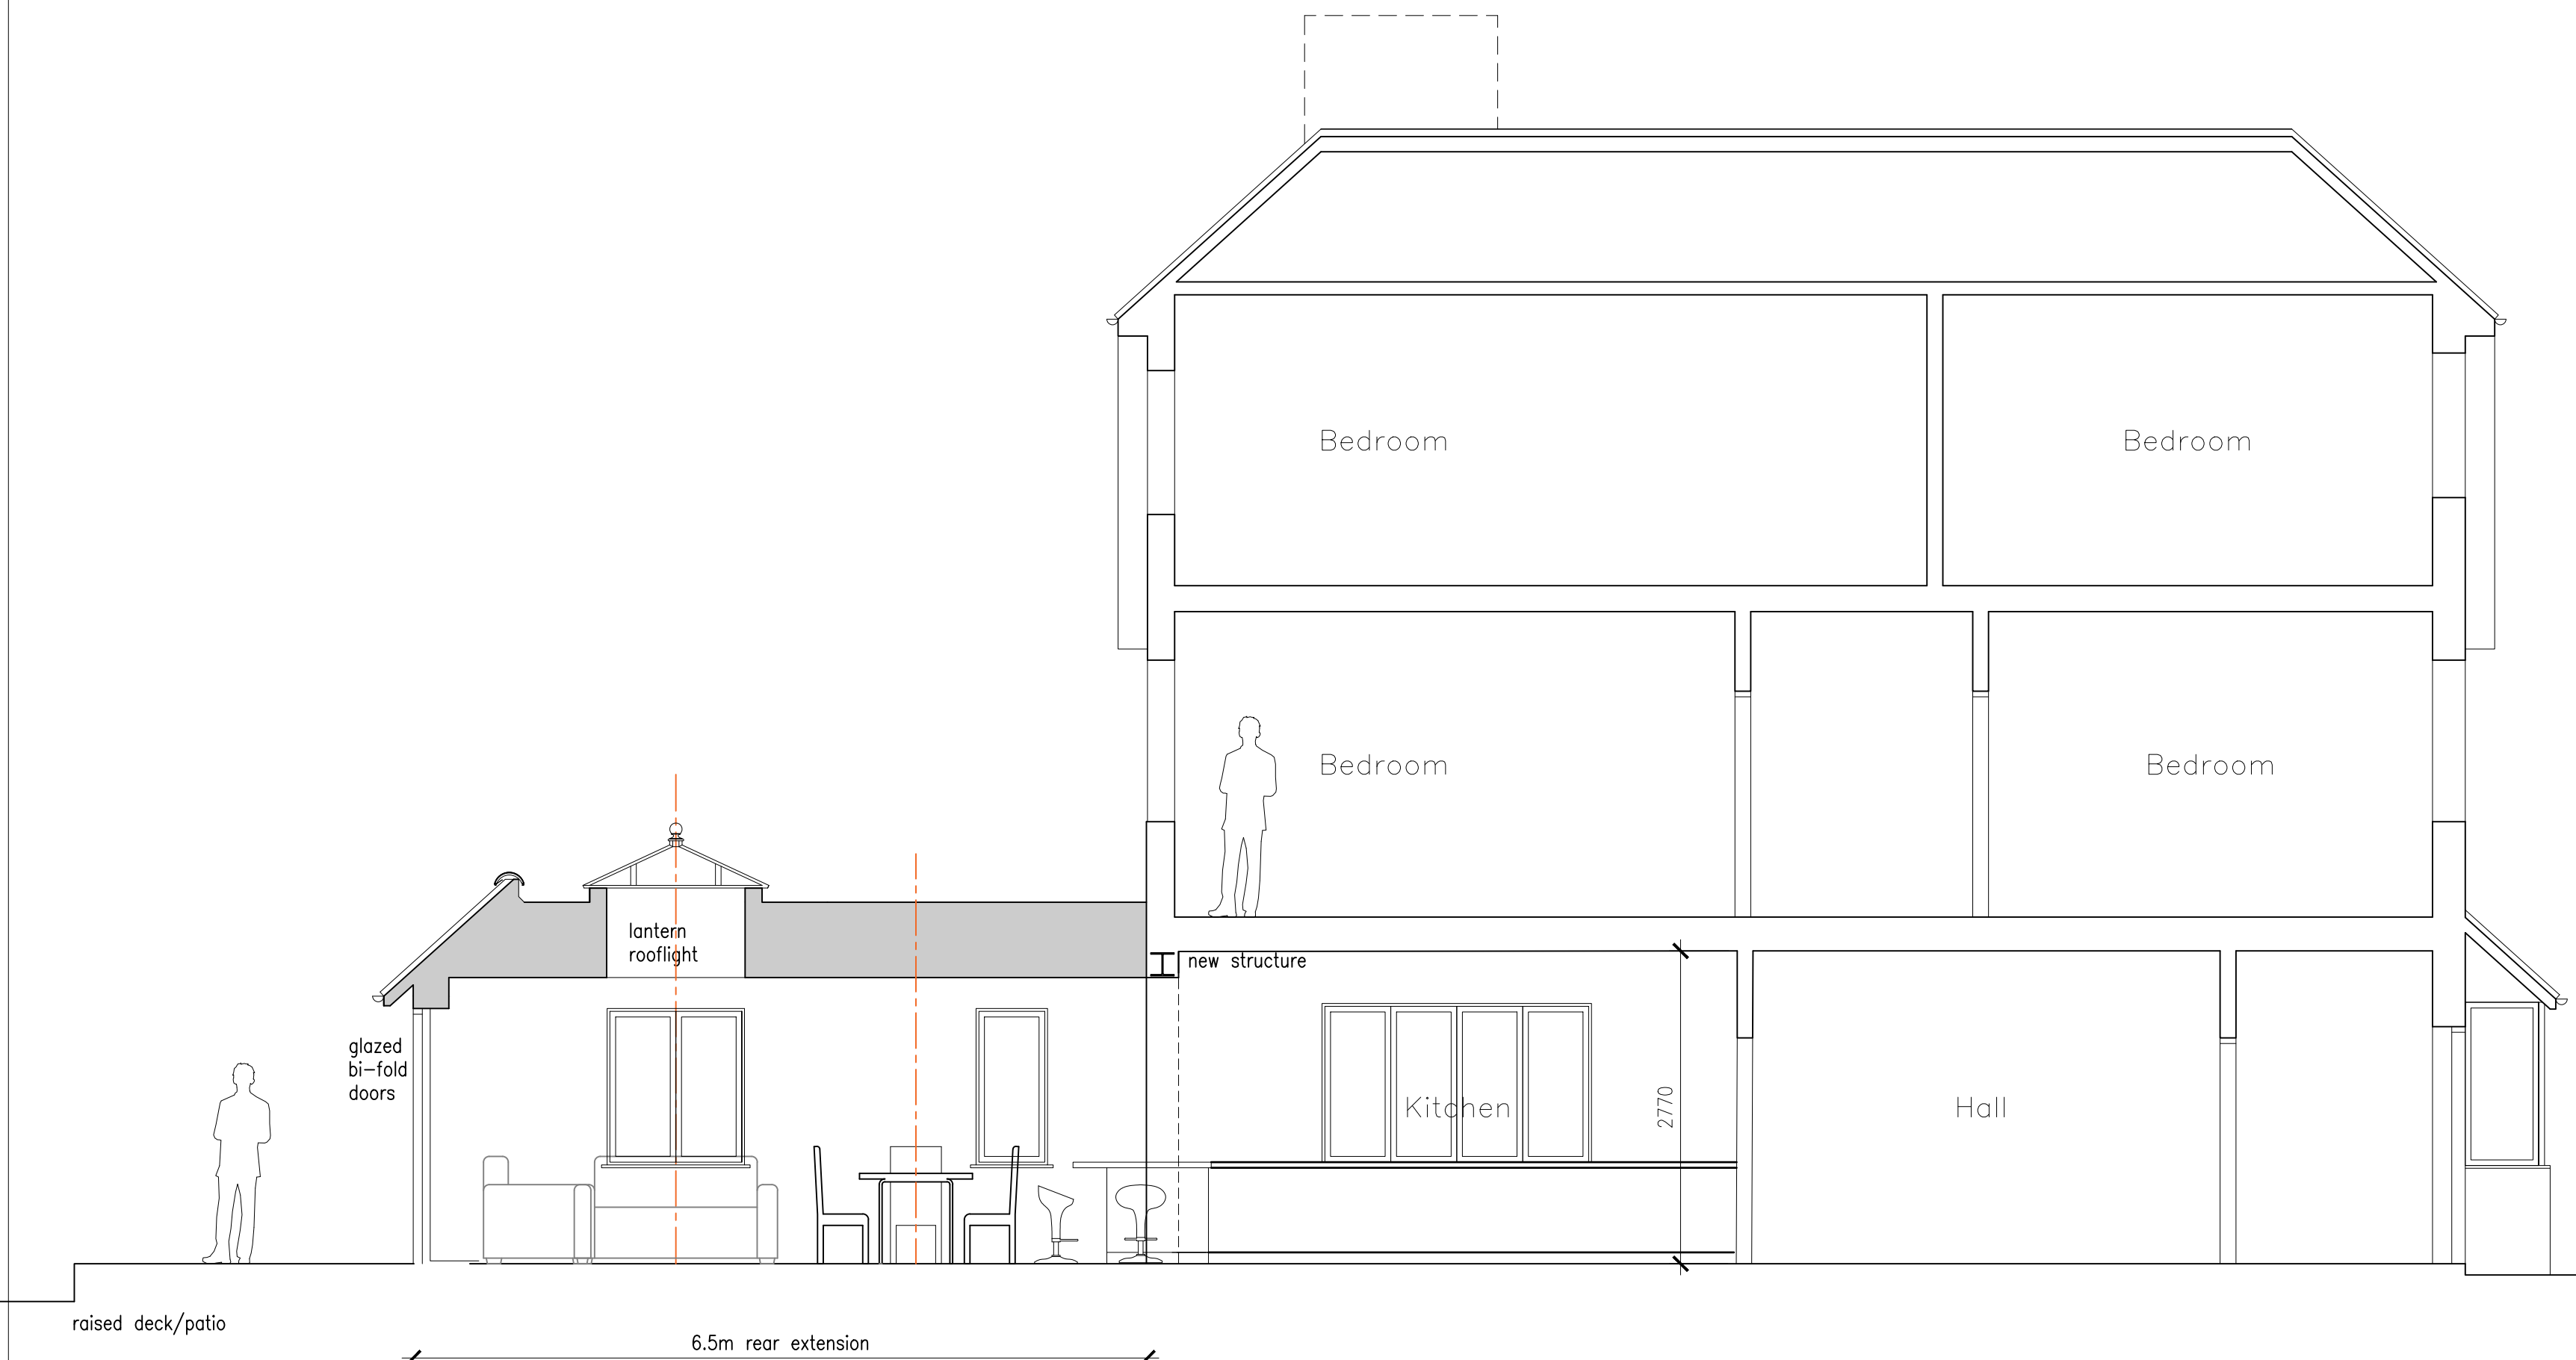


Section B-B

Scale In Metres



Side Elevation (North-West) 1:100

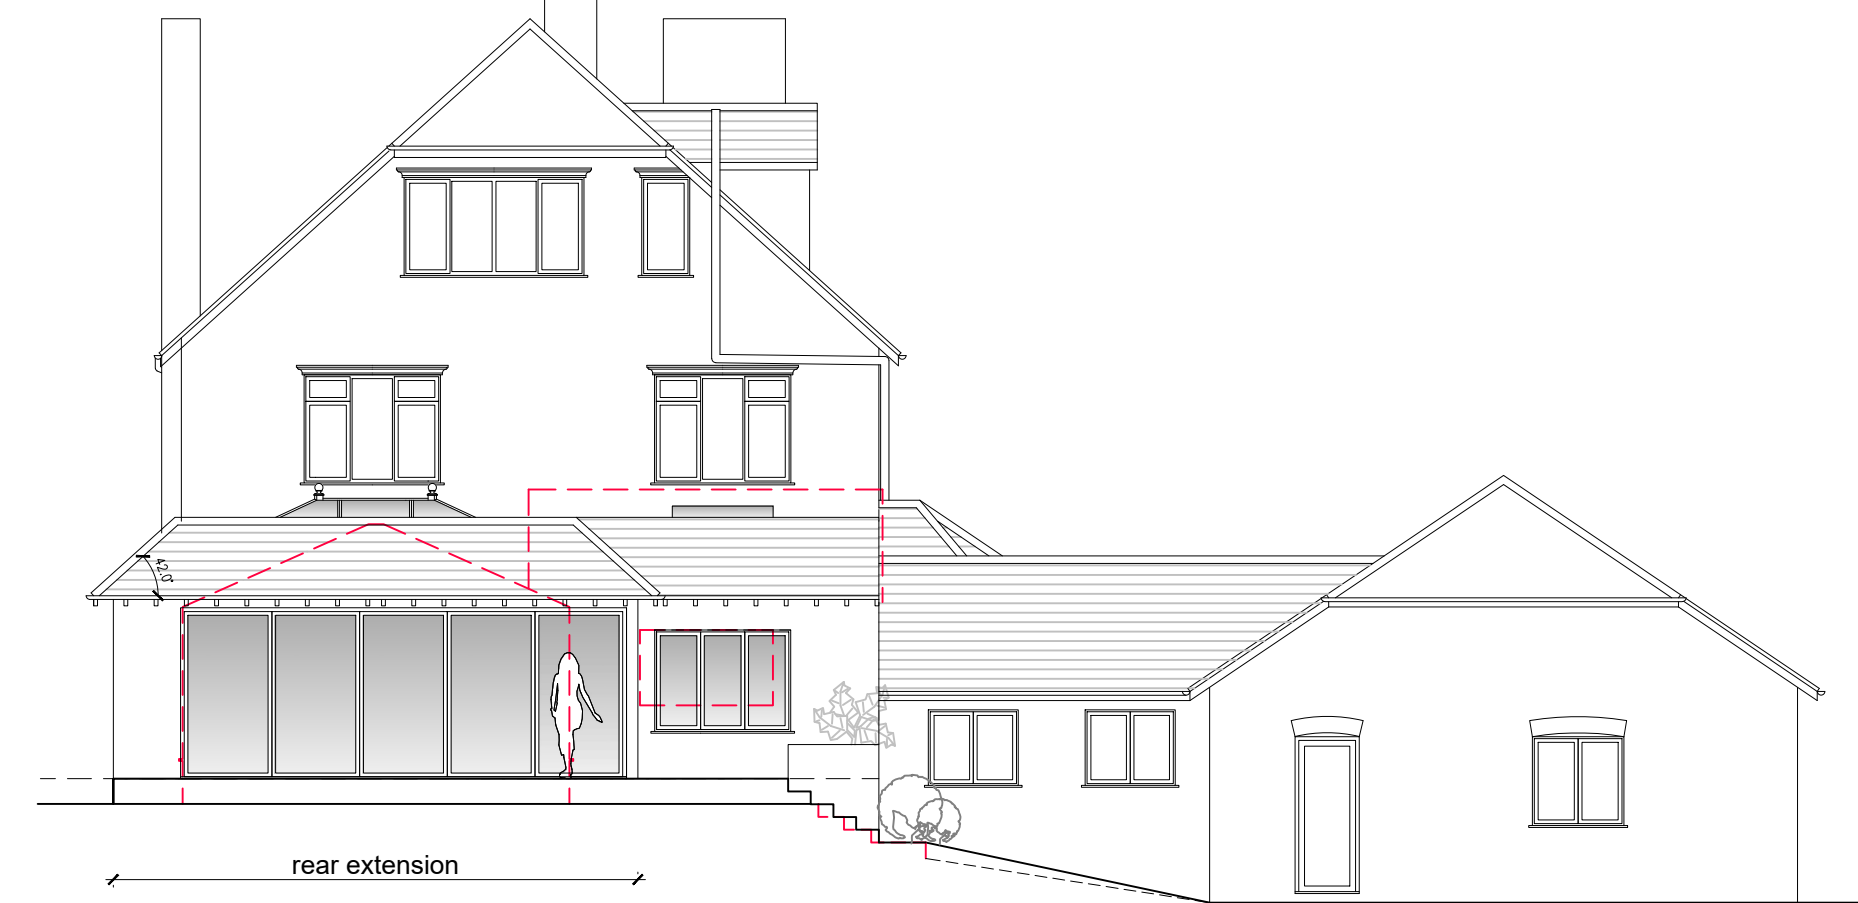

Rear Elevation (South-West) 1:100



Side Elevation (South-East) 1:100



Front Elevation (North-East) 1:100

rev.	date	comment
amendments		
client		
Mr & Mrs G. Davies		
job		
41 Lucastes Avenue Haywards Heath RH16 1JU		
drawing number		
323.PL.02		
drawing title		
Proposed sections & elevations		
date	scale/original sheet size	RIBA work stage
May '26	1:50 @ A1	3
Do not scale off drawing Check all dimensions on site before all work is commenced All goods materials workmanship to conform with current building regulations BS and CDM © Copyright KLA Architects Ltd.		
KLA architects limited 27 Parkside Road Haywards Heath West Sussex RH16 1PJ		
telephone 07712 649 542 email kla.architects@gmail.com www.klaarchitects.co.uk		
Company No. 6538521 Registered Office St. Leonard Road, Haywards Heath, RH16 1PJ		