


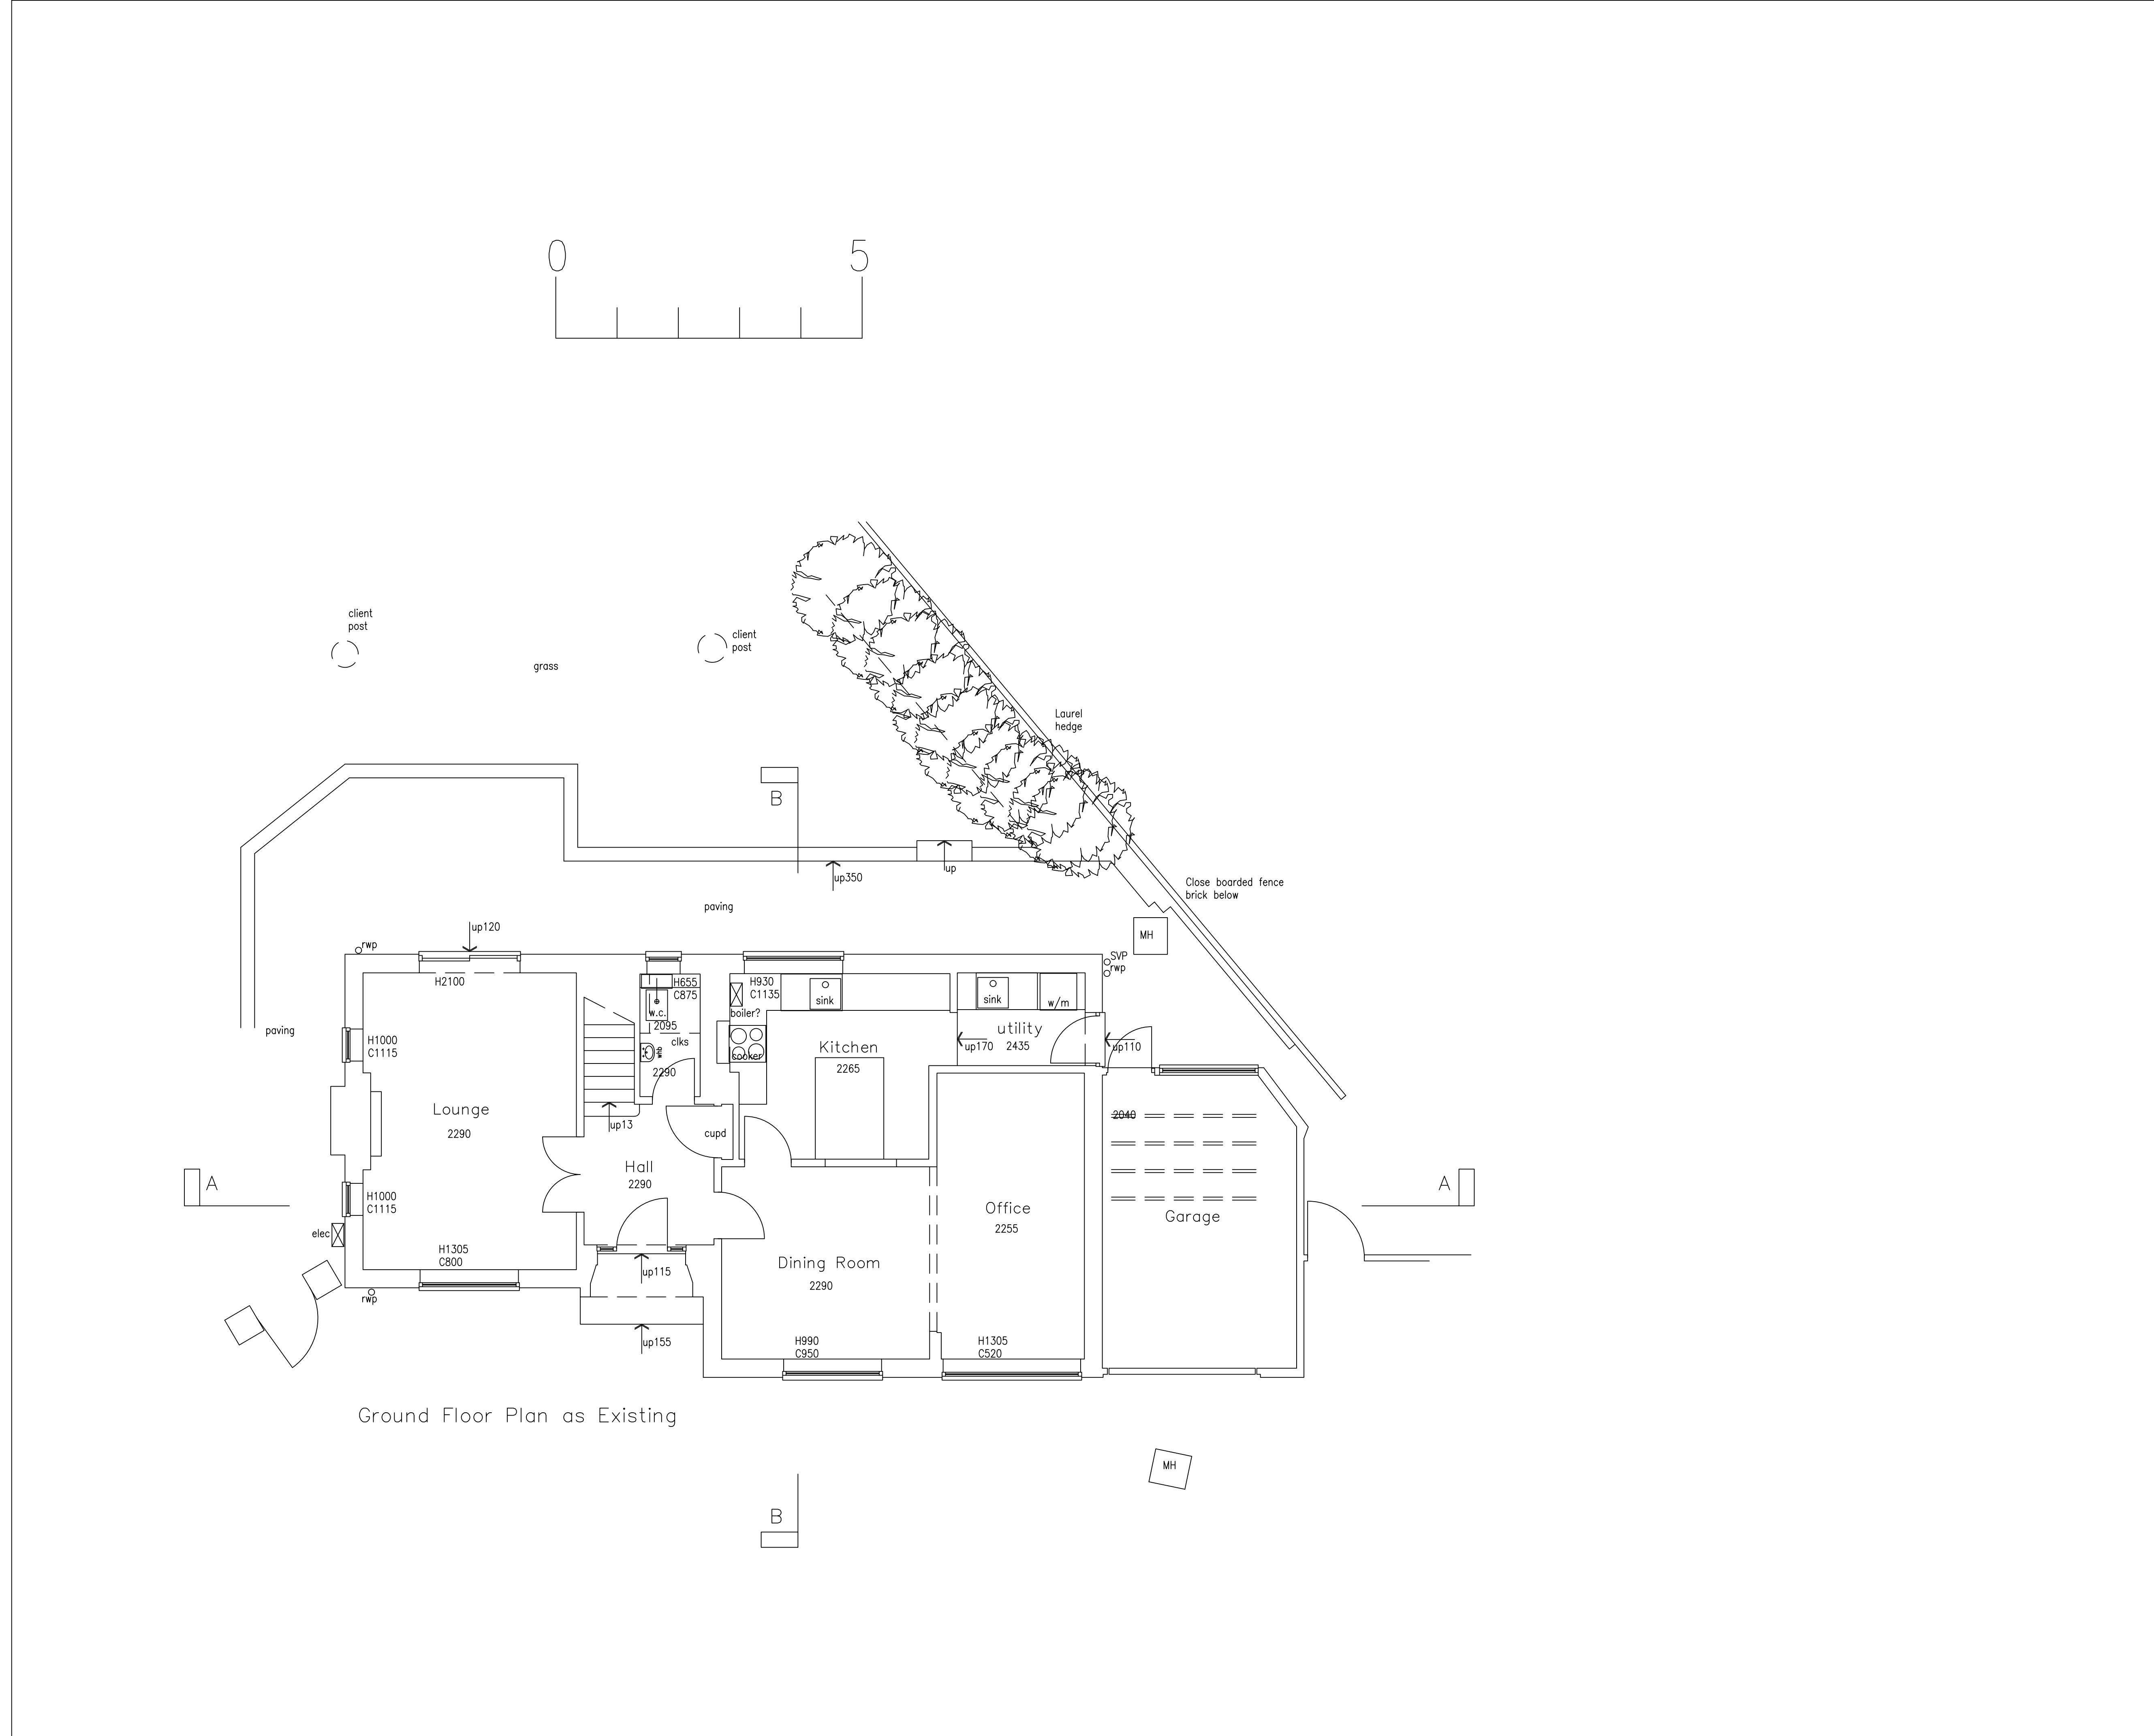

Ground Floor Plan as Existing

NOTES

DO NOT SCALE OFF THIS DRAWING.

CHECK ALL DIMENSIONS ON SITE BEFORE ANY WORK IS COMMENCED.

ALL GOODS MATERIALS AND WORKMANSHIP MUST CONFORM WITH CURRENT BUILDING REGULATIONS, BRITISH STANDARDS AND CODES OF PRACTICE.

REV	DATE	BY	AMENDMENT
*	*	*	*

CLIENT

Mr S Da Silva

JOB TITLE

2 Mytten Close
Cuckfield
West Sussex
RH17 5LN

DRAWING TITLE

Ground Floor Plan
as Existing

DATE	SCALE	DRAWN BY
Sept 2025	1:50@A1	JAS
		CHECKED BY
		*

JOB NO.	DRAWING NO.	REVISION
*	01	*