

NOTES

DO NOT SCALE OFF THIS DRAWING.

CHECK ALL DIMENSIONS ON SITE BEFORE ANY WORK IS COMMENCED.

ALL GOODS MATERIALS AND WORKMANSHIP MUST CONFORM WITH CURRENT BUILDING REGULATIONS, BRITISH STANDARDS AND CODES OF PRACTICE.



Front Elevation as Existing



Garage Side Elevation as Existing





Rear Elevation as Existing



Garden Side Elevation as Existing

REV	DATE	BY	AMENDMENT
-----	------	----	-----------

* * * *

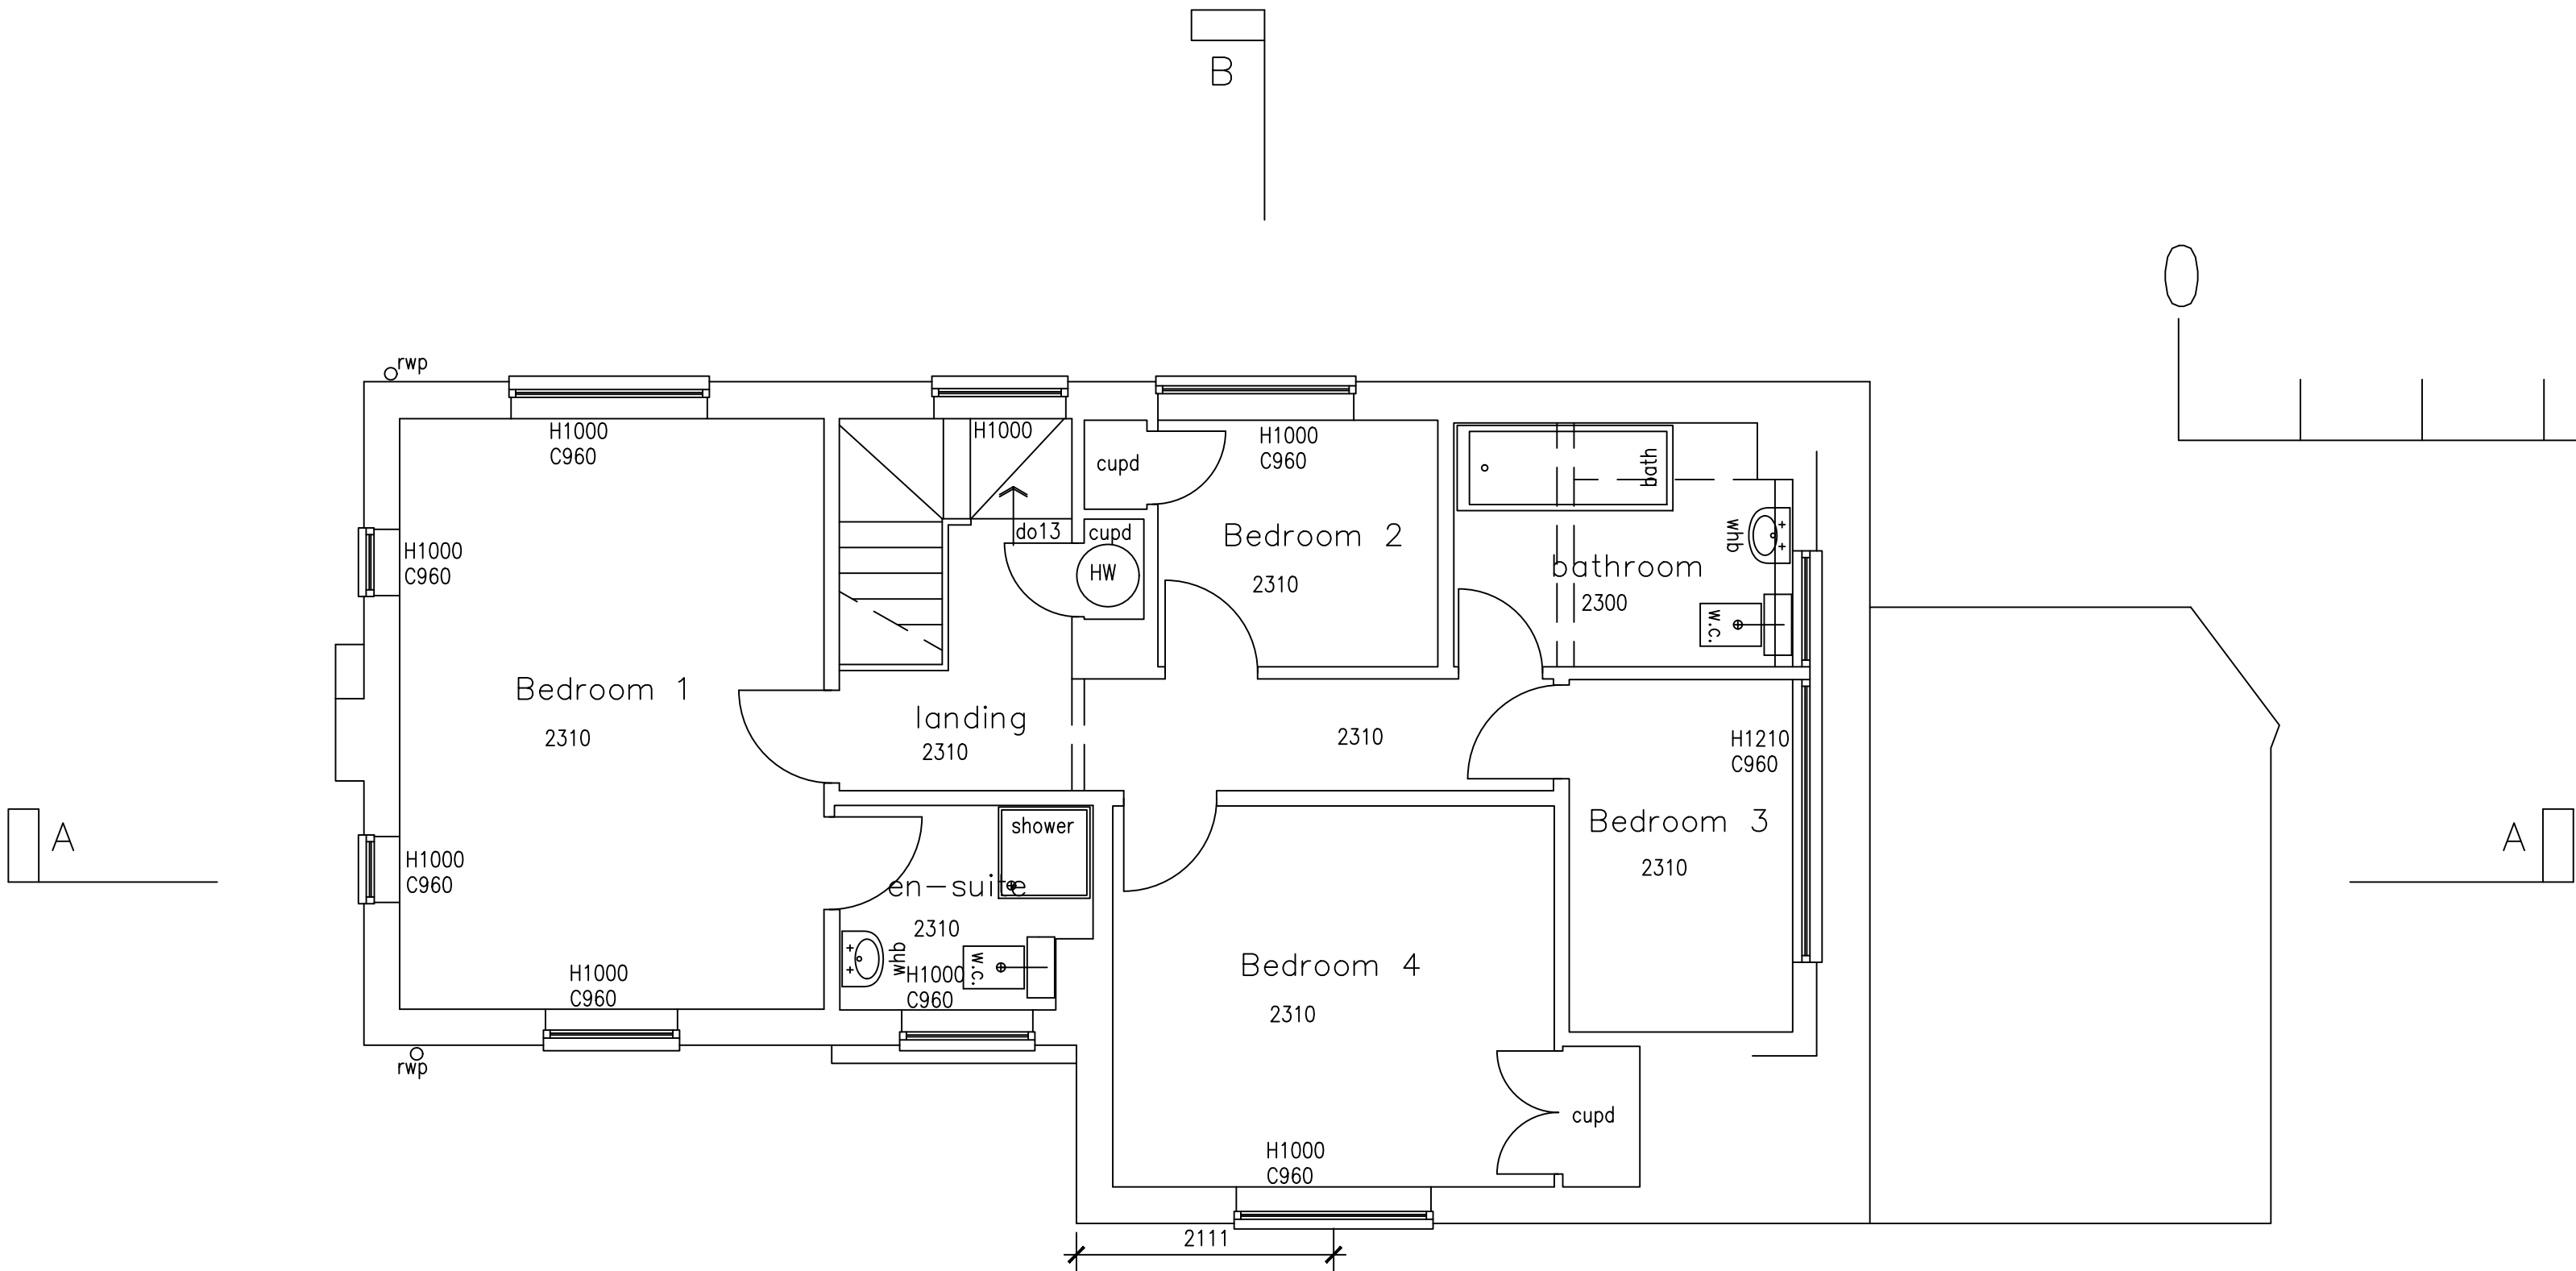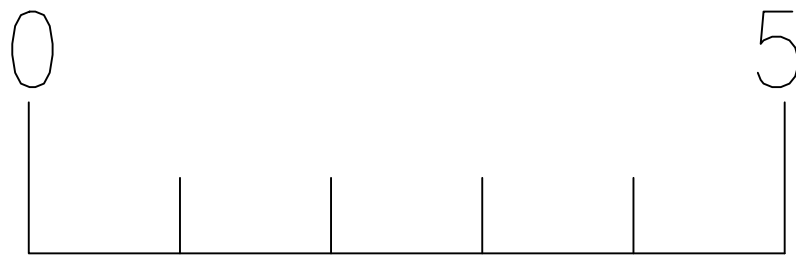

First Floor Plan as Existing

CLIENT
Mr S Da Silva

JOB TITLE
2 Mytten Close
Cuckfield
West Sussex
RH17 5LN

DRAWING TITLE
First Floor Plan
& Elevations
as Existing

DATE Sept 2025	SCALE 1:50 1:100 @A1	DRAWN BY JAS CHECKED BY *
-------------------	----------------------------	------------------------------------

JOB NO. *	DRAWING NO. 02	REVISION *
--------------	-------------------	---------------