




james@belmont-designs.co.uk
www.belmont-designs.co.uk
37 Ashenground Road
Haywards Heath
RH16 4PS
Tel: 01444 455161 Mobile 07885 387900

NOTES

DO NOT SCALE OFF THIS DRAWING.

CHECK ALL DIMENSIONS ON SITE BEFORE ANY WORK IS COMMENCED.
ALL GOODS MATERIALS AND WORKMANSHIP MUST CONFORM WITH CURRENT BUILDING REGULATIONS, BRITISH STANDARDS AND CODES OF PRACTICE.

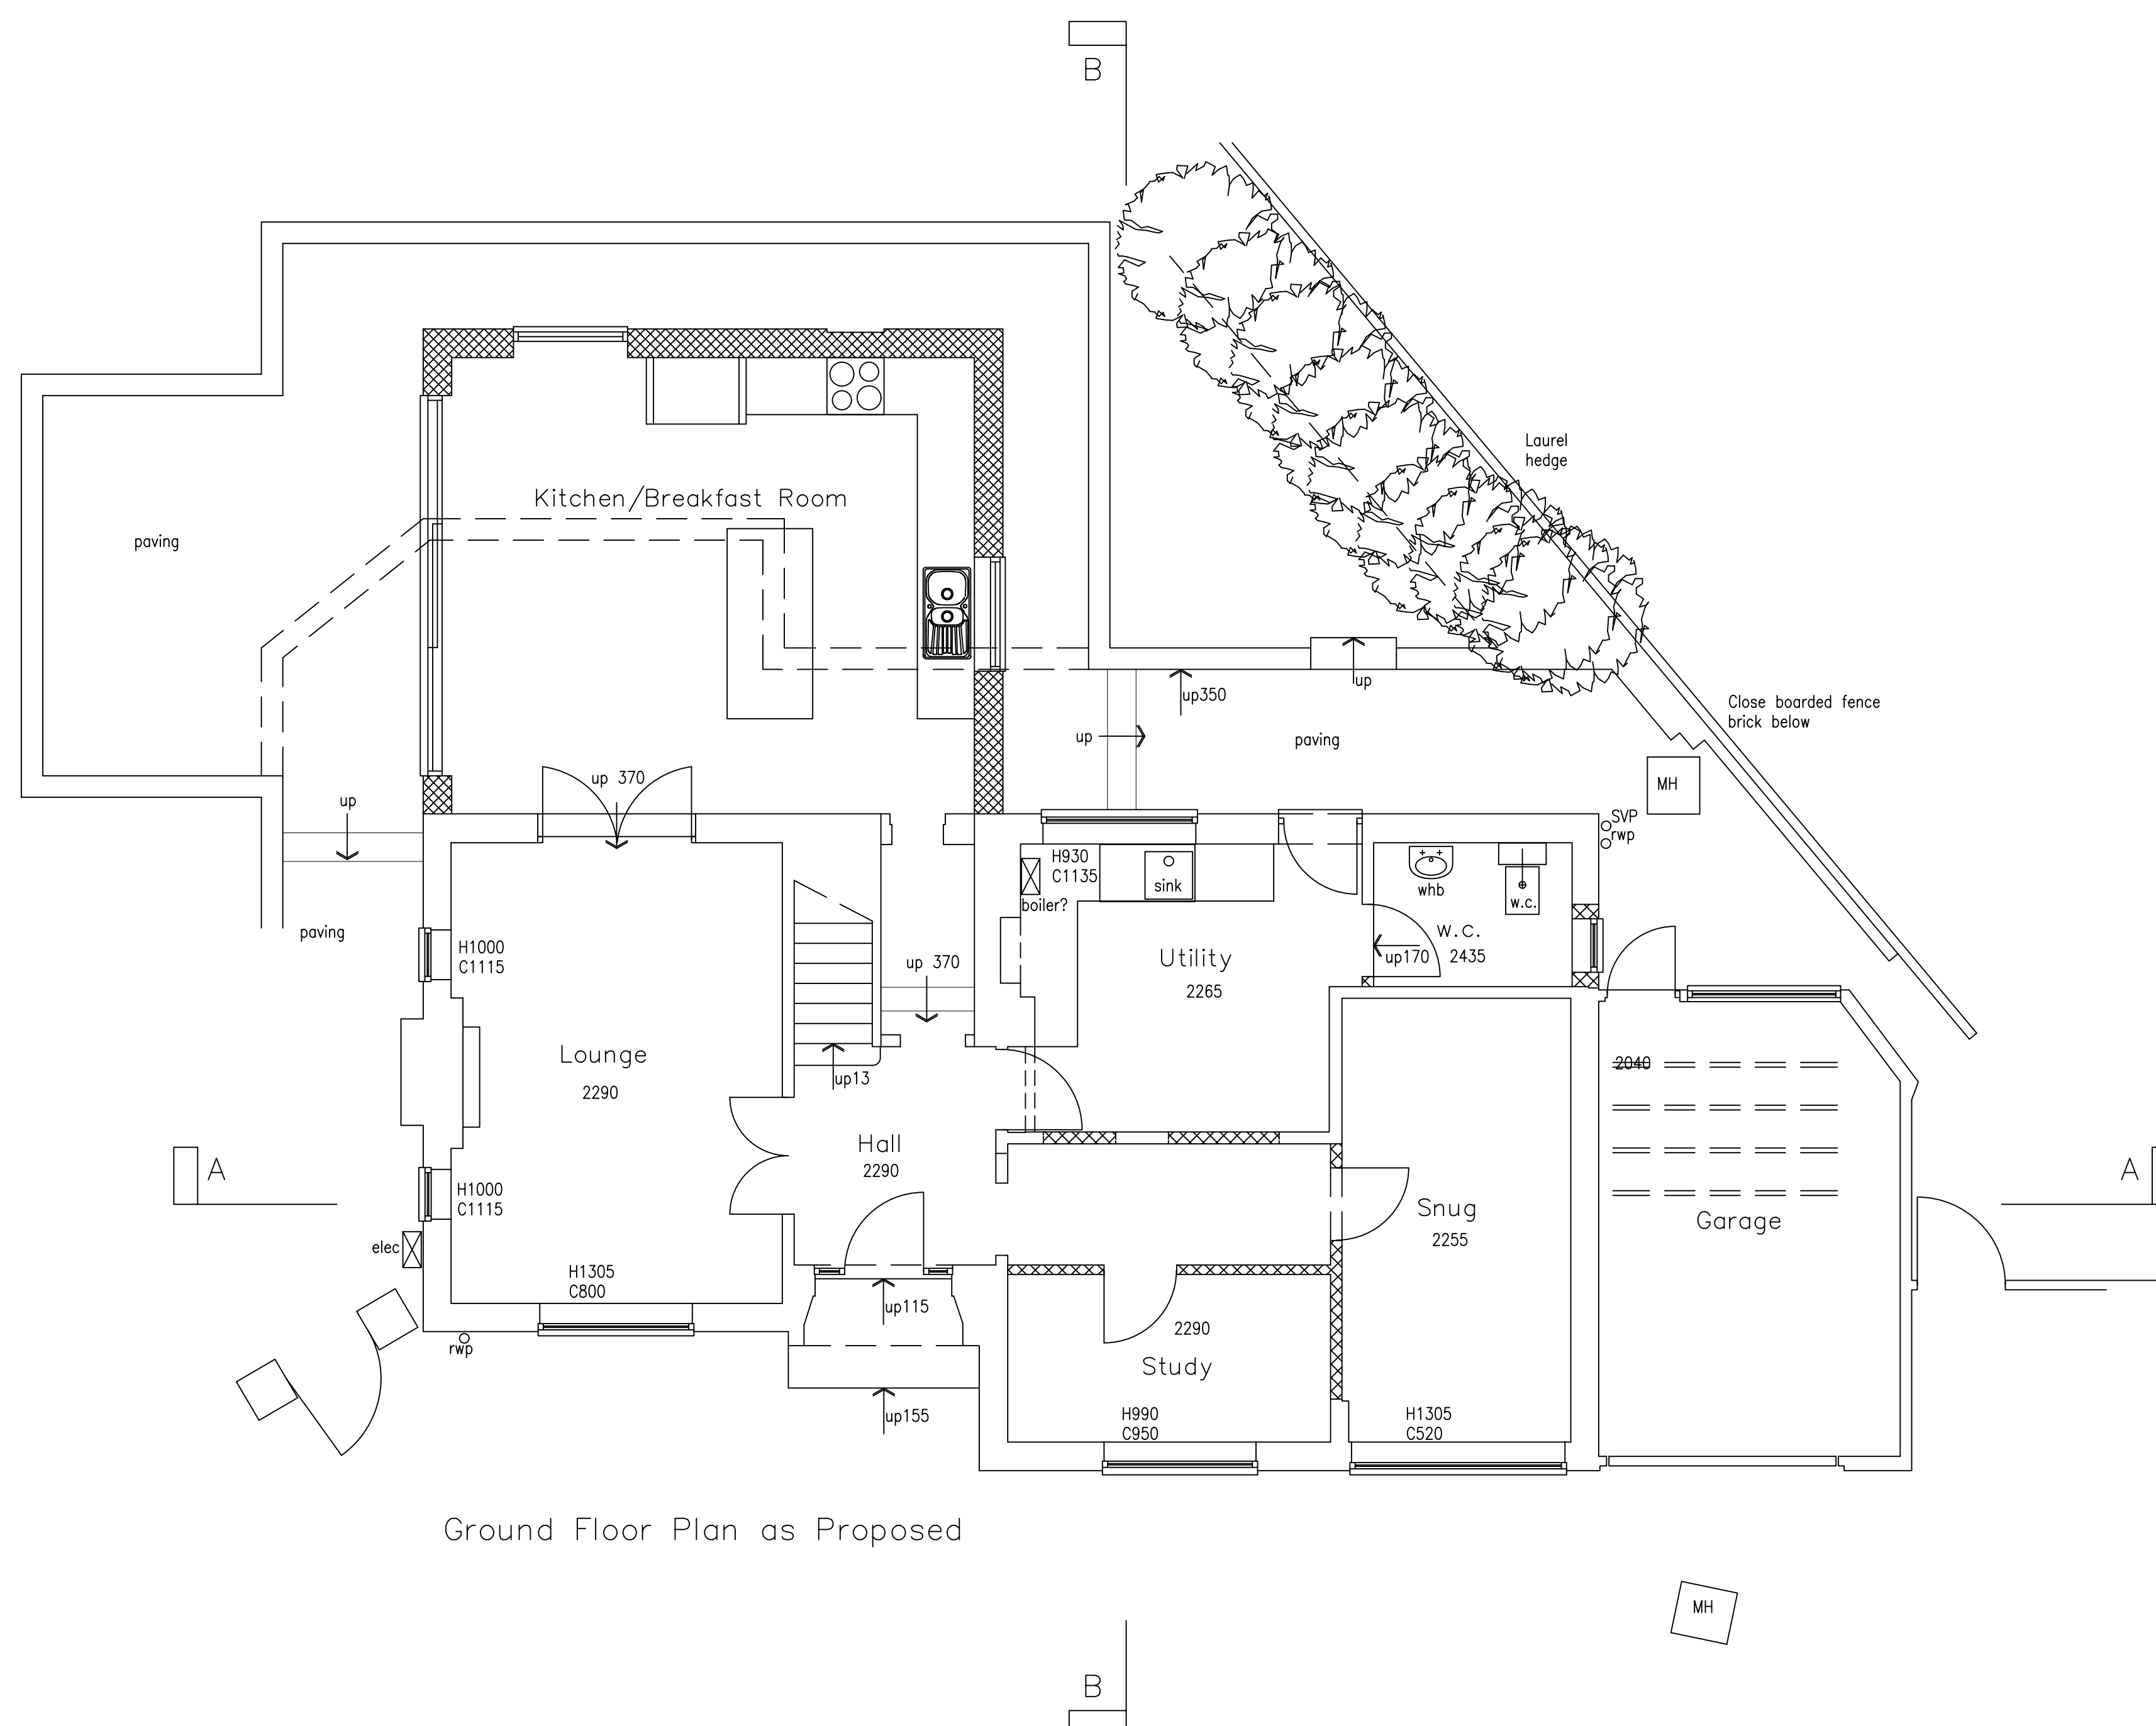

Ground Floor Plan as Proposed

Rev	Date	By	Amendment
-----	------	----	-----------

Client

Mr S Da Silva

Site Address

2 Mytten Close
Cuckfield
West Sussex
RH17 5LN

Project

Proposed two storey extension to the rear of the property.

Drawing Title

Proposed Ground Floor Plan - Planning

Date Sept 2025	Scale 1:500A1	Drawn By JM
		Checked By JTM
Job No B.034.25	Dwg No 01	Rev *