




BELMONT DESIGNS
ARCHITECTURAL PRACTICE

james@belmont-designs.co.uk
www.belmont-designs.co.uk
37 Ashenground Road
Haywards Heath
RH16 4PS
Tel: 01444 455161 Mobile 07885 387900

NOTES

DO NOT SCALE OFF THIS DRAWING.

CHECK ALL DIMENSIONS ON SITE BEFORE ANY WORK IS COMMENCED.
ALL GOODS MATERIALS AND WORKMANSHIP MUST CONFORM WITH CURRENT BUILDING REGULATIONS, BRITISH STANDARDS AND CODES OF PRACTICE.

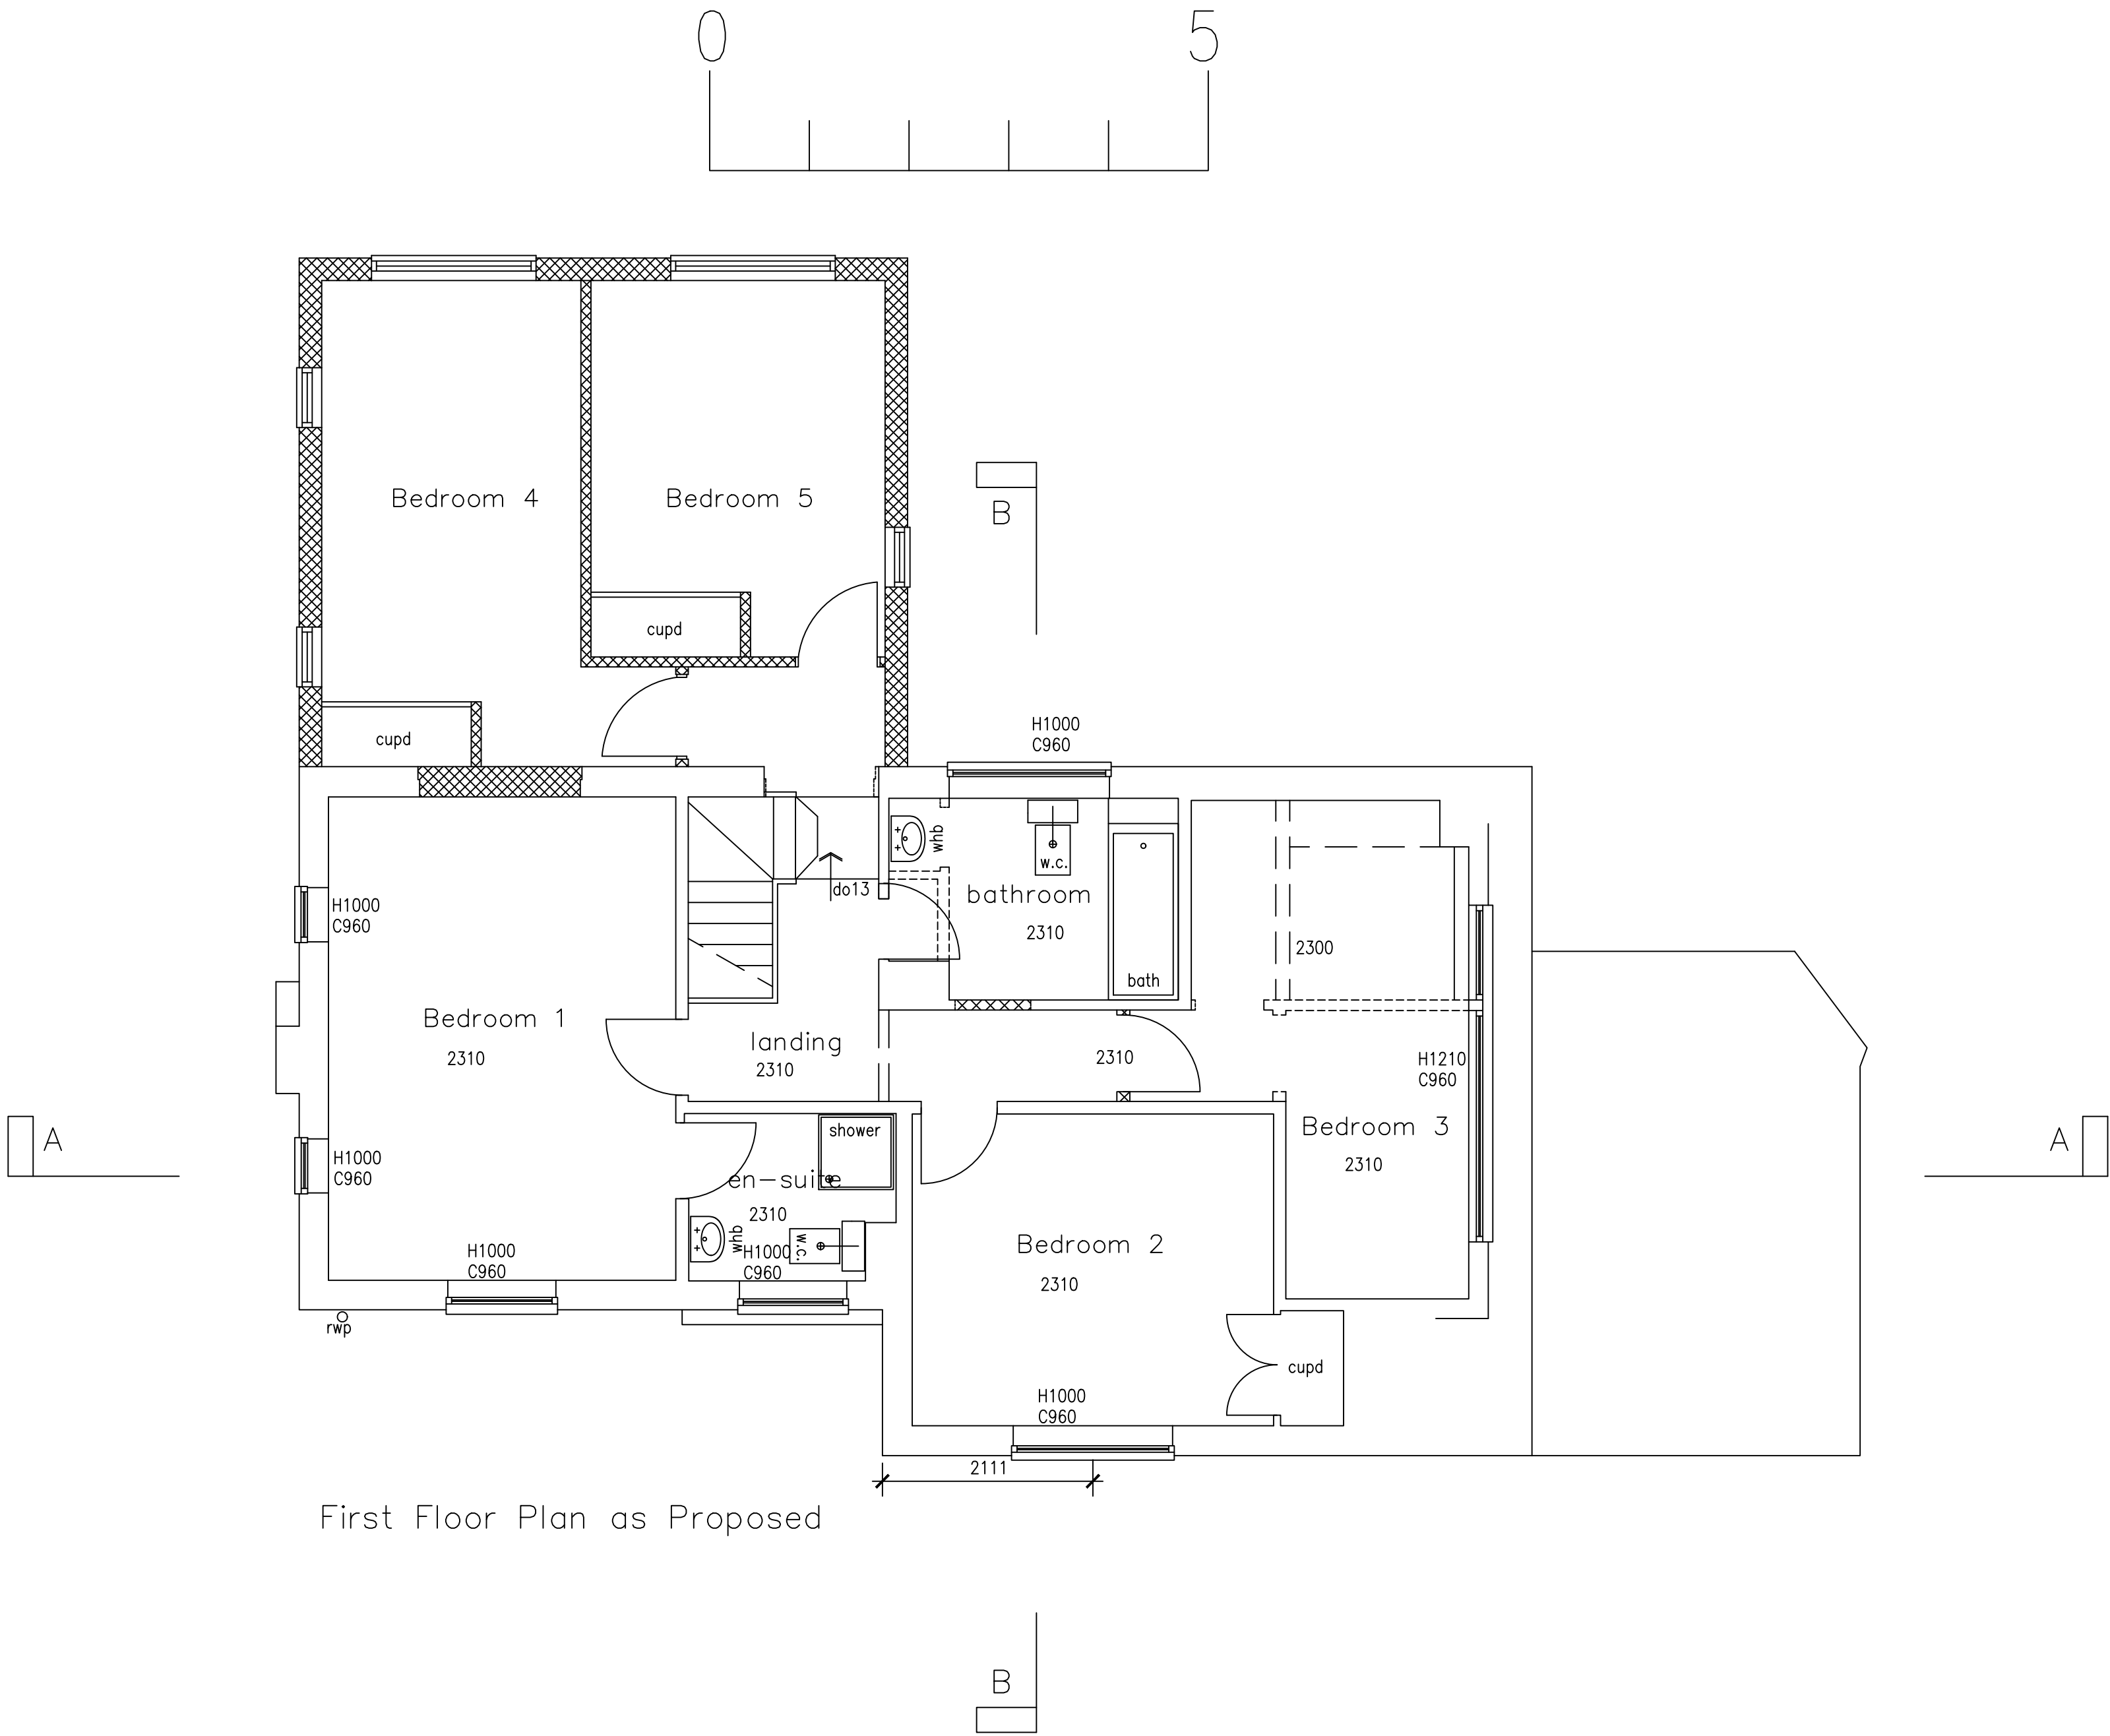

First Floor Plan as Proposed

Rev	Date	By	Amendment
-----	------	----	-----------

Client
Mr S Da Silva

Site Address
**2 Mytten Close
Cuckfield
West Sussex
RH17 5LN**

Project
**Proposed two storey extension to
the rear of the property.**

Drawing Title
**Proposed First Floor Plan -
Planning**

Date Sept 2025	Scale 1:50@A1	Drawn By JM
Job No B.034.25	Dwg No 02	Checked By JTM
		Rev *