




Notes:
Drawings are indicative only, do not scale. These drawings are not for construction. All dimensions to be taken on site prior to placing any orders.

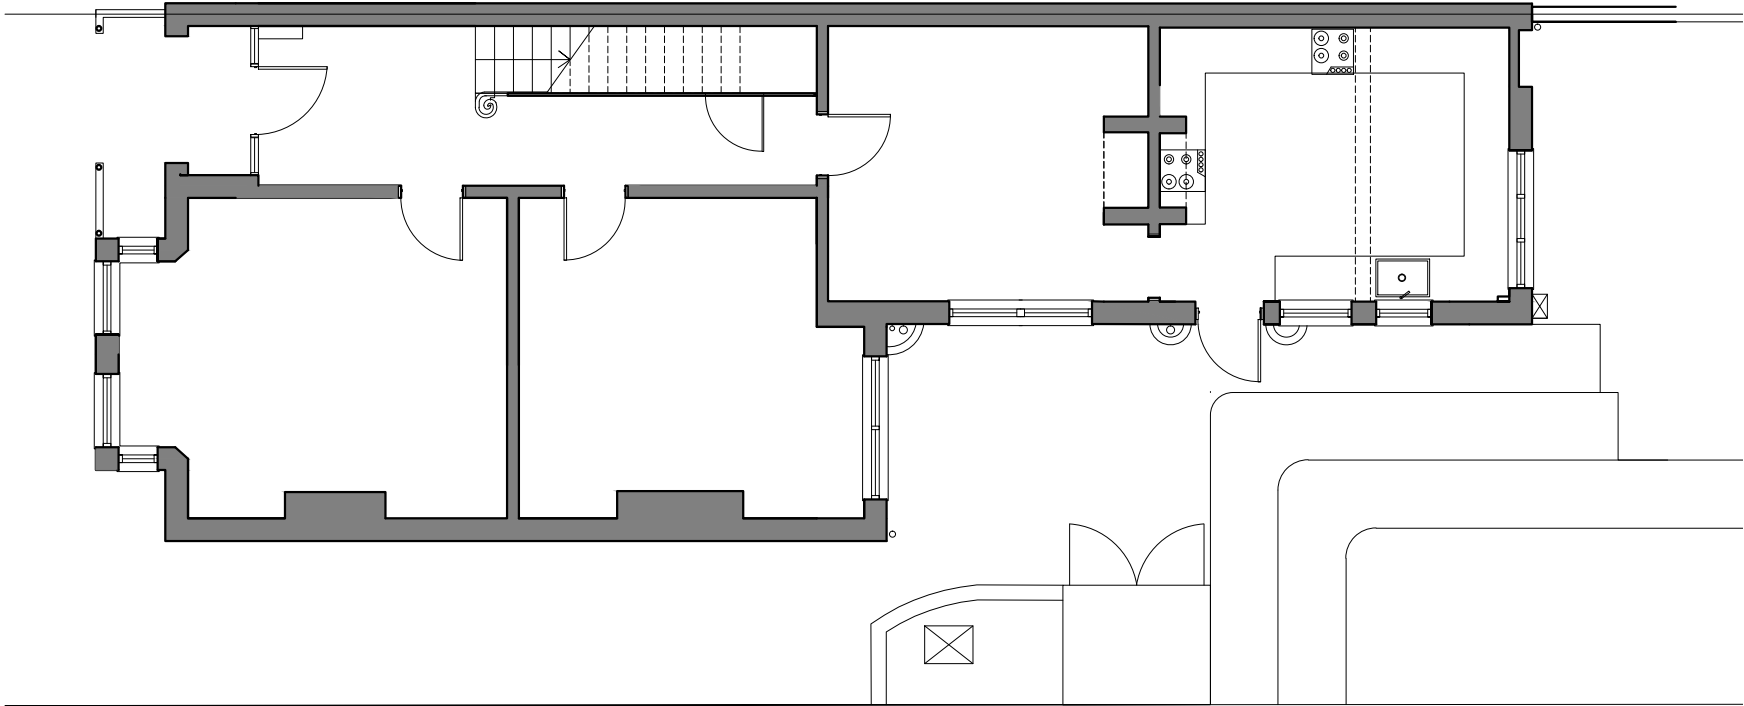

01 Ground Floor Plan 1:100

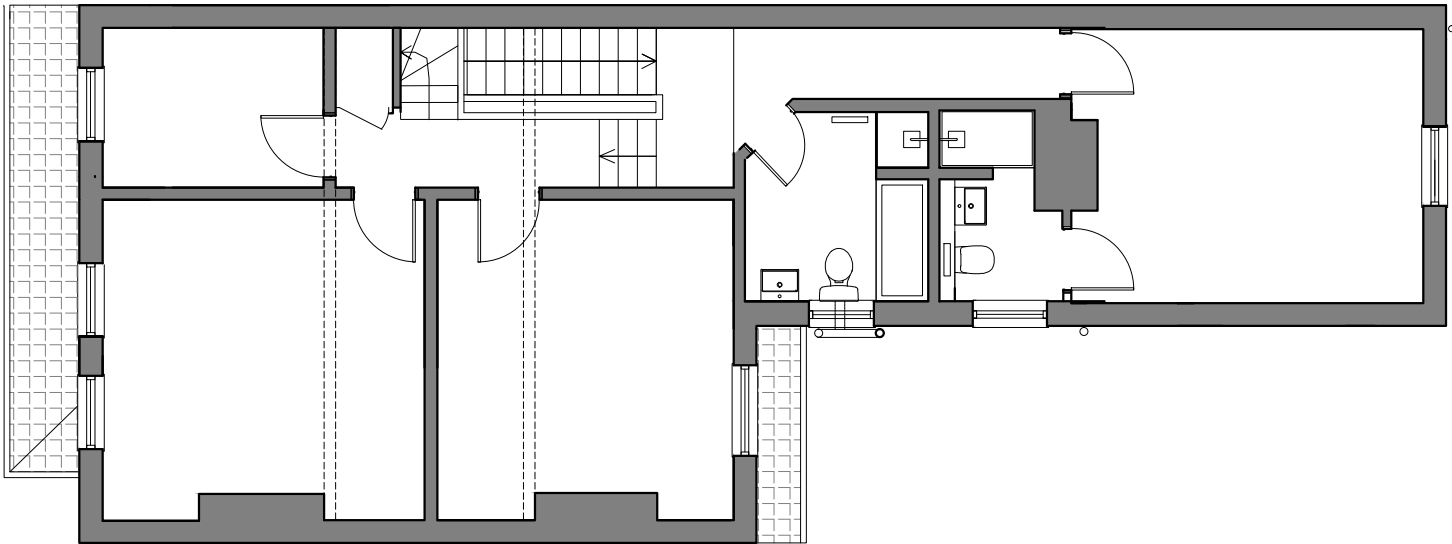

02 First Floor Plan 1:100

 

revision	project	drawing	date	size	scale	job ref	dwg no	rev
Lawful Development Certificate Issue 07 10 2025	24 Sunte Avenue, Lindfield	Existing Ground and First Floor Plan	13 08 2025	A3	1:100@A3	095	02	LC