


Notes:
Drawings are indicative only, do not scale. These drawings are not for construction. All dimensions to be taken on site prior to placing any orders.

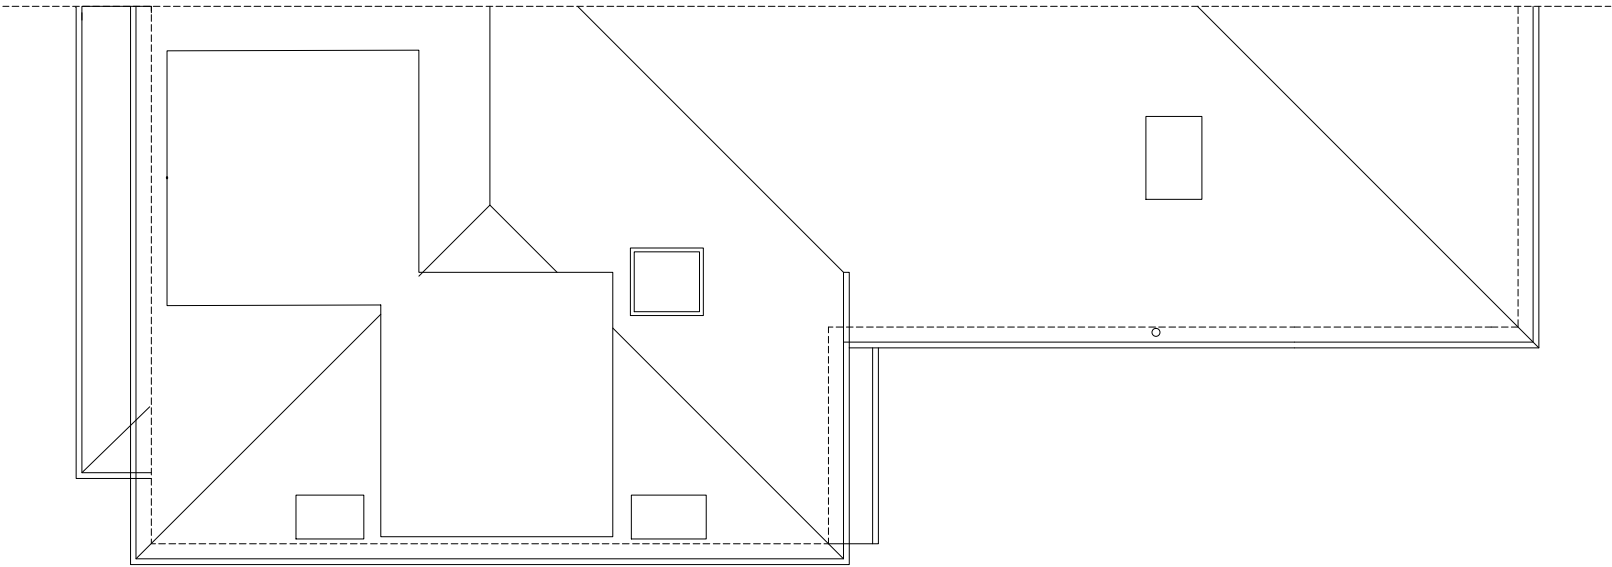


01 Roof Plan 1:100



02 Part East Elevation 1:100



03 North Elevation 1:100

 

revision		project	drawing	date	size	scale	job ref	dwg no	rev
Lawful Development Certificate Issue 07 10 2025		24 Sunte Avenue, Lindfield	Existing Roof Plan and Elevations	13 08 2025	A3	1:100@A3	095	03	LC