

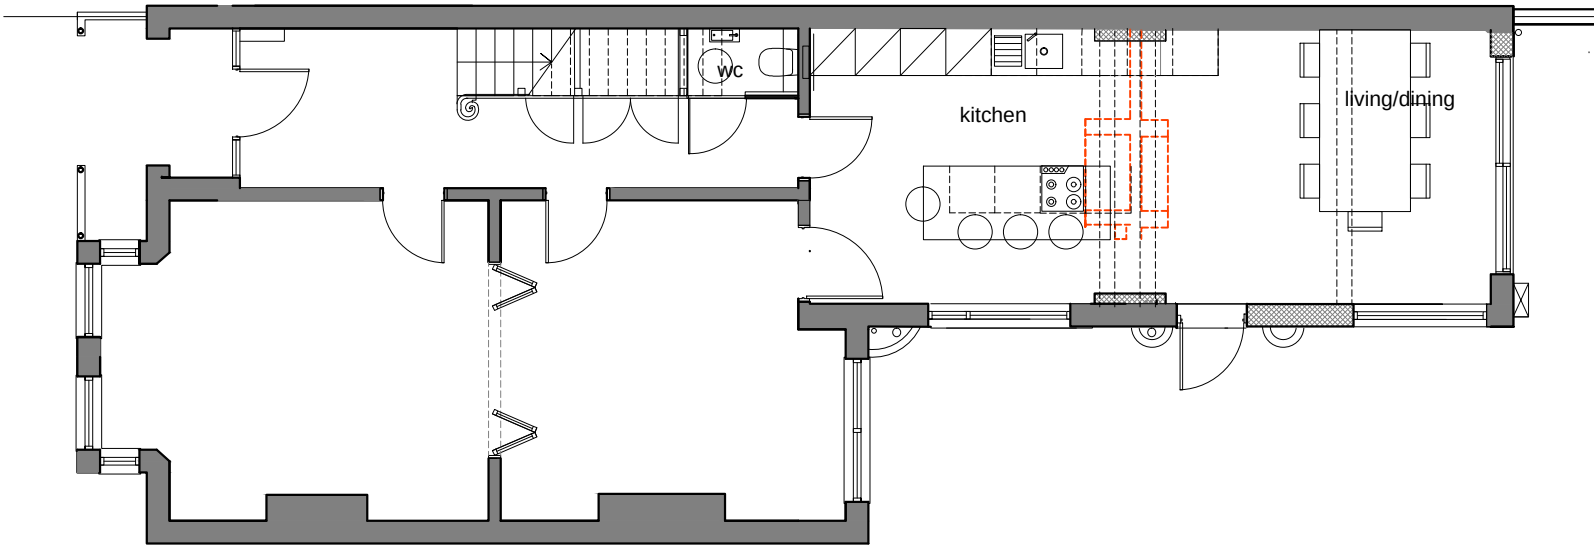


Notes:
Drawings are indicative only, do not scale. These drawings are not for construction. All dimensions to be taken on site prior to placing any orders.

 

 Proposed Plan

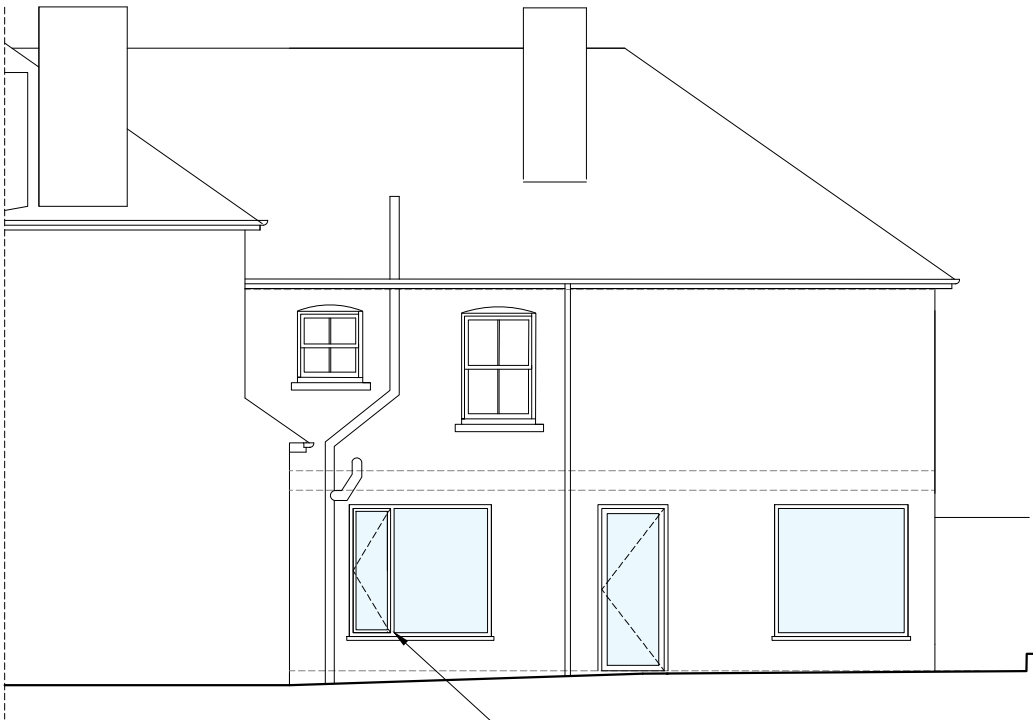


Part East Elevation

New window and doors constructed in double glazed powder-coated aluminum system, colour grey



North Elevation

New doors constructed in double glazed powder-coated aluminum system colour grey

 

revision		project	drawing	date	size	scale	job ref	dwg no	rev
wwstudio ltd F2, 3 Palmeira Square Hove BN3 2JA k.wilton@wwstudio.co.uk T 07950033667		24 Sunte Avenue, Lindfield	Proposed Ground Floor and Elevations	13 08 2025	A3	1:100@A3	095	04	LC
Lawful Development Certificate Issue 07 10 2025									