



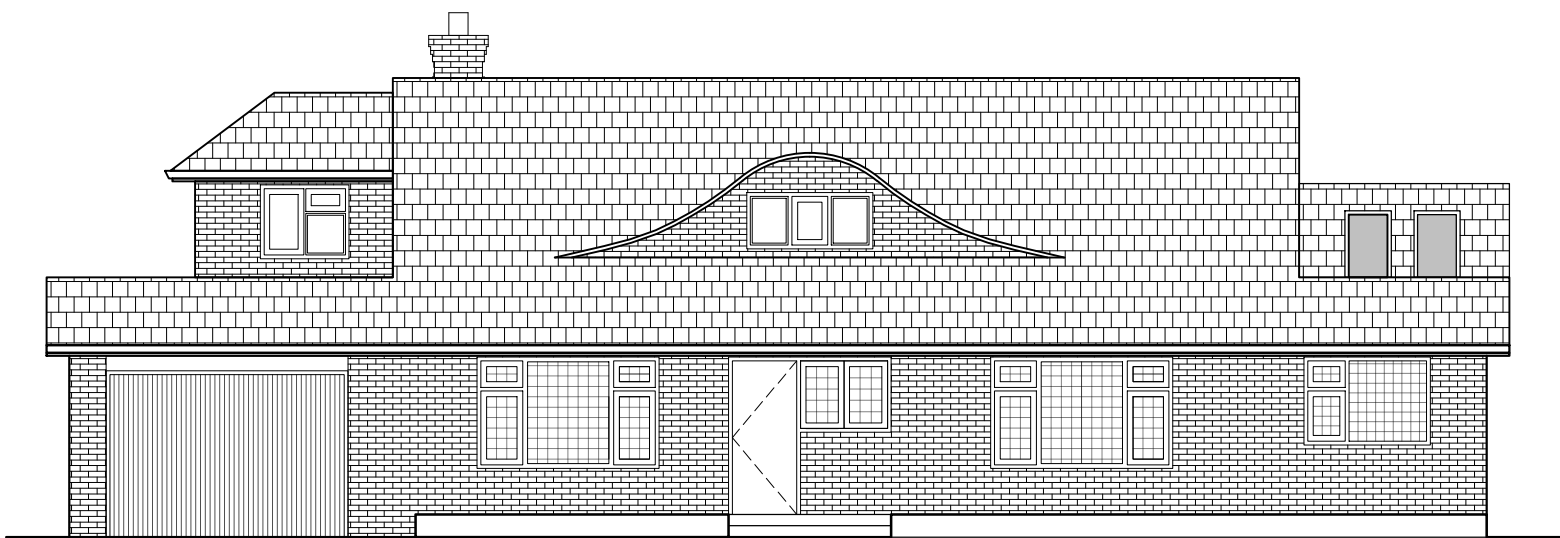


FRONT ELEVATION  
1:100 @A3

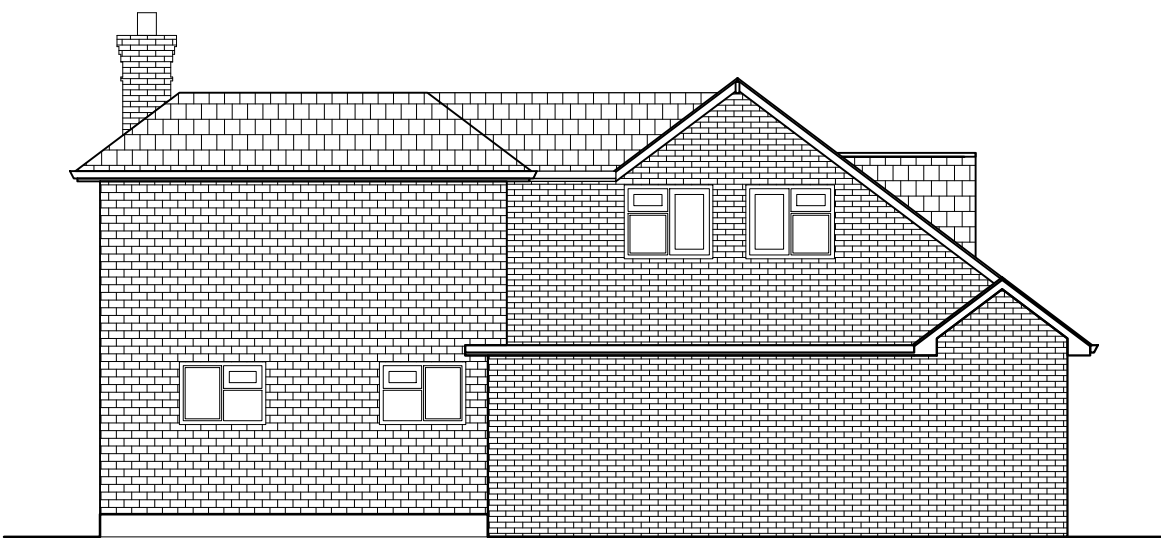


LEFT ELEVATION  
1:100 @A3




REAR ELEVATION  
1:100 @A3

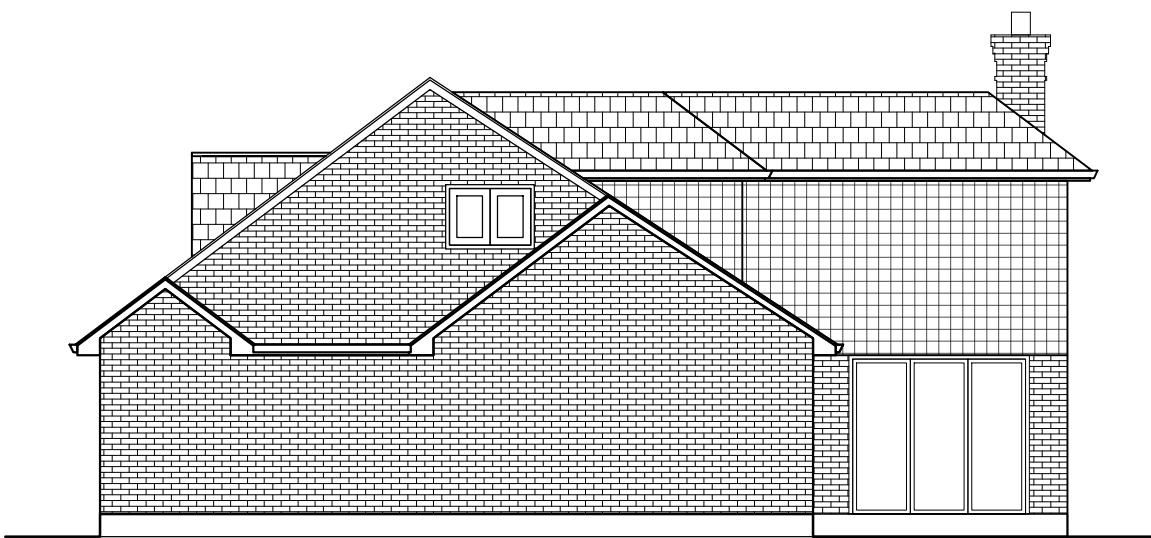


RIGHT ELEVATION  
1:100 @A3

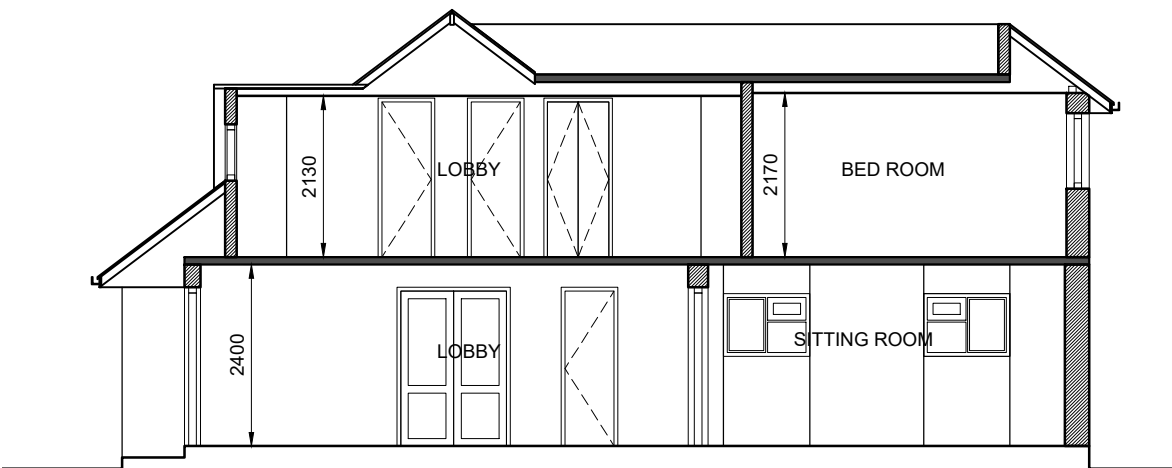

SECTION - A  
1:100 @A3

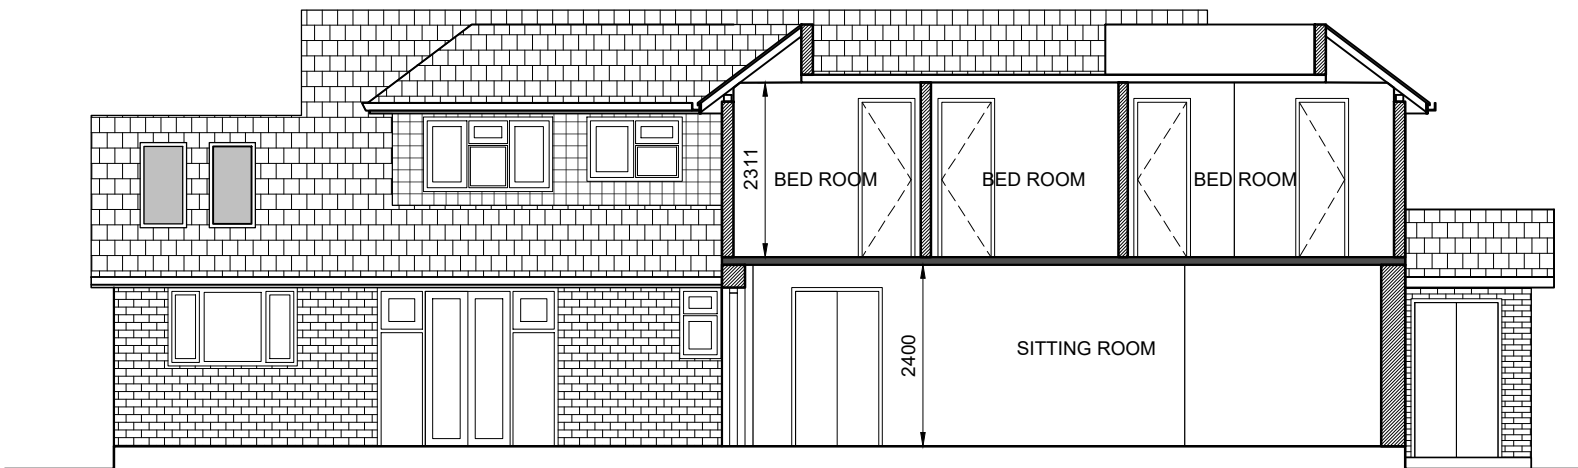

SECTION - B  
1:100 @A3

 

Scale In Metres

SKETCH  
DRAWING

NOTES:  
~ Copyright of this drawing remains the property of Buchan Rum Architects Limited and should not be reproduced in full or parts or re-issued without written permission from Buchan Rum Architects  
~ These drawings must be read in conjunction with the structural engineers drawings & details, and with all other consultants, sub-contractor and specialist's drawings & details.  
~ All dimensions are in millimetres, unless stated otherwise.  
~ All goods materials workmanship to conform with current building regulations BSS and COP's.  
~ All dimensions must be checked on site, and any discrepancies verified with the architect.  
~ Do not scale from the drawing  
~ Any discrepancies between the drawings, details and specification must be reported to the architect immediately before work is put in hand.  
~ All works to be carried out in full accordance with current Building Regulations, British Standards and all Health & Safety Regulations  
~ If in doubt please ask.

| rev.   | date | comment      |
|---|------|--------------|
| amendments                                                                                              |      |              |
| Client                                                                                                  |      |              |
| Site address                                                                                            |      |              |
| 5 College Lane<br>Hurstpierpoint, Hassocks<br>BN6 9AB                                                   |      |              |
| Job Title                                                                                               |      |              |
| Extension and refurbishment                                                                             |      |              |
| Existing Elevations and Sections                                                                        |      |              |
| BUCHAN RUM<br>9 SAVILL ROAD<br>LINDFIELD<br>WEST SUSSEX RH162NY<br>E : info@buchanrumarchitecture.co.uk |      |              |
| Scale<br>1:100                                                                                          |      | Size<br>A2   |
|   |      | Dim By<br>BR |
| Drawing number:<br>24_187_PL_011                                                                        |      | Rev.         |