



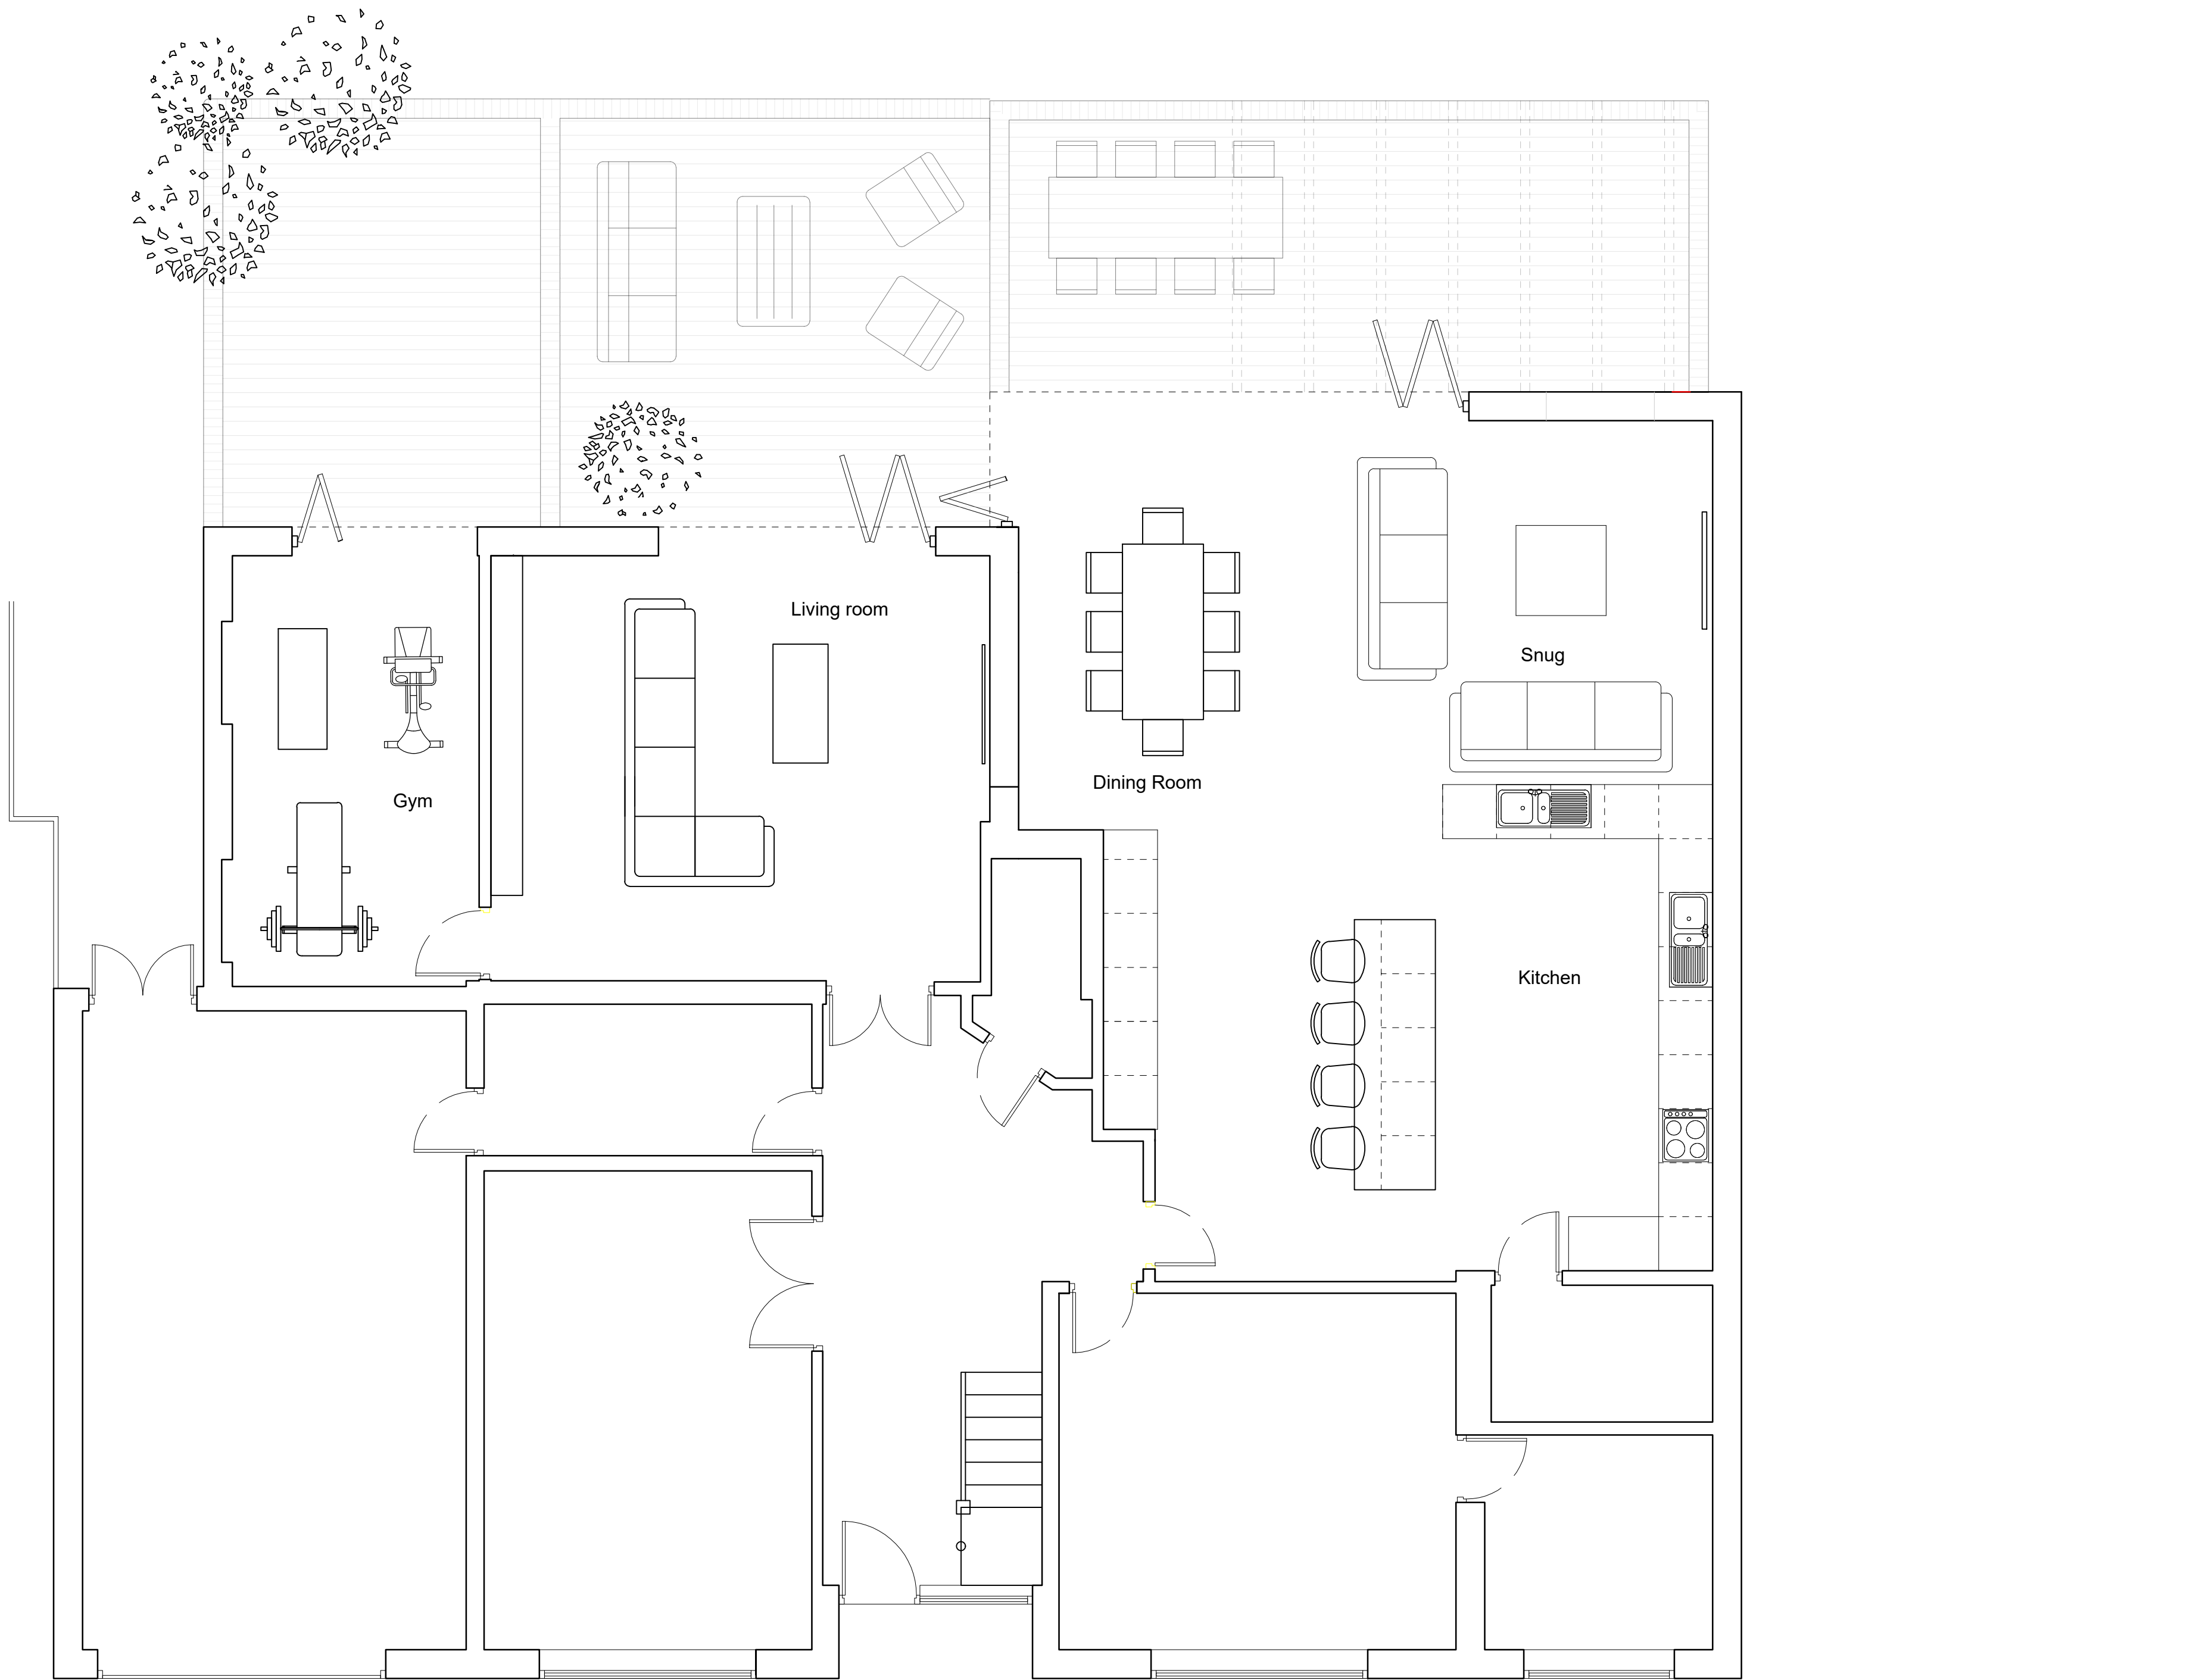

Ground Floor Plan 1:50

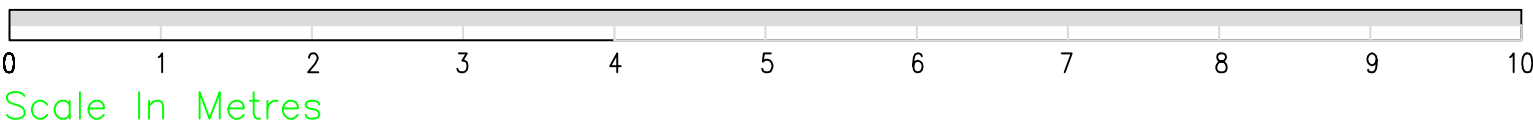

SKETCH
DRAWING

NOTES:

- © Copyright of this drawing remains the property of Buchan Rum Architects Limited and should not be reproduced in full or parts or re-issued without written permission from Buchan Rum Architects
- These drawings must be read in conjunction with the structural engineers drawings & details, and with all other consultants, sub-contractor and specialist drawings & details.
- All dimensions are in millimetres, unless stated otherwise.
- All goods materials workmanship to conform with current building regulations BSS and COP's.
- All dimensions must be checked on site, and any discrepancies verified with the architect.
- Do not scale from the drawing.
- Any discrepancies between the drawings, details and specification must be reported to the architect immediately before work is put in hand.
- All works to be carried out in full accordance with current Building Regulations, British Standards and all Health & Safety Regulations
- If in doubt please ask.

rev.	date	comment

Recommendations

Client

Site address
5 College Lane
Hurstpierpoint, Hassocks
BN6 9AB

Job Title
Extension and refurbishment

Proposed Plans Option 1

BUCHAN RUM
8 SAVILL ROAD
LINDFIELD
WEST SUSSEX RH162NY
E : info@buchanrumarchitecture.co.uk

Scale	Size
1:50	A2
Drawn By	Rev
BR	02