




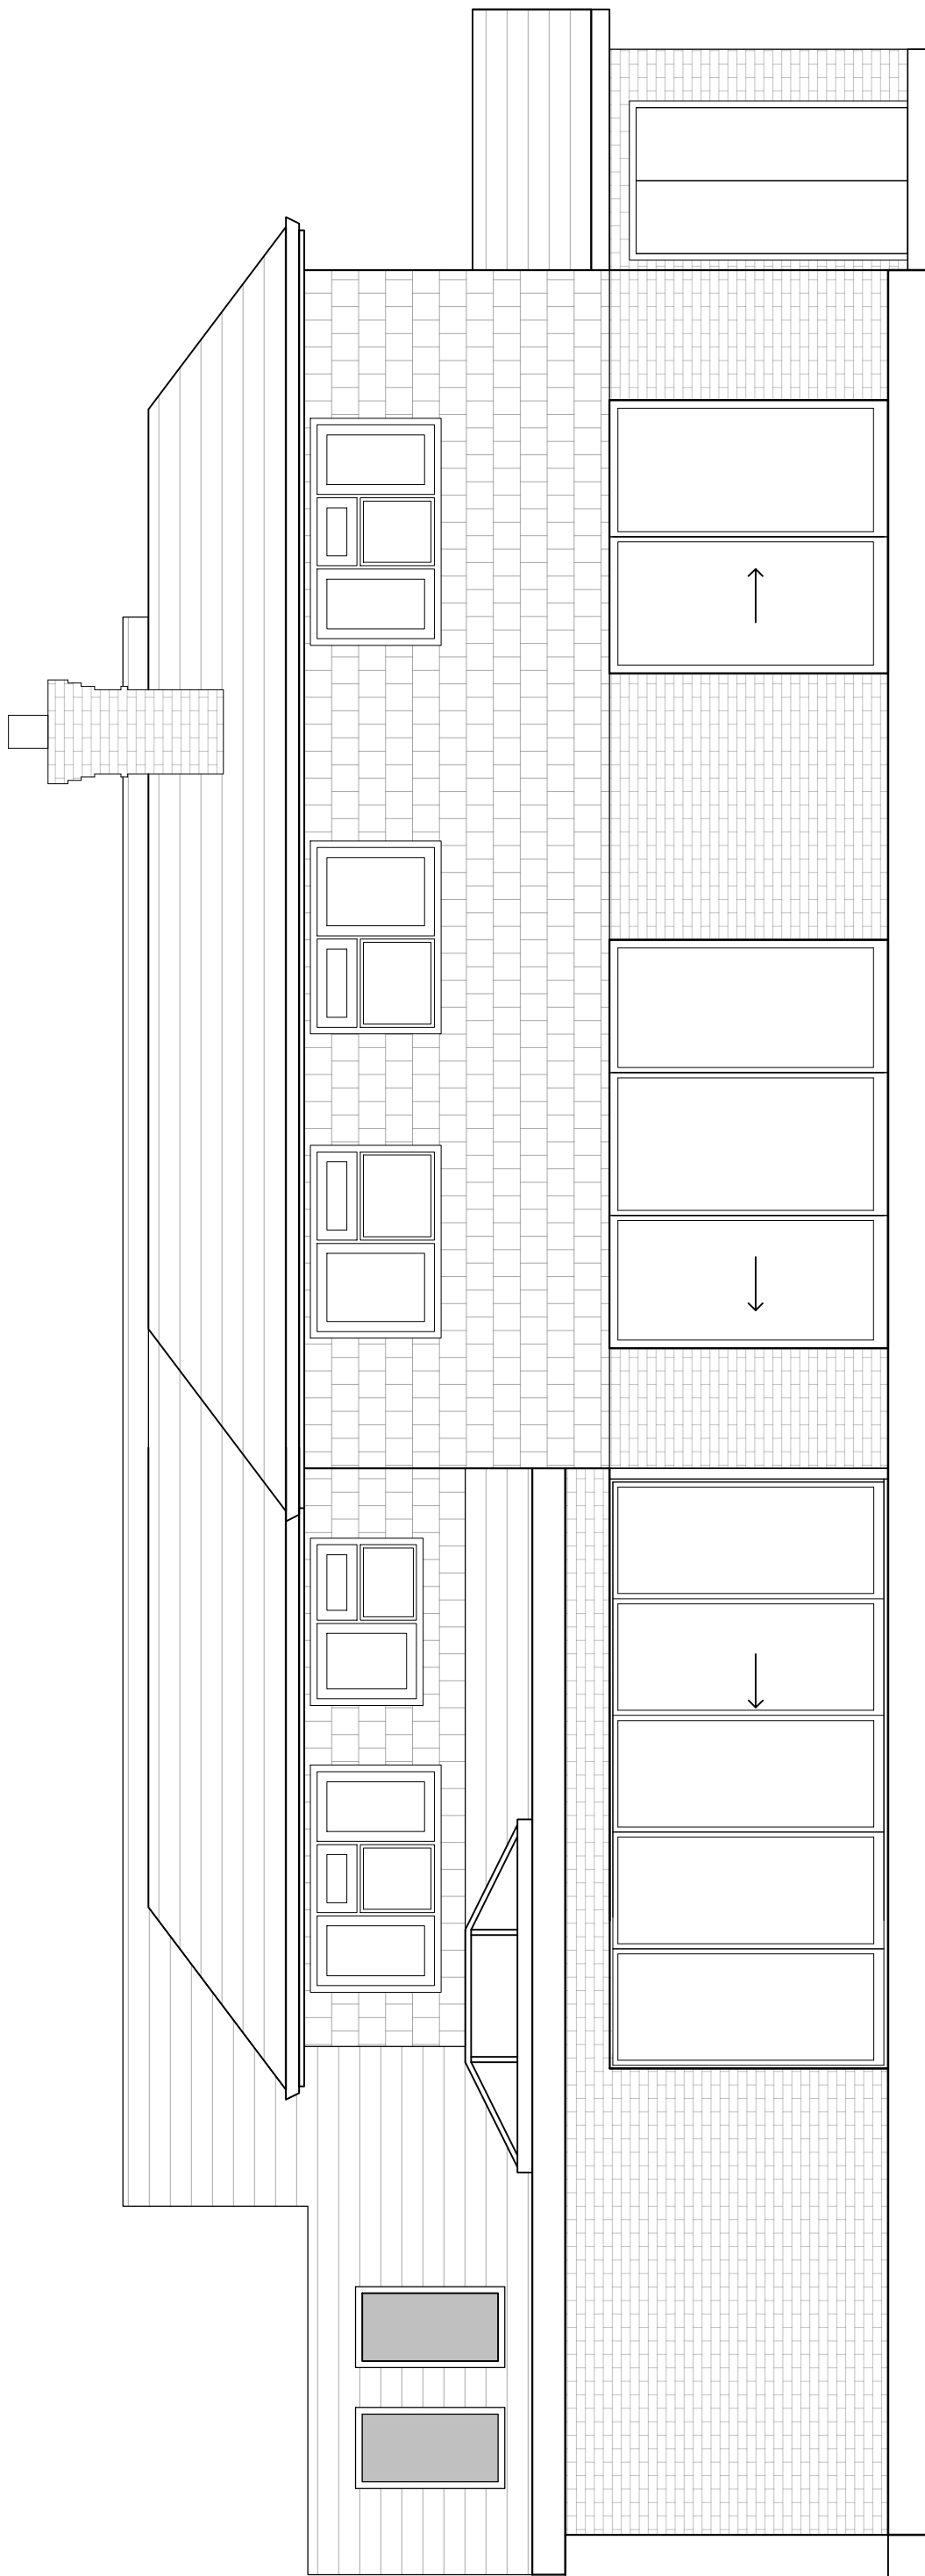


Rear Elevation 1:50

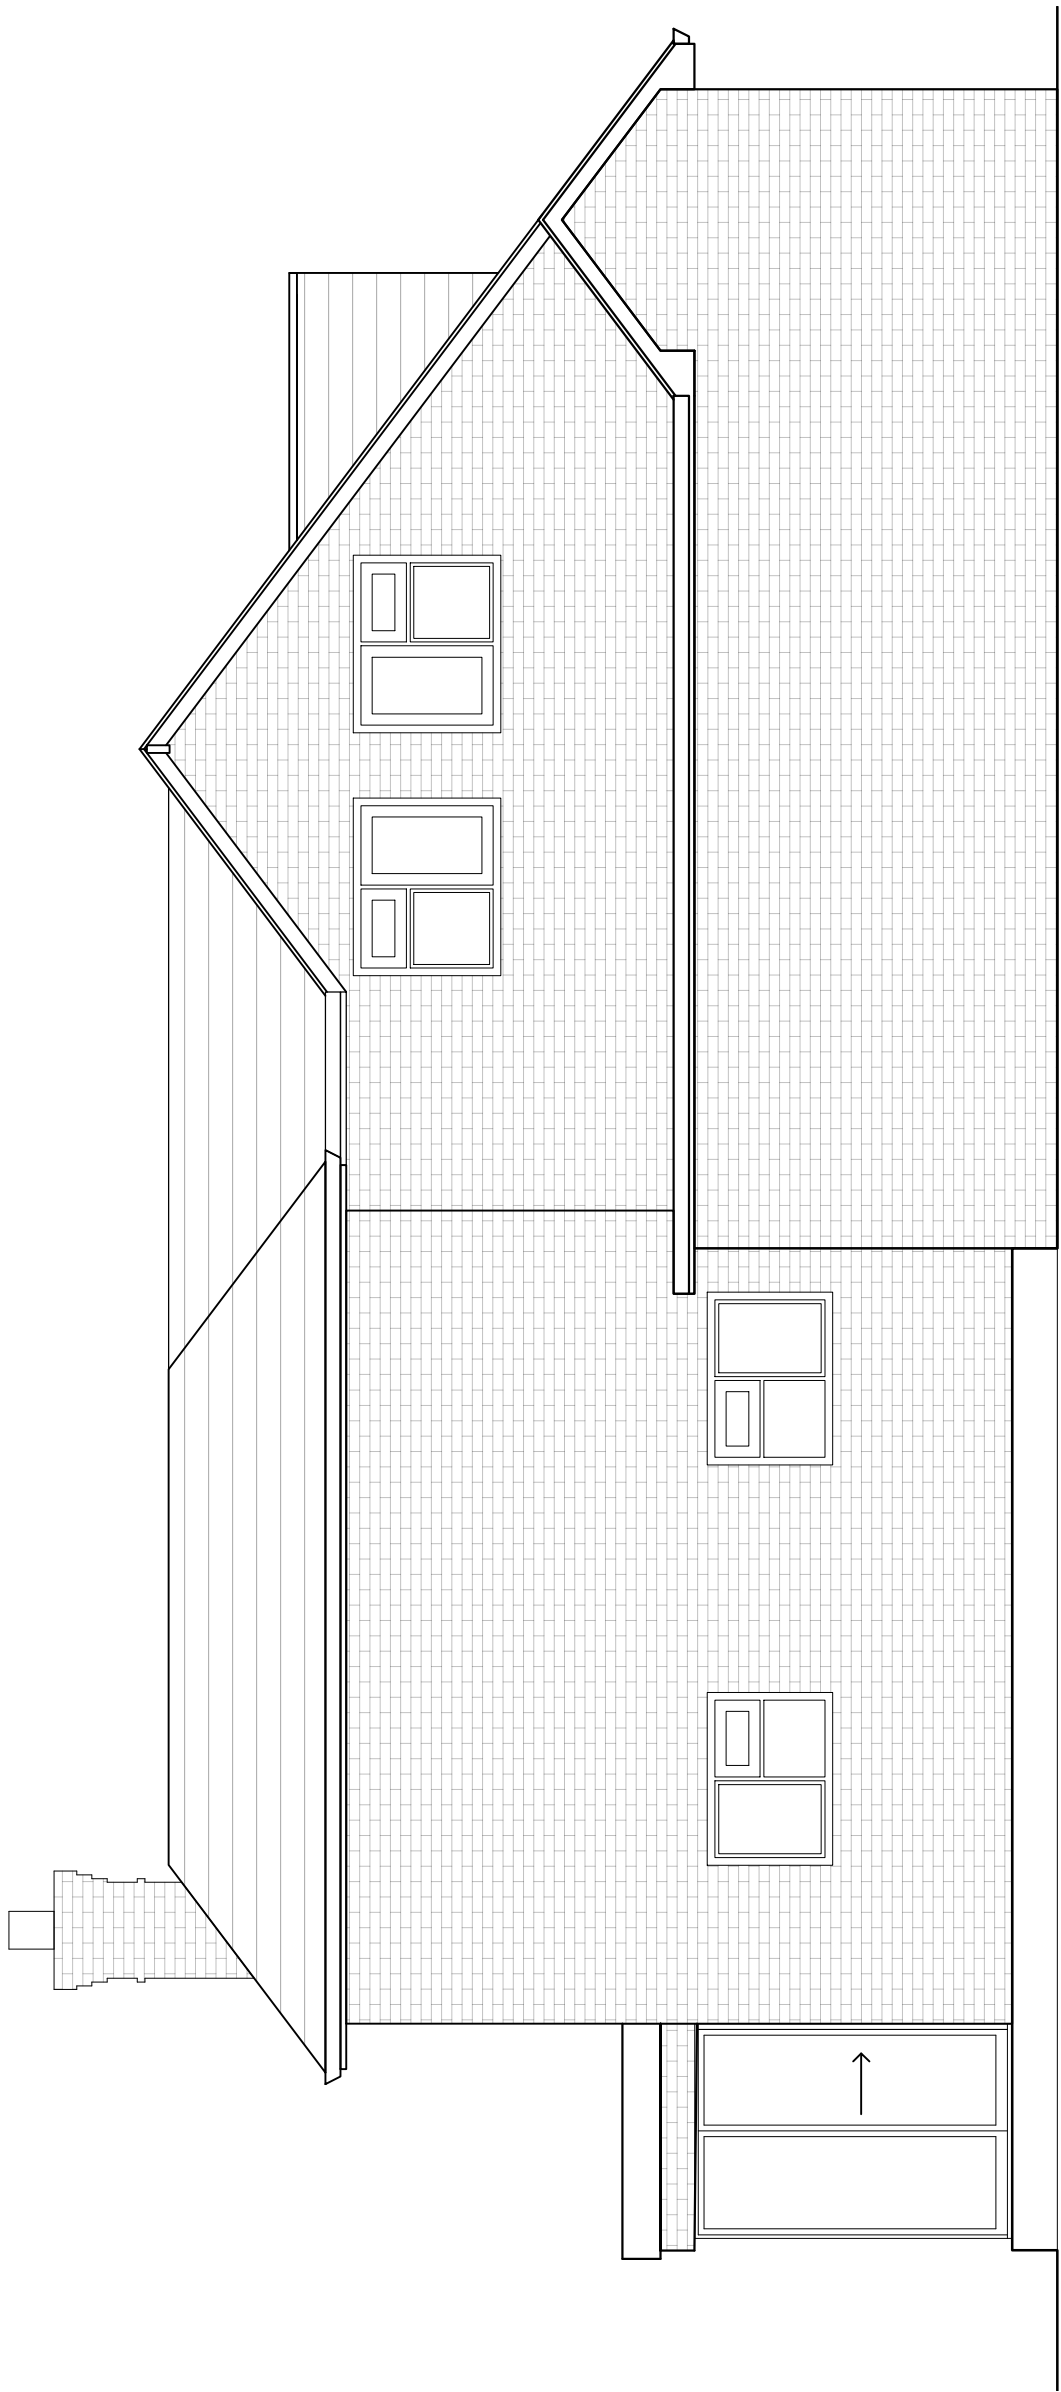

Side Elevation 1:50

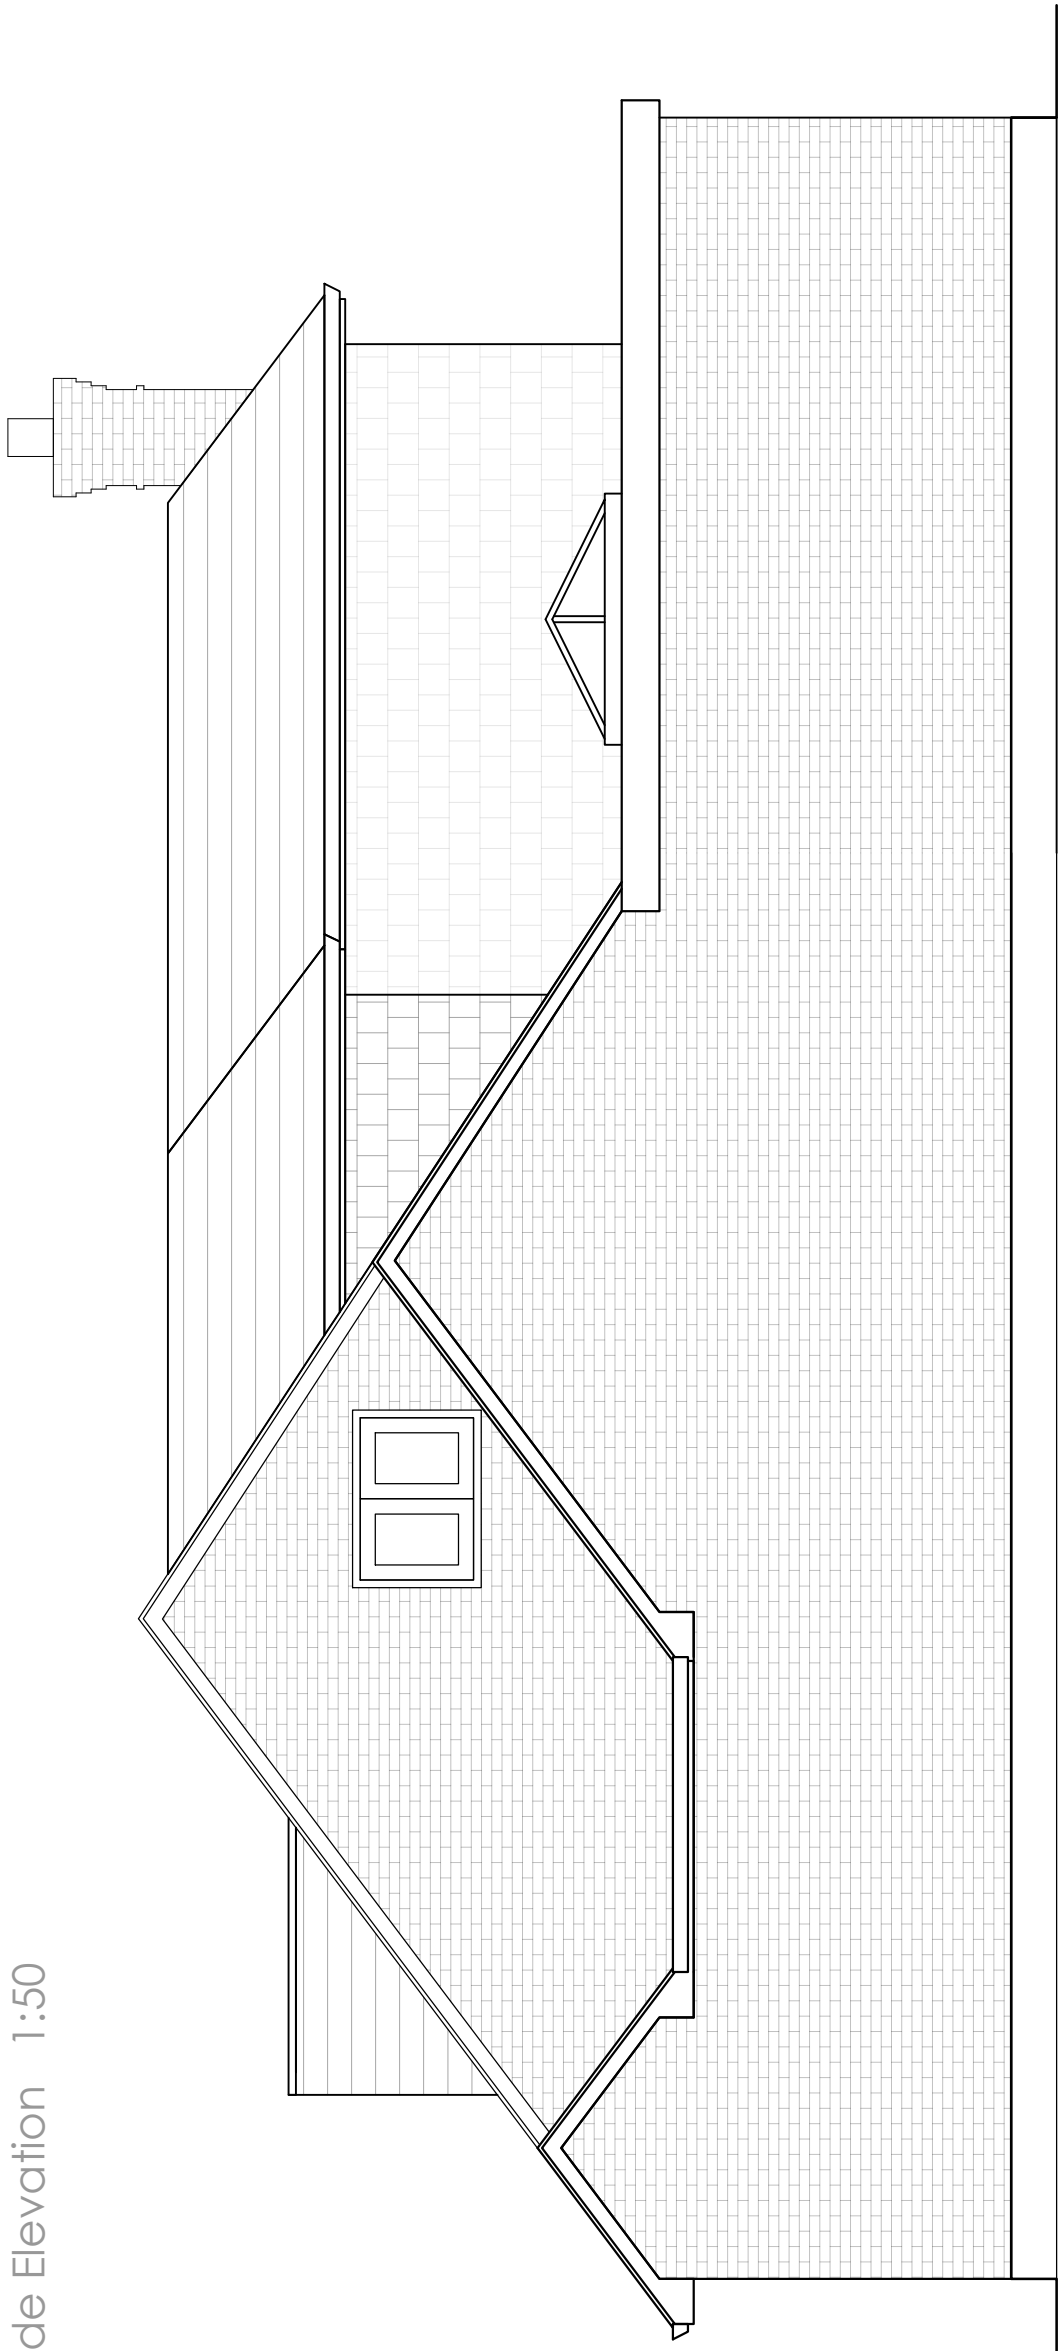

Side Elevation 1:50

 

Scale In Metres

SKETCH
DRAWING

NOTES:

~© Copyright of this drawing remains the property of Buchan Rum Architects Limited and should not be reproduced in full or parts or re-issued without written permission from Buchan Rum Architects

~ These drawings must be read in conjunction with the structural engineers drawings & details, and with all other consultants, sub-contractor and specialist's drawings & details.

~ All dimensions are in millimetres, unless stated otherwise.

~ All goods materials workmanship to conform with current building regulations BSS and COP's.

~ All dimensions must be checked on site, and any discrepancies verified with the architect.

~ Do not scale from the drawing

~ Any discrepancies between the drawings, details and specification must be reported to the architect immediately before work is put in hand.

~ All works to be carried out in full accordance with current Building Regulations, British Standards and all Health & Safety Regulations

~ If in doubt please ask.

rev.	date	comment
amendments		
Client		
Site address		
5 College Lane Hurstpierpoint, Hassocks BN6 9AB		
Job Title		
Extension and refurbishment		
Proposed Elevations		
BUCHAN RUM		
9 SAVILL ROAD LINDFIELD WEST SUSSEX RH162NY		
E : info@buchanrumarchitecture.co.uk		
Scale	1:50	Size A2
		Dim By BR
Drawing number:		Rev.
24_187_PL_115		00