




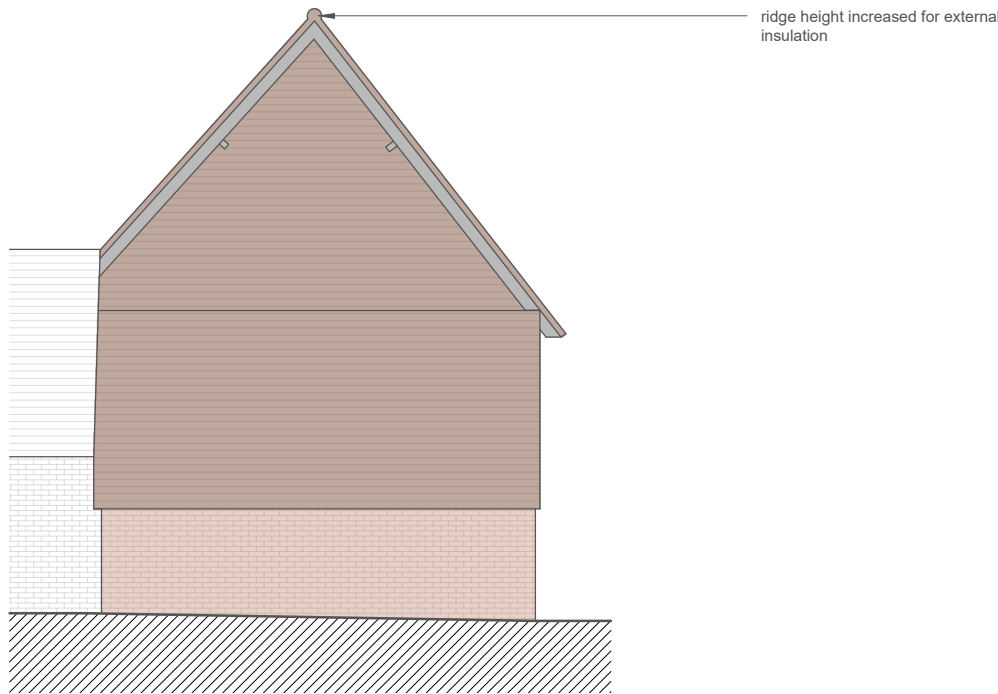

Side Elevation (North - A)

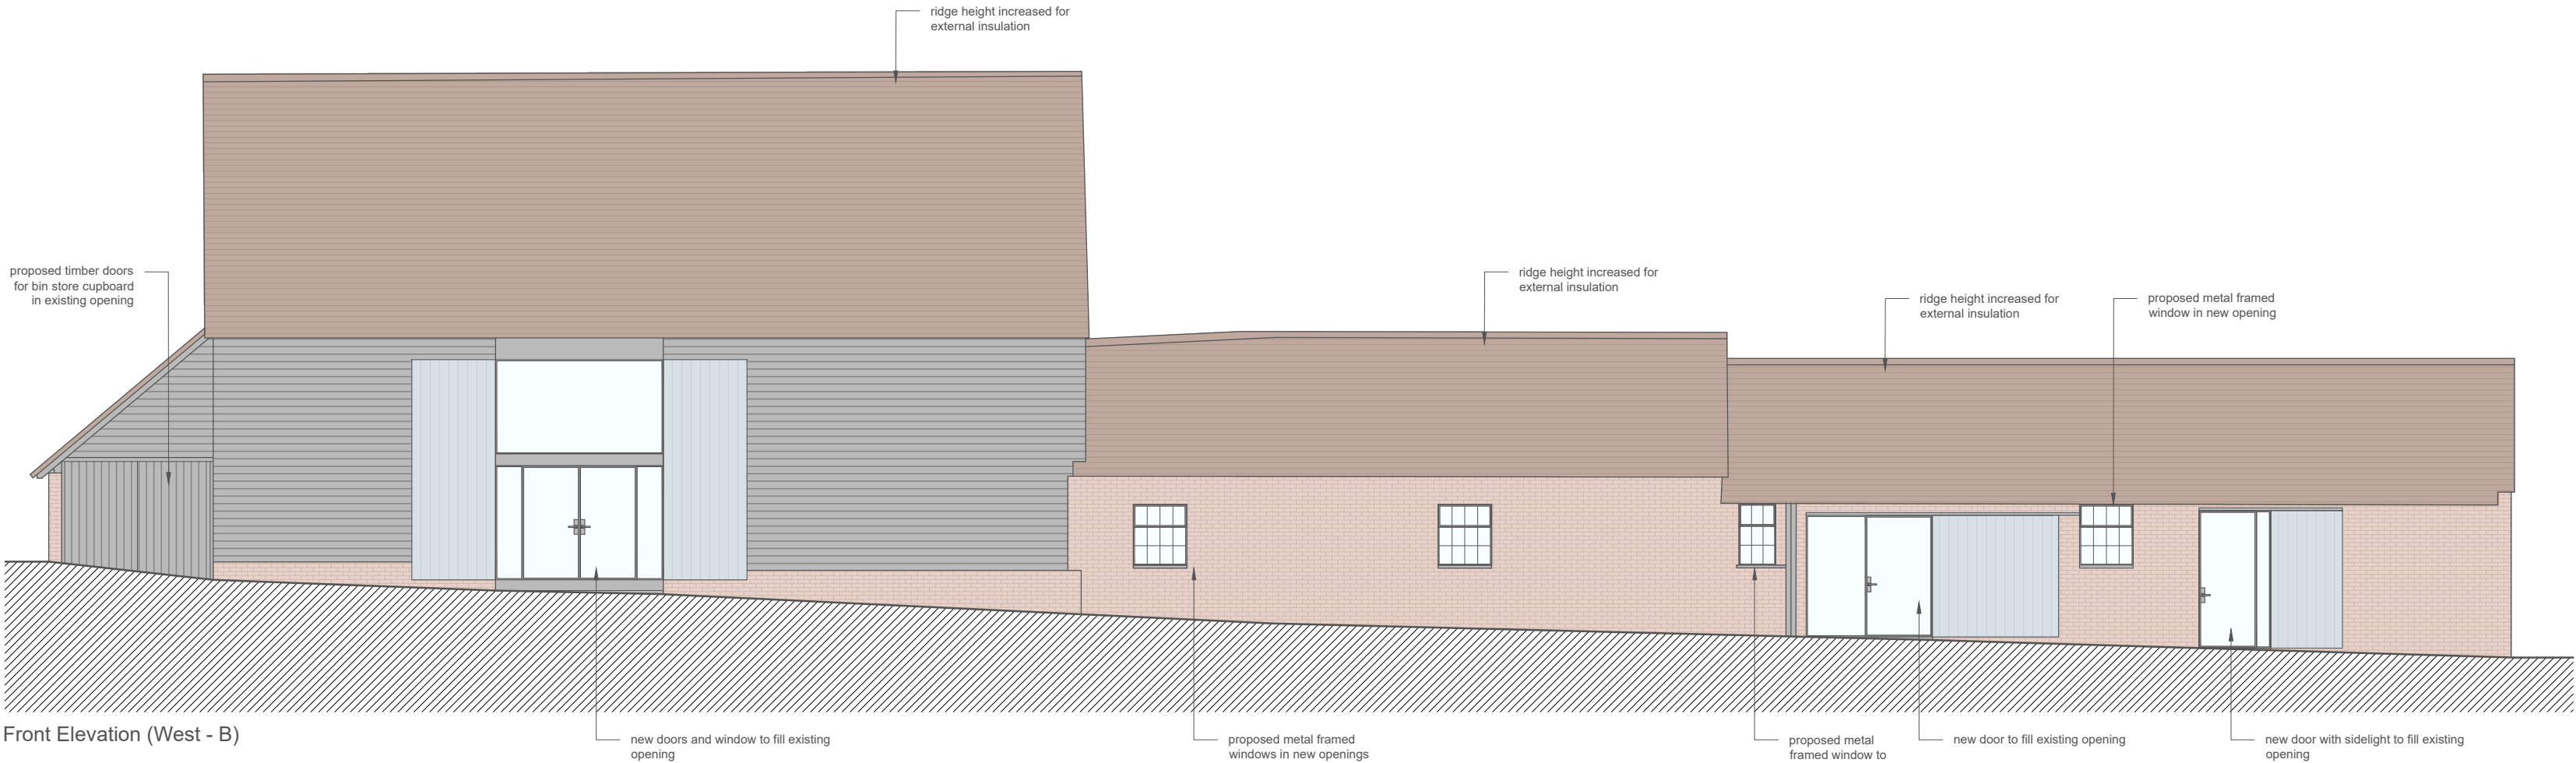

Front Elevation (West - B)

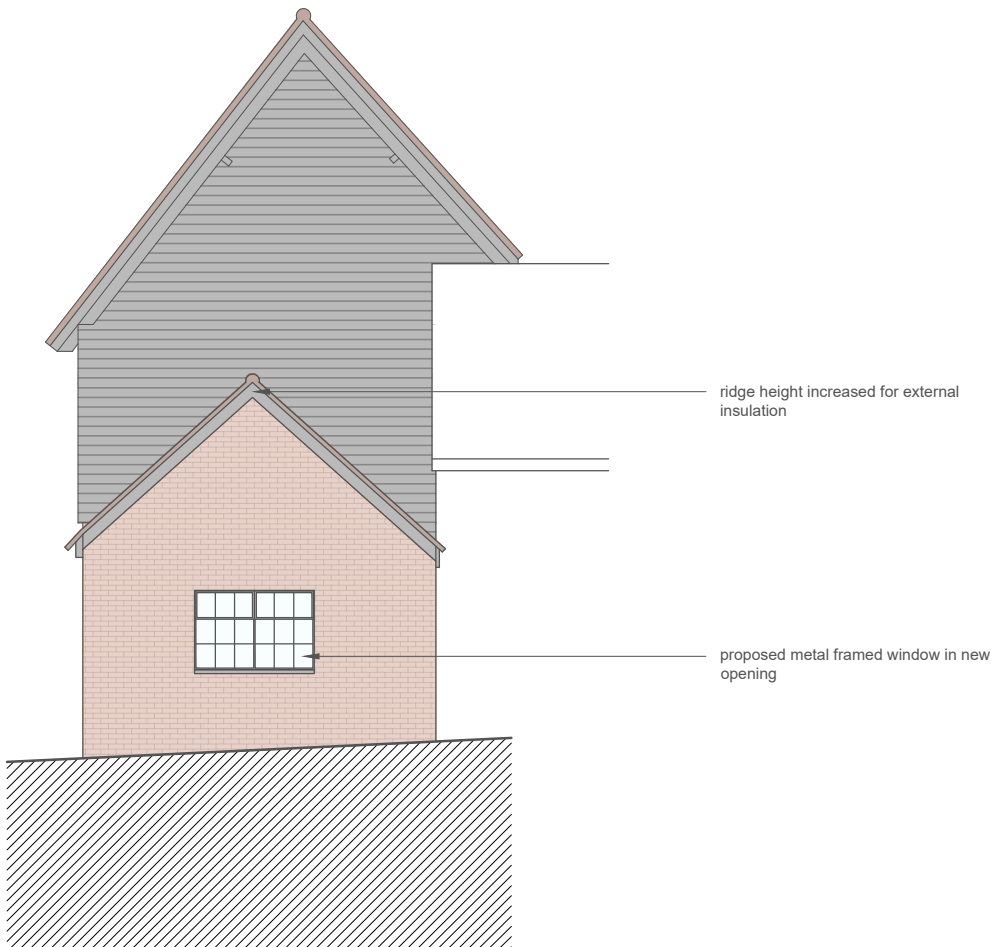


Side Elevation (South - C)

General Notes

Client to check all drawings, documents and schedules to ensure the interpretation of the brief is correct. All dimensions to be verified on site before materials are ordered or construction commences. Any differences arising between these documents and site conditions are to be referred to the architect and engineer. The contractor must check all dimensions before commencing work and report any discrepancies to the architect and engineer.

COPYRIGHT
This drawing is protected under the Copyright, Designs and Patents Act 1988. This drawing is protected by copyright of Atelier de Linde Ltd. All rights reserved License number 14371950.

Elevation key

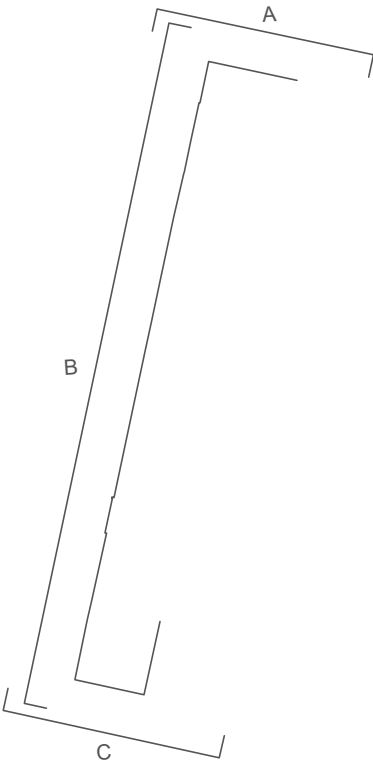

A	Initial proposal	13/01
B	Updates to align with cons. appraisal	29/01
C	Further conservation updates	11/02
D	Final planning updates	
REV.	Comments	Date

PLANNING

(Barn) Proposed Elevations

Drawing number	Scale	Drawn by
236.03.14B	1:100 @ A2	ST

Project Address

Spicers Farm
Whitethroat Lane
Balcombe
RH17 6JN

Client
Mr & Mrs Black

Atelier de Linde Ltd.
www.atelierdelinde.com
hello@atelierdelinde.com

