

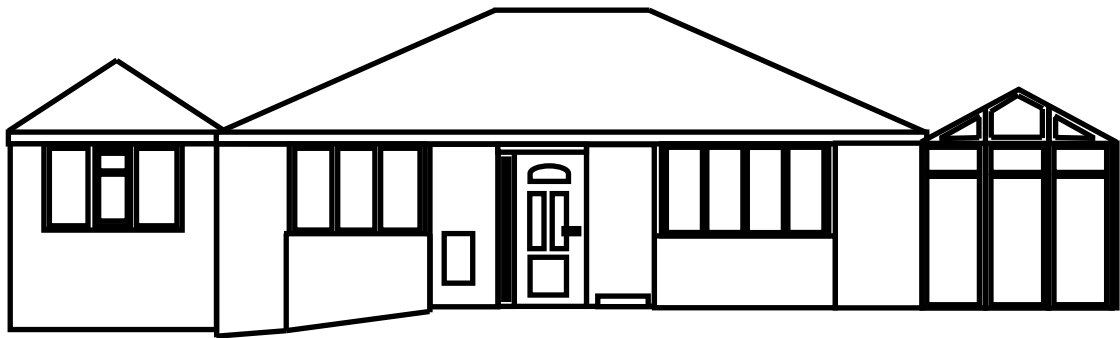
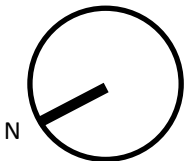


EXISTING FRONT ELEVATIONS

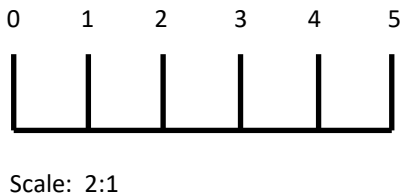

PROPOSED FRONT ELEVATIONS

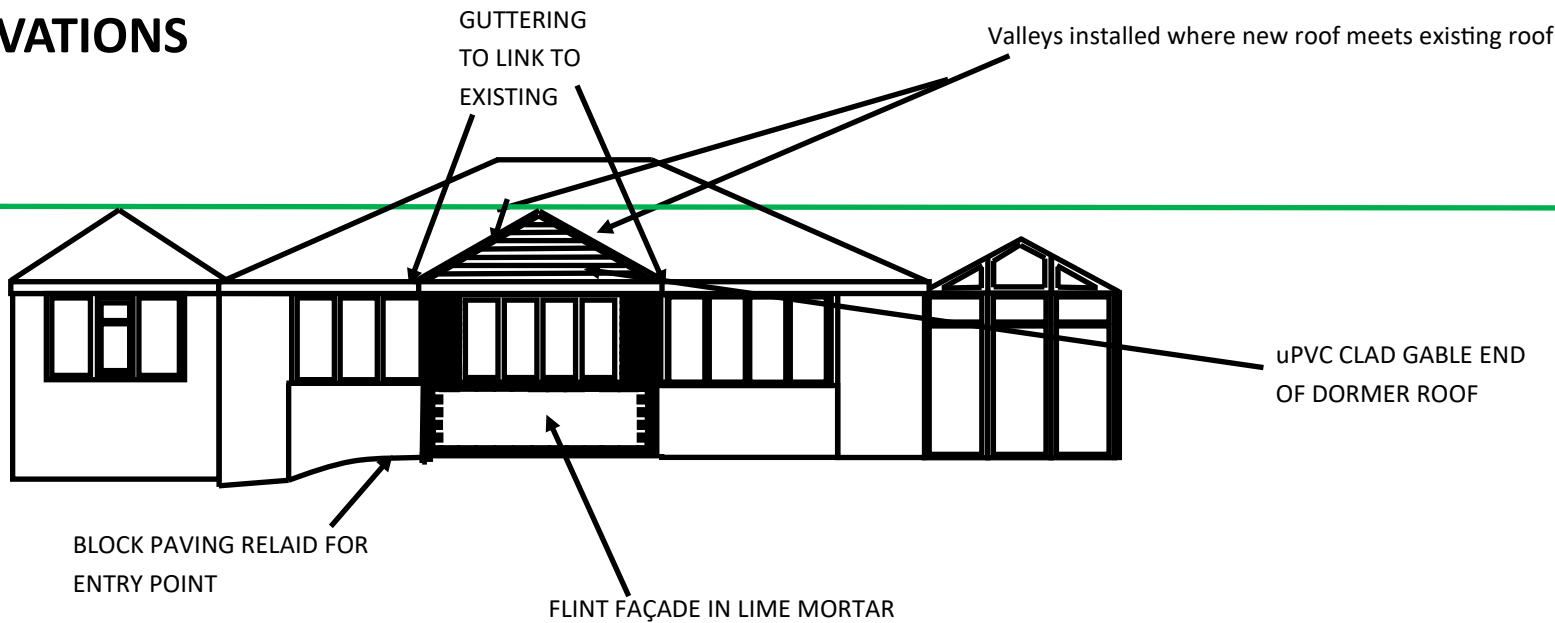

Client
Mr. R. J. Cross
Address
Villa Ruscino
2a The Vineries
Burgess Hill
West Sussex
RH15 0NF

Drawing name
EXISTING & PROPOSED FRONT
ELEVATIONS

PRELIMINARY/PLANNING/BUILDING REGS


Drawing number
01/101/RJC01

Date
04/04/2025


Drawn by
PSC

Revision
2
REF
RJC1


EXISTING SIDE ELEVATIONS FROM DRIVEWAY

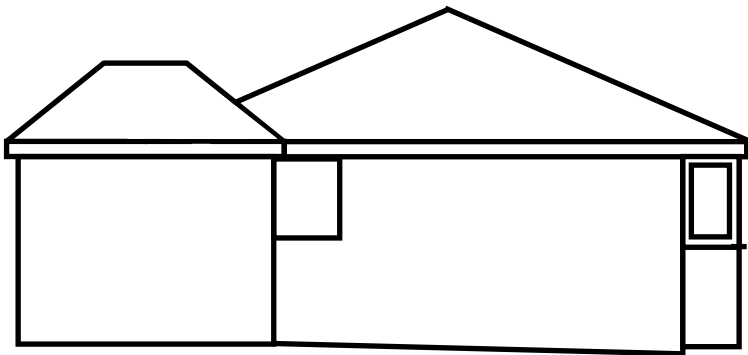

EXISTING SIDE ELEVATIONS FROM GARDEN

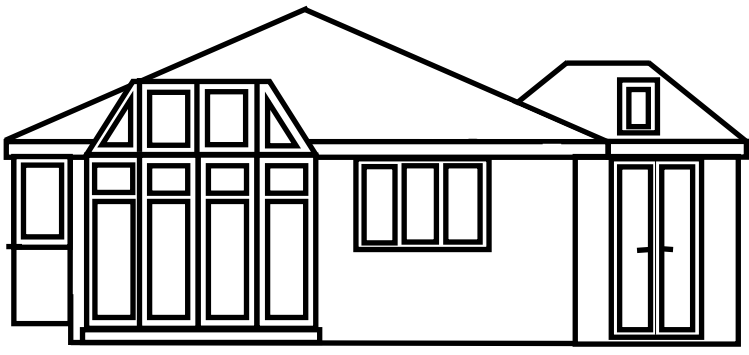




PROPOSED SIDE ELEVATION FROM DRIVEWAY

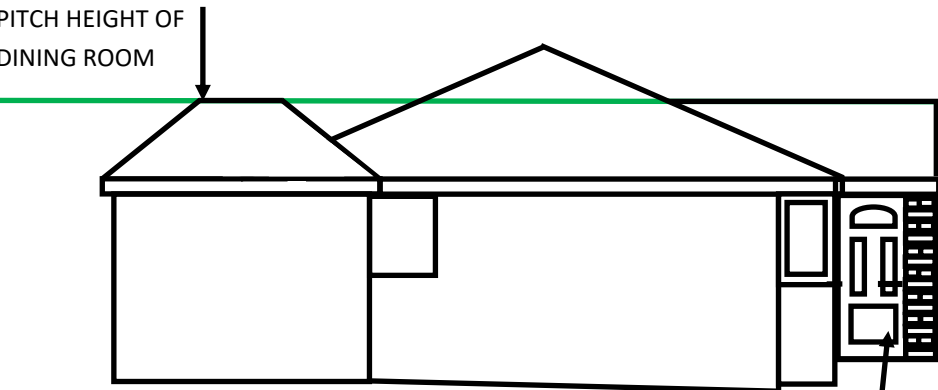


Existing front door & panel reused

PROPOSED SIDE ELEVATION FROM GARDEN


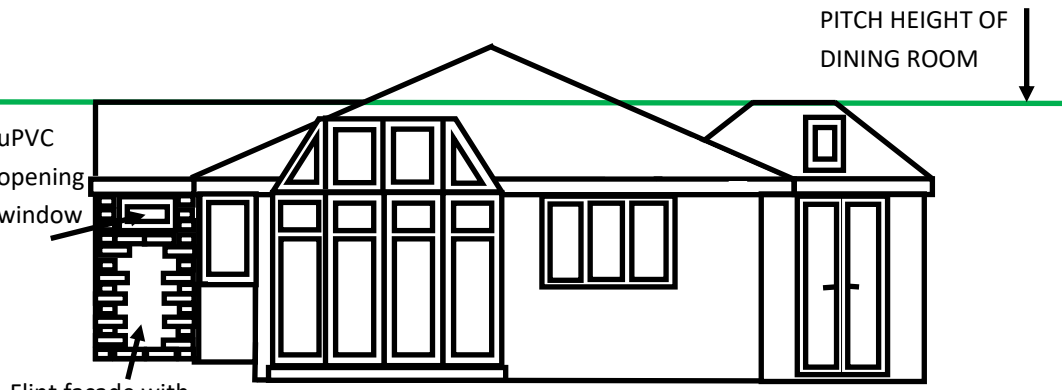


 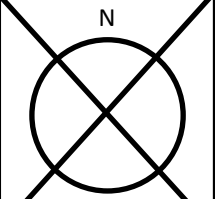 Mid Sussex Maintenance Services Designs	 Scale: 1 cm:100 cm		Client Mr. R. J. Cross Address Villa Ruscino 2a The Vineries Burgess Hill West Sussex RH15 0NF		Drawing name EXISTING & PROPOSED SIDE ELEVATIONS		Drawing number 01/101/RJC02		Revision 1	
			PRELIMINARY/PLANNING/BUILDING-REGS		Date 04/04/2025	Drawn by PSC	REF RJC1			


EXISTING REAR ELEVATION

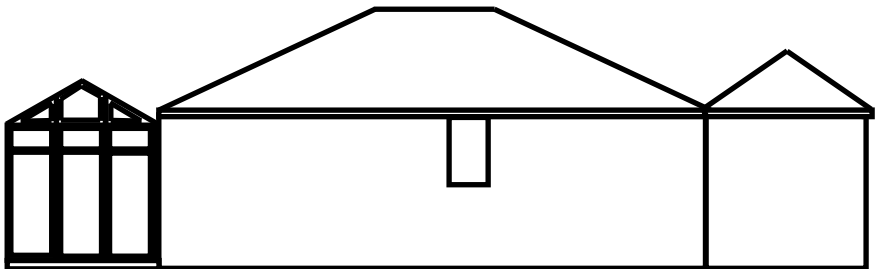

EXISTING REAR ELEVATION
(UNCHANGED)

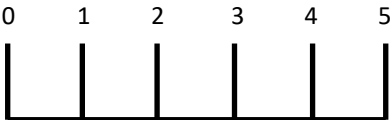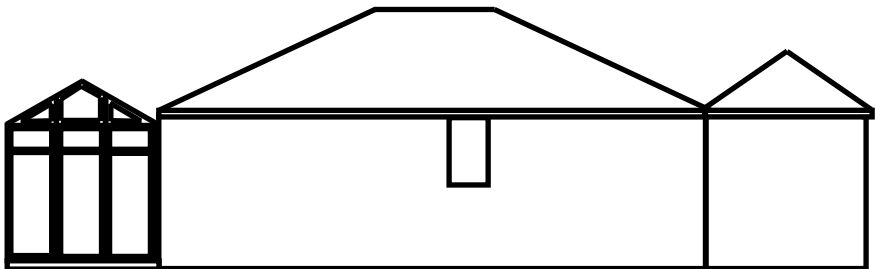

Scale: 2:1

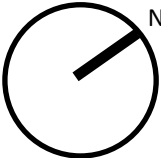

Client
Mr. R. J. Cross
Address
Villa Ruscino
2a The Vineries
Burgess Hill
West Sussex
RH15 0NF

Drawing name
EXISTING & PROPOSED REAR
ELEVATIONS

PRELIMINARY/PLANNING/BUILDING REGS

Drawing number
01/101/RJC03


Date
04/04/2025

Drawn by
PSC

Revision
1

REF
RJC1

2 THE VINERIES

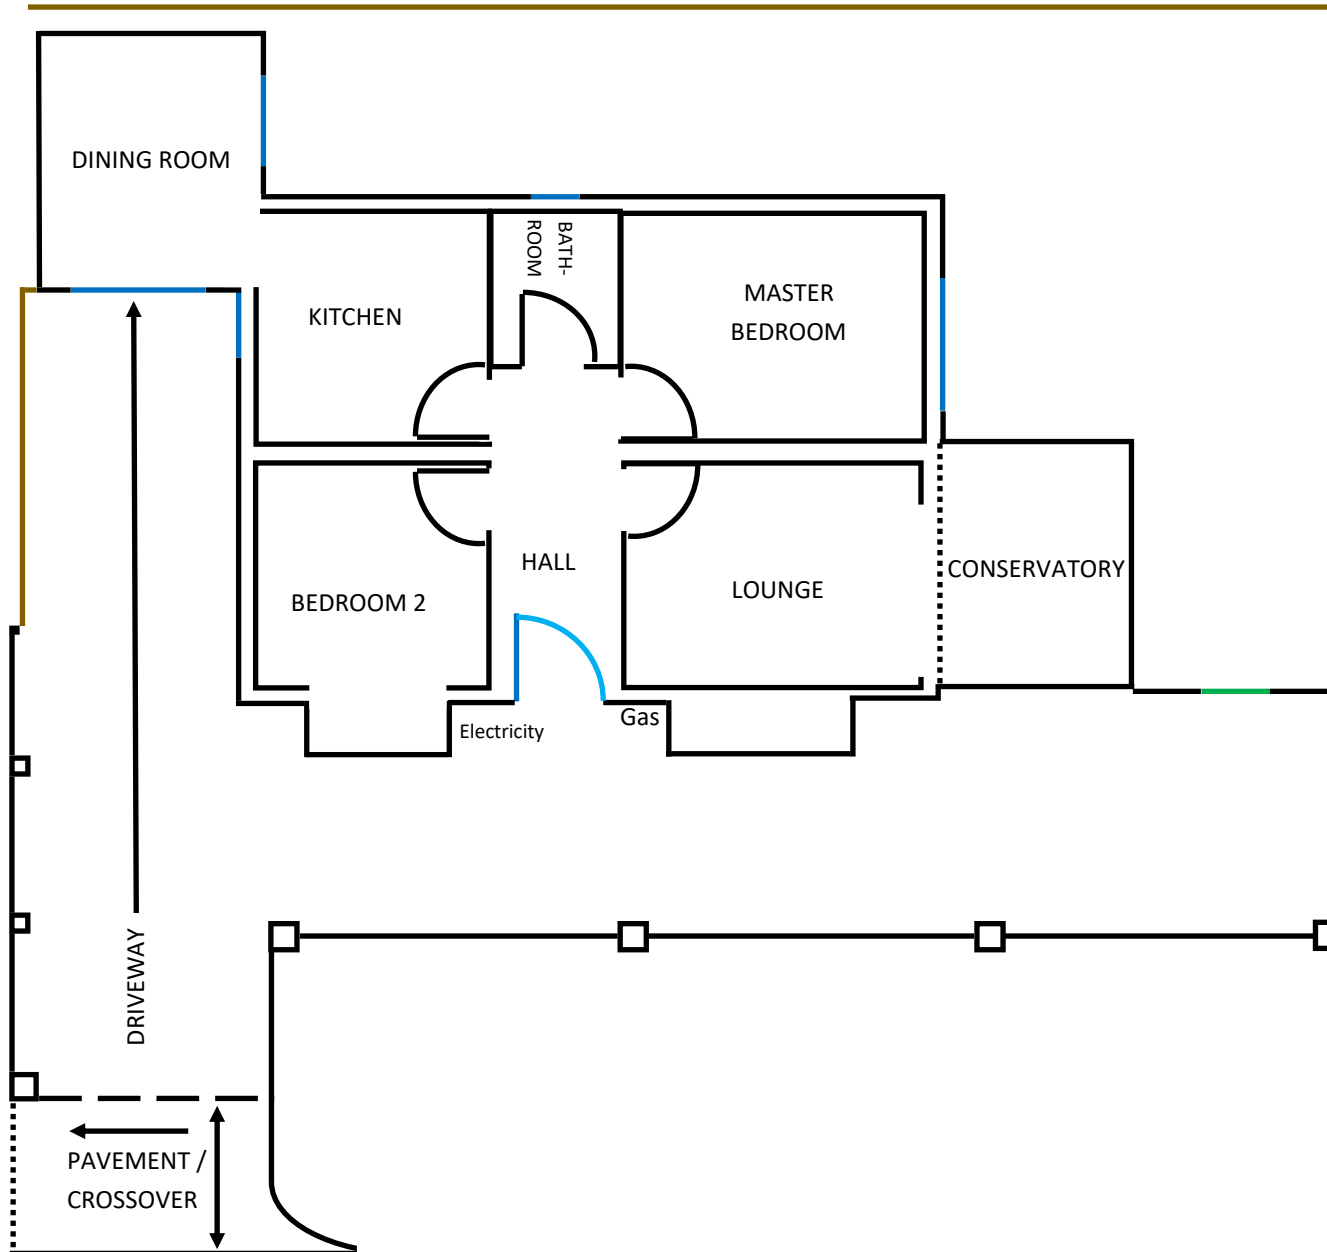


107 CANTS LANE



Mid Sussex
Maintenance
Services Designs



Scale: 1 cm:100 cm

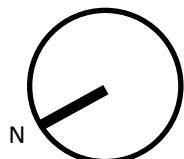

Client
Mr. R. J. Cross
Address
Villa Ruscino
2a The Vineries
Burgess Hill
West Sussex
RH15 0NF

Drawing name
EXISTING AERIAL VIEW

PRELIMINARY/PLANNING/BUILDING REGS


Drawing number
01/101/RJC04

Date
04/04/2025

Drawn by
PSC

Revision
1


REF
RJC1

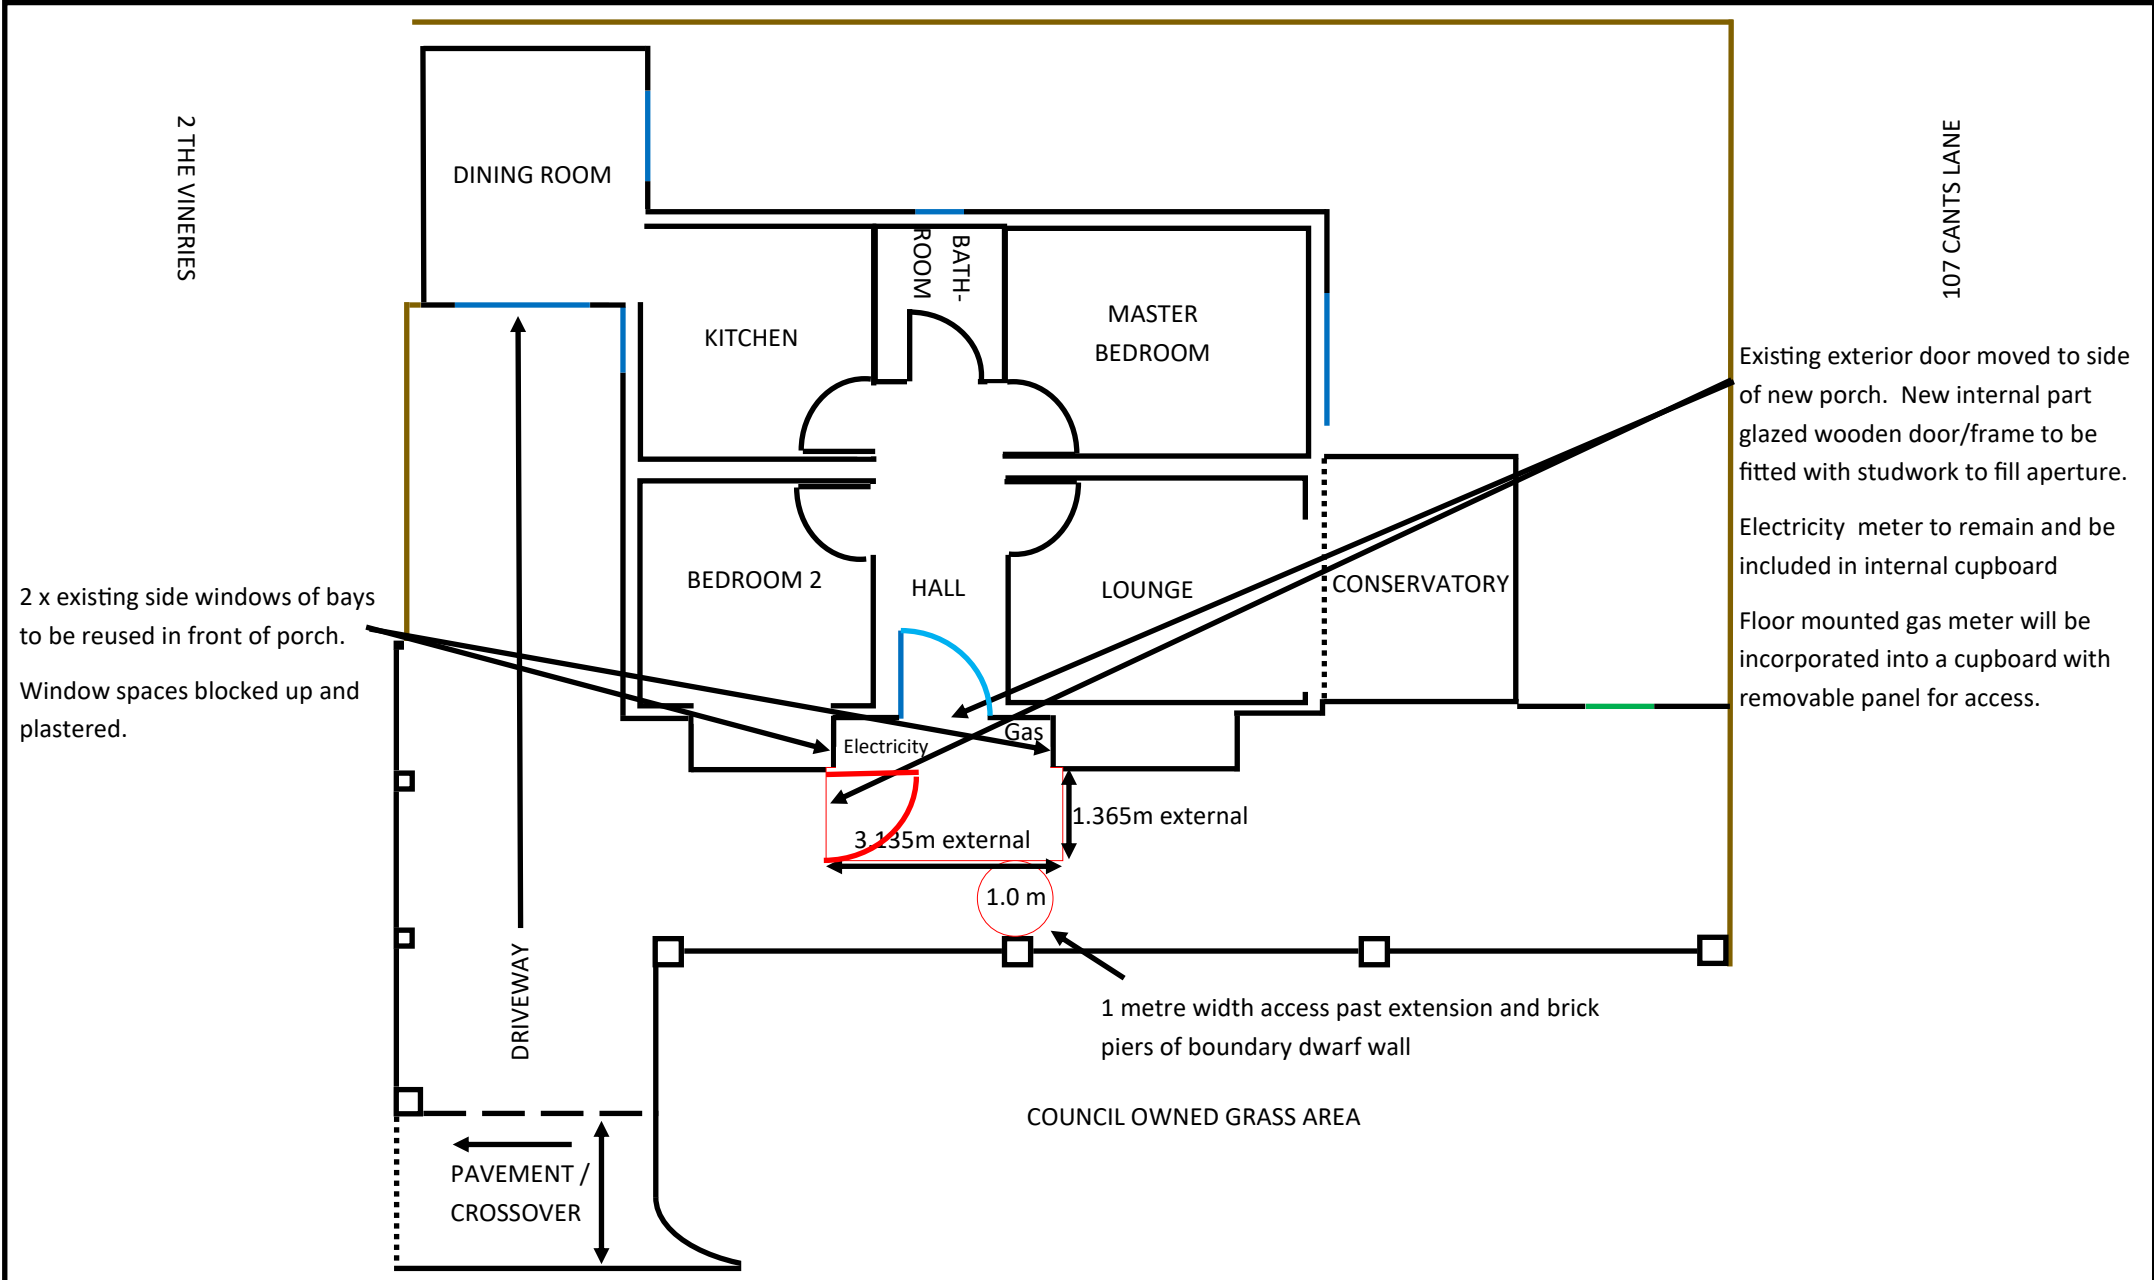

Mid Sussex
Maintenance
Services Designs



Scale: 1 cm:100 cm

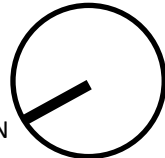

Client
Mr. R. J. Cross
Address
Villa Ruscino
2a The Vineries
Burgess Hill
West Sussex
RH15 0NF

Drawing name
PROPOSED AERIAL VIEW

PRELIMINARY/PLANNING/BUILDING REGS


Drawing number
01/101/RJC05

Date
04/04/2025


Drawn by
PSC

Revision
1


REF
RJC1

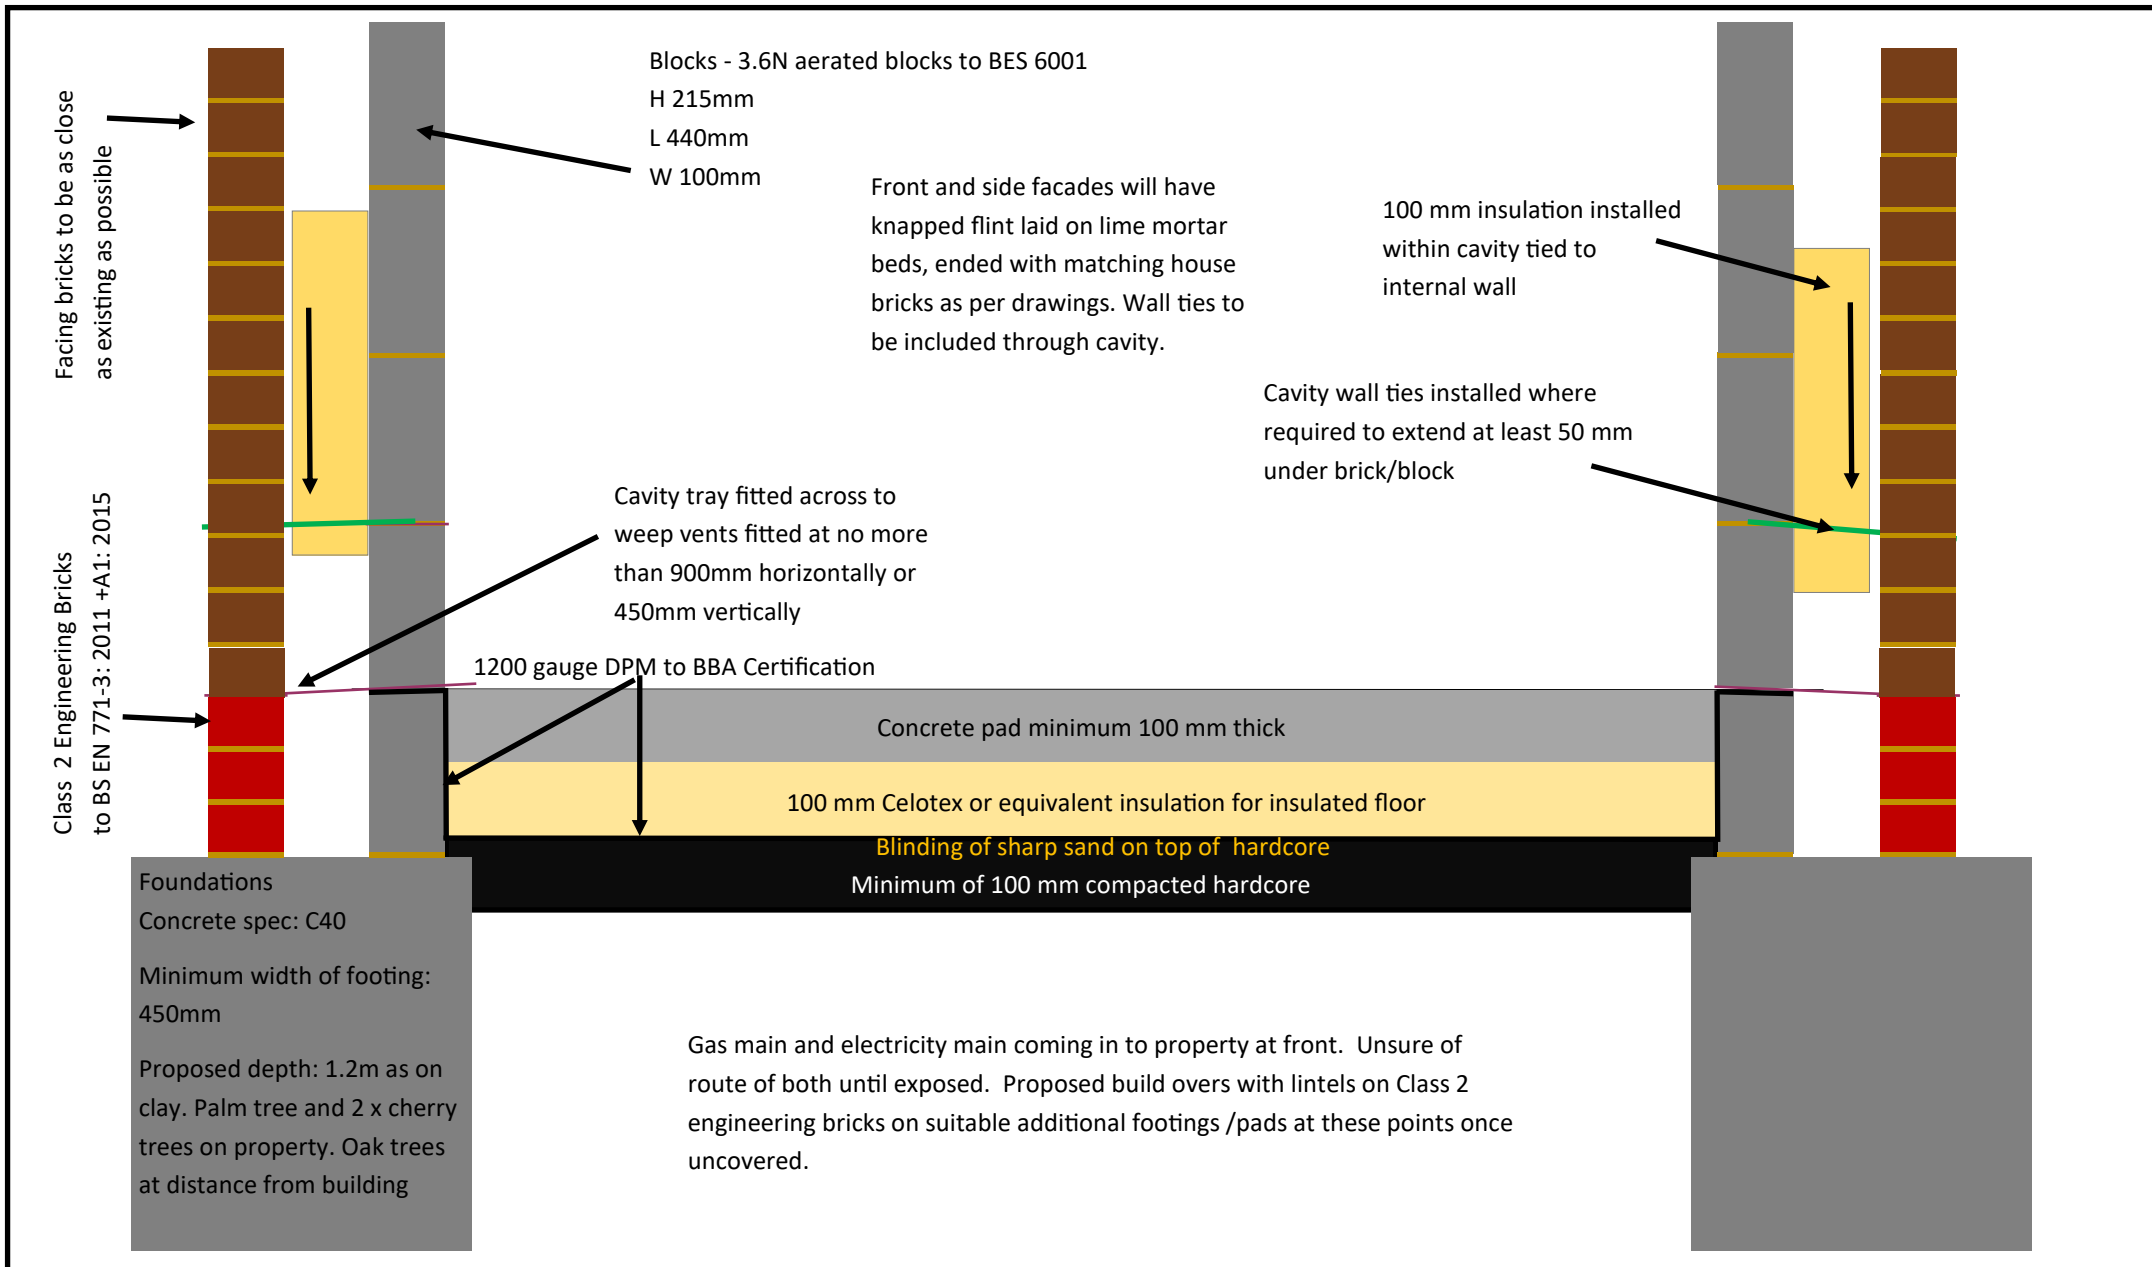

Mid Sussex
Maintenance
Services Designs

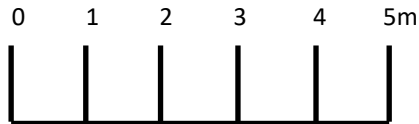

Scale: 1 cm:1 m

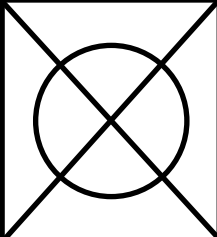

Client
Mr. R. J. Cross
Address
Villa Ruscino
The Vineries
Burgess Hill
West Sussex
RH15 0NF

Drawing name

PROPOSED FOOTINGS/BUILD

PRELIMINARY/PLANNING/BUILDING-REGS

Drawing number

01/101/RJC06

Date

21/02/2025

Drawn by

PSC

Revision

*

REF

RJC1

Villa Ruscino, 2a The Vineries, Burgess Hill, West Sussex, RH15 0NF



Plan Produced for: Mr. R. J. Cross

Date Produced: 21 Feb 2025

Plan Reference Number: TQRQM25052140145546

Scale: 1:500 @ A4

© Crown copyright and database rights 2025 OS 100042766



**UK
Planning
Maps**

Villa Ruscino, The Vineries, Burgess Hill, RH15 0NF



© Crown copyright and database rights 2025 OS 100054133. Map area bounded by: 532580, 119202
532722, 119434. Produced on 04 April 2025 from the OS National Geographic Database. Supplied by
UKPlanningMaps.com. Unique plan reference: p21/uk/1236585/1659849