




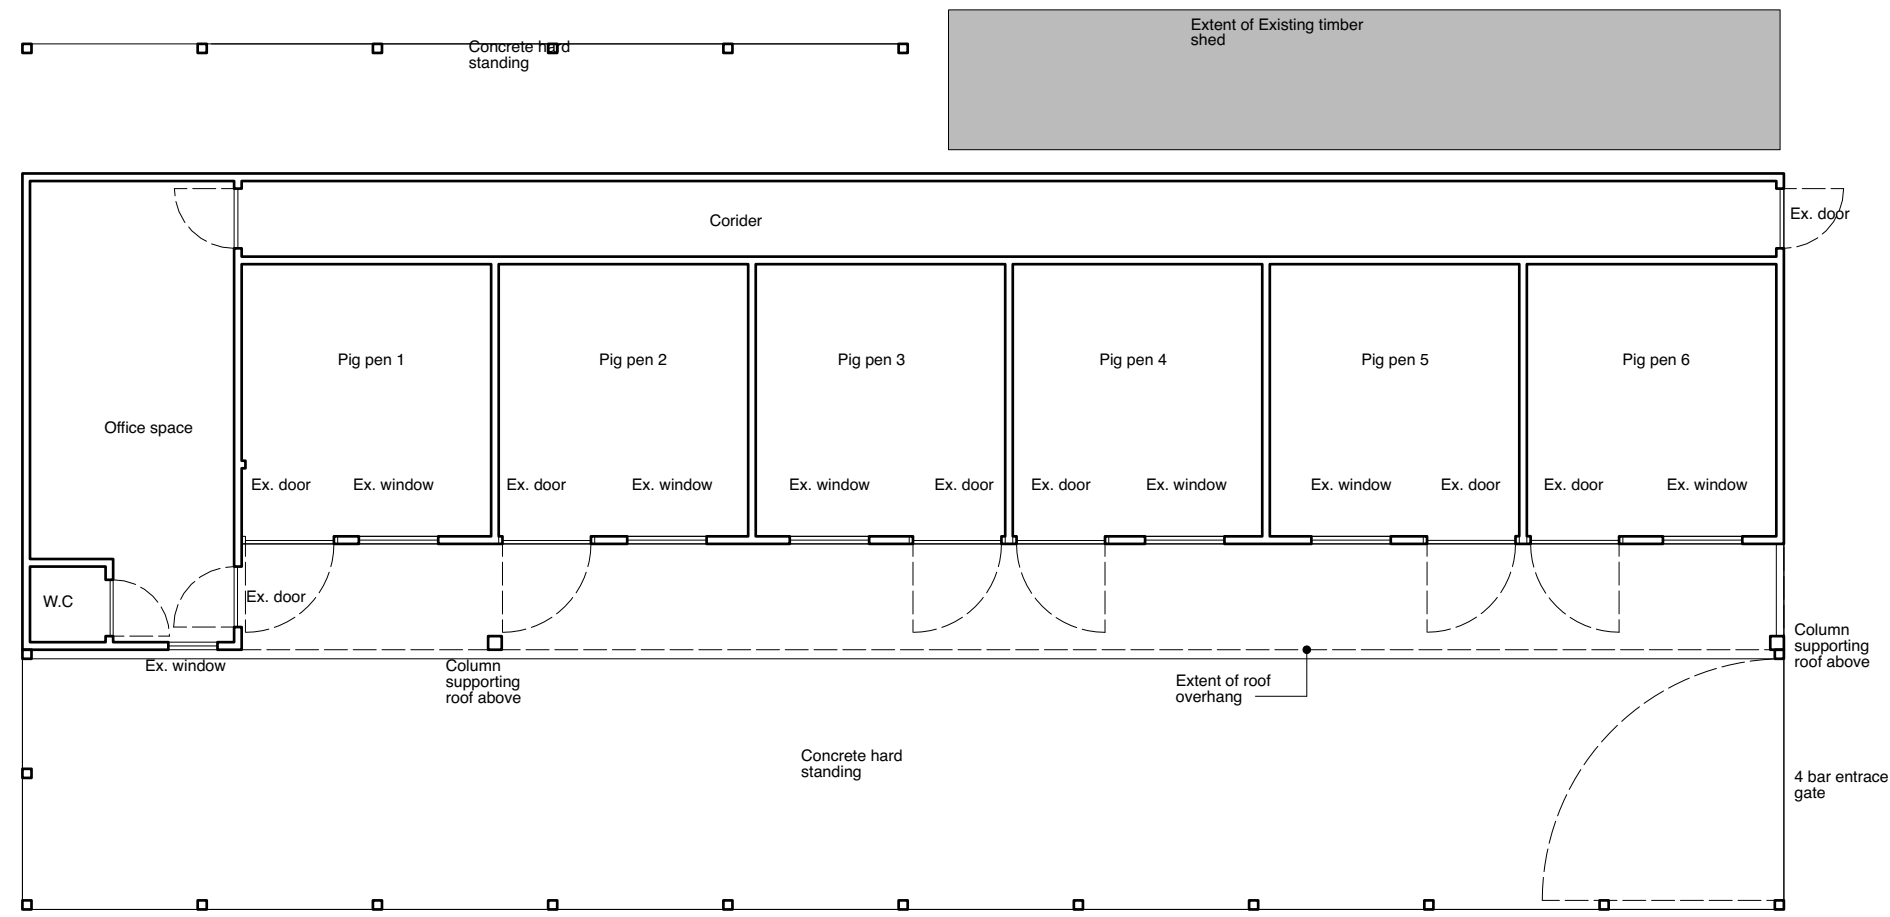


01 EXISTING - GROUND FLOOR PLAN (Piggery)
Scale | 1:100

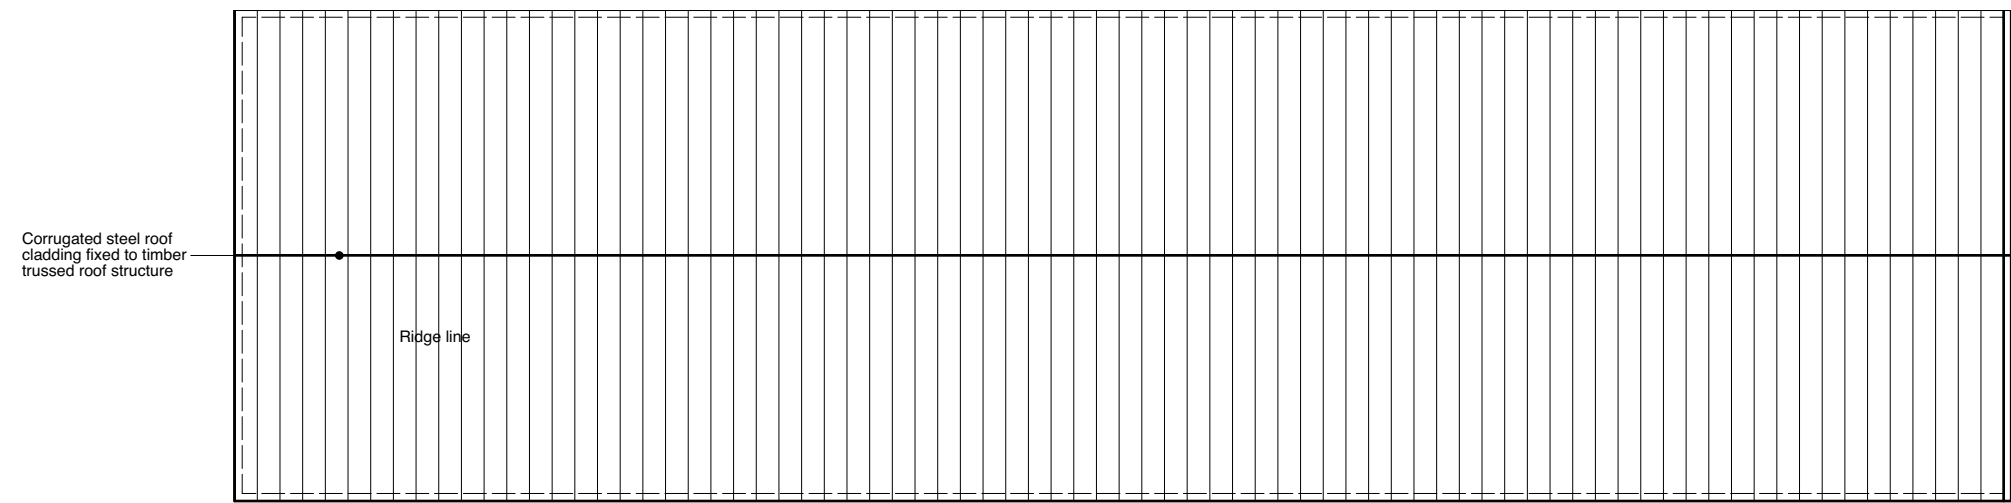


02 EXISTING - ROOF PLAN (Piggery)
Scale | 1:100

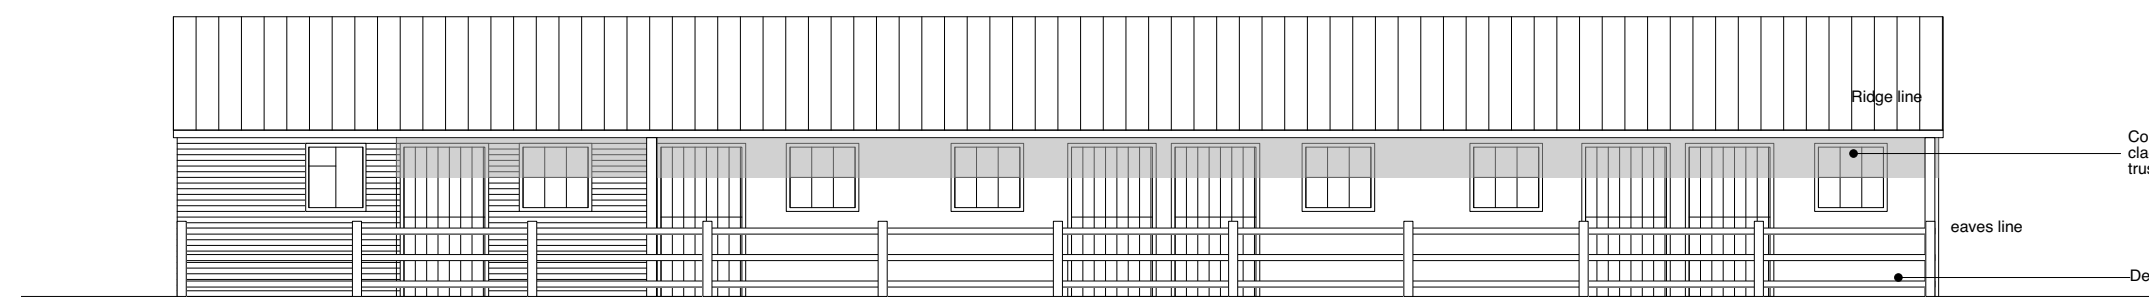


03 EXISTING - WEST FACING ELEVATION (Piggery)
Scale | 1:100

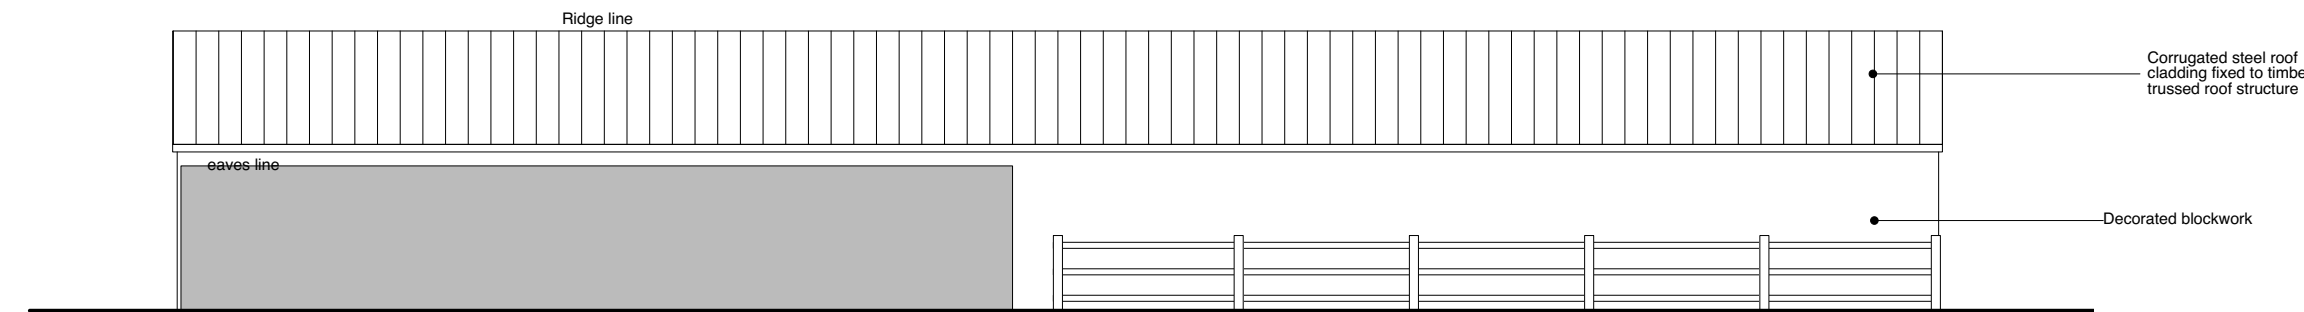


04 EXISTING - EAST FACING ELEVATION (Piggery)
Scale | 1:100

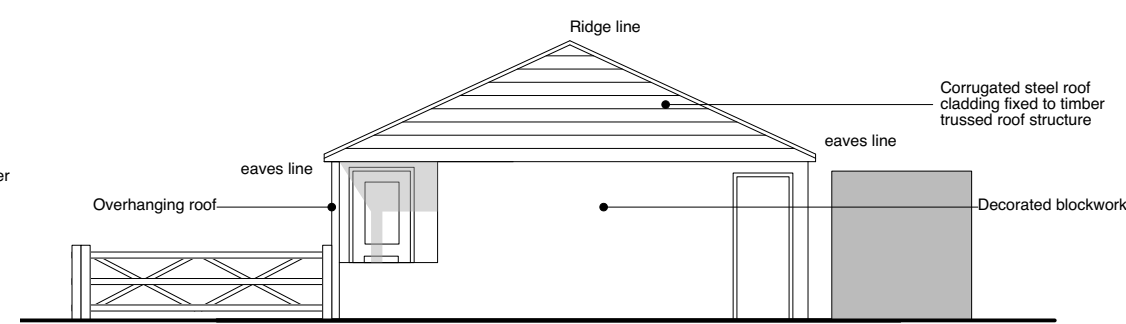

05 EXISTING - SOUTH FACING ELEVATION (Piggery)
Scale | 1:100

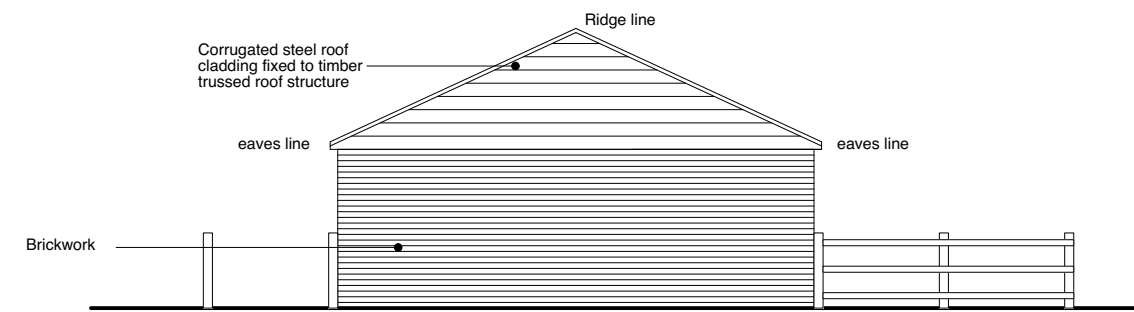

06 EXISTING - NORTH FACING ELEVATION (Piggery)
Scale | 1:100

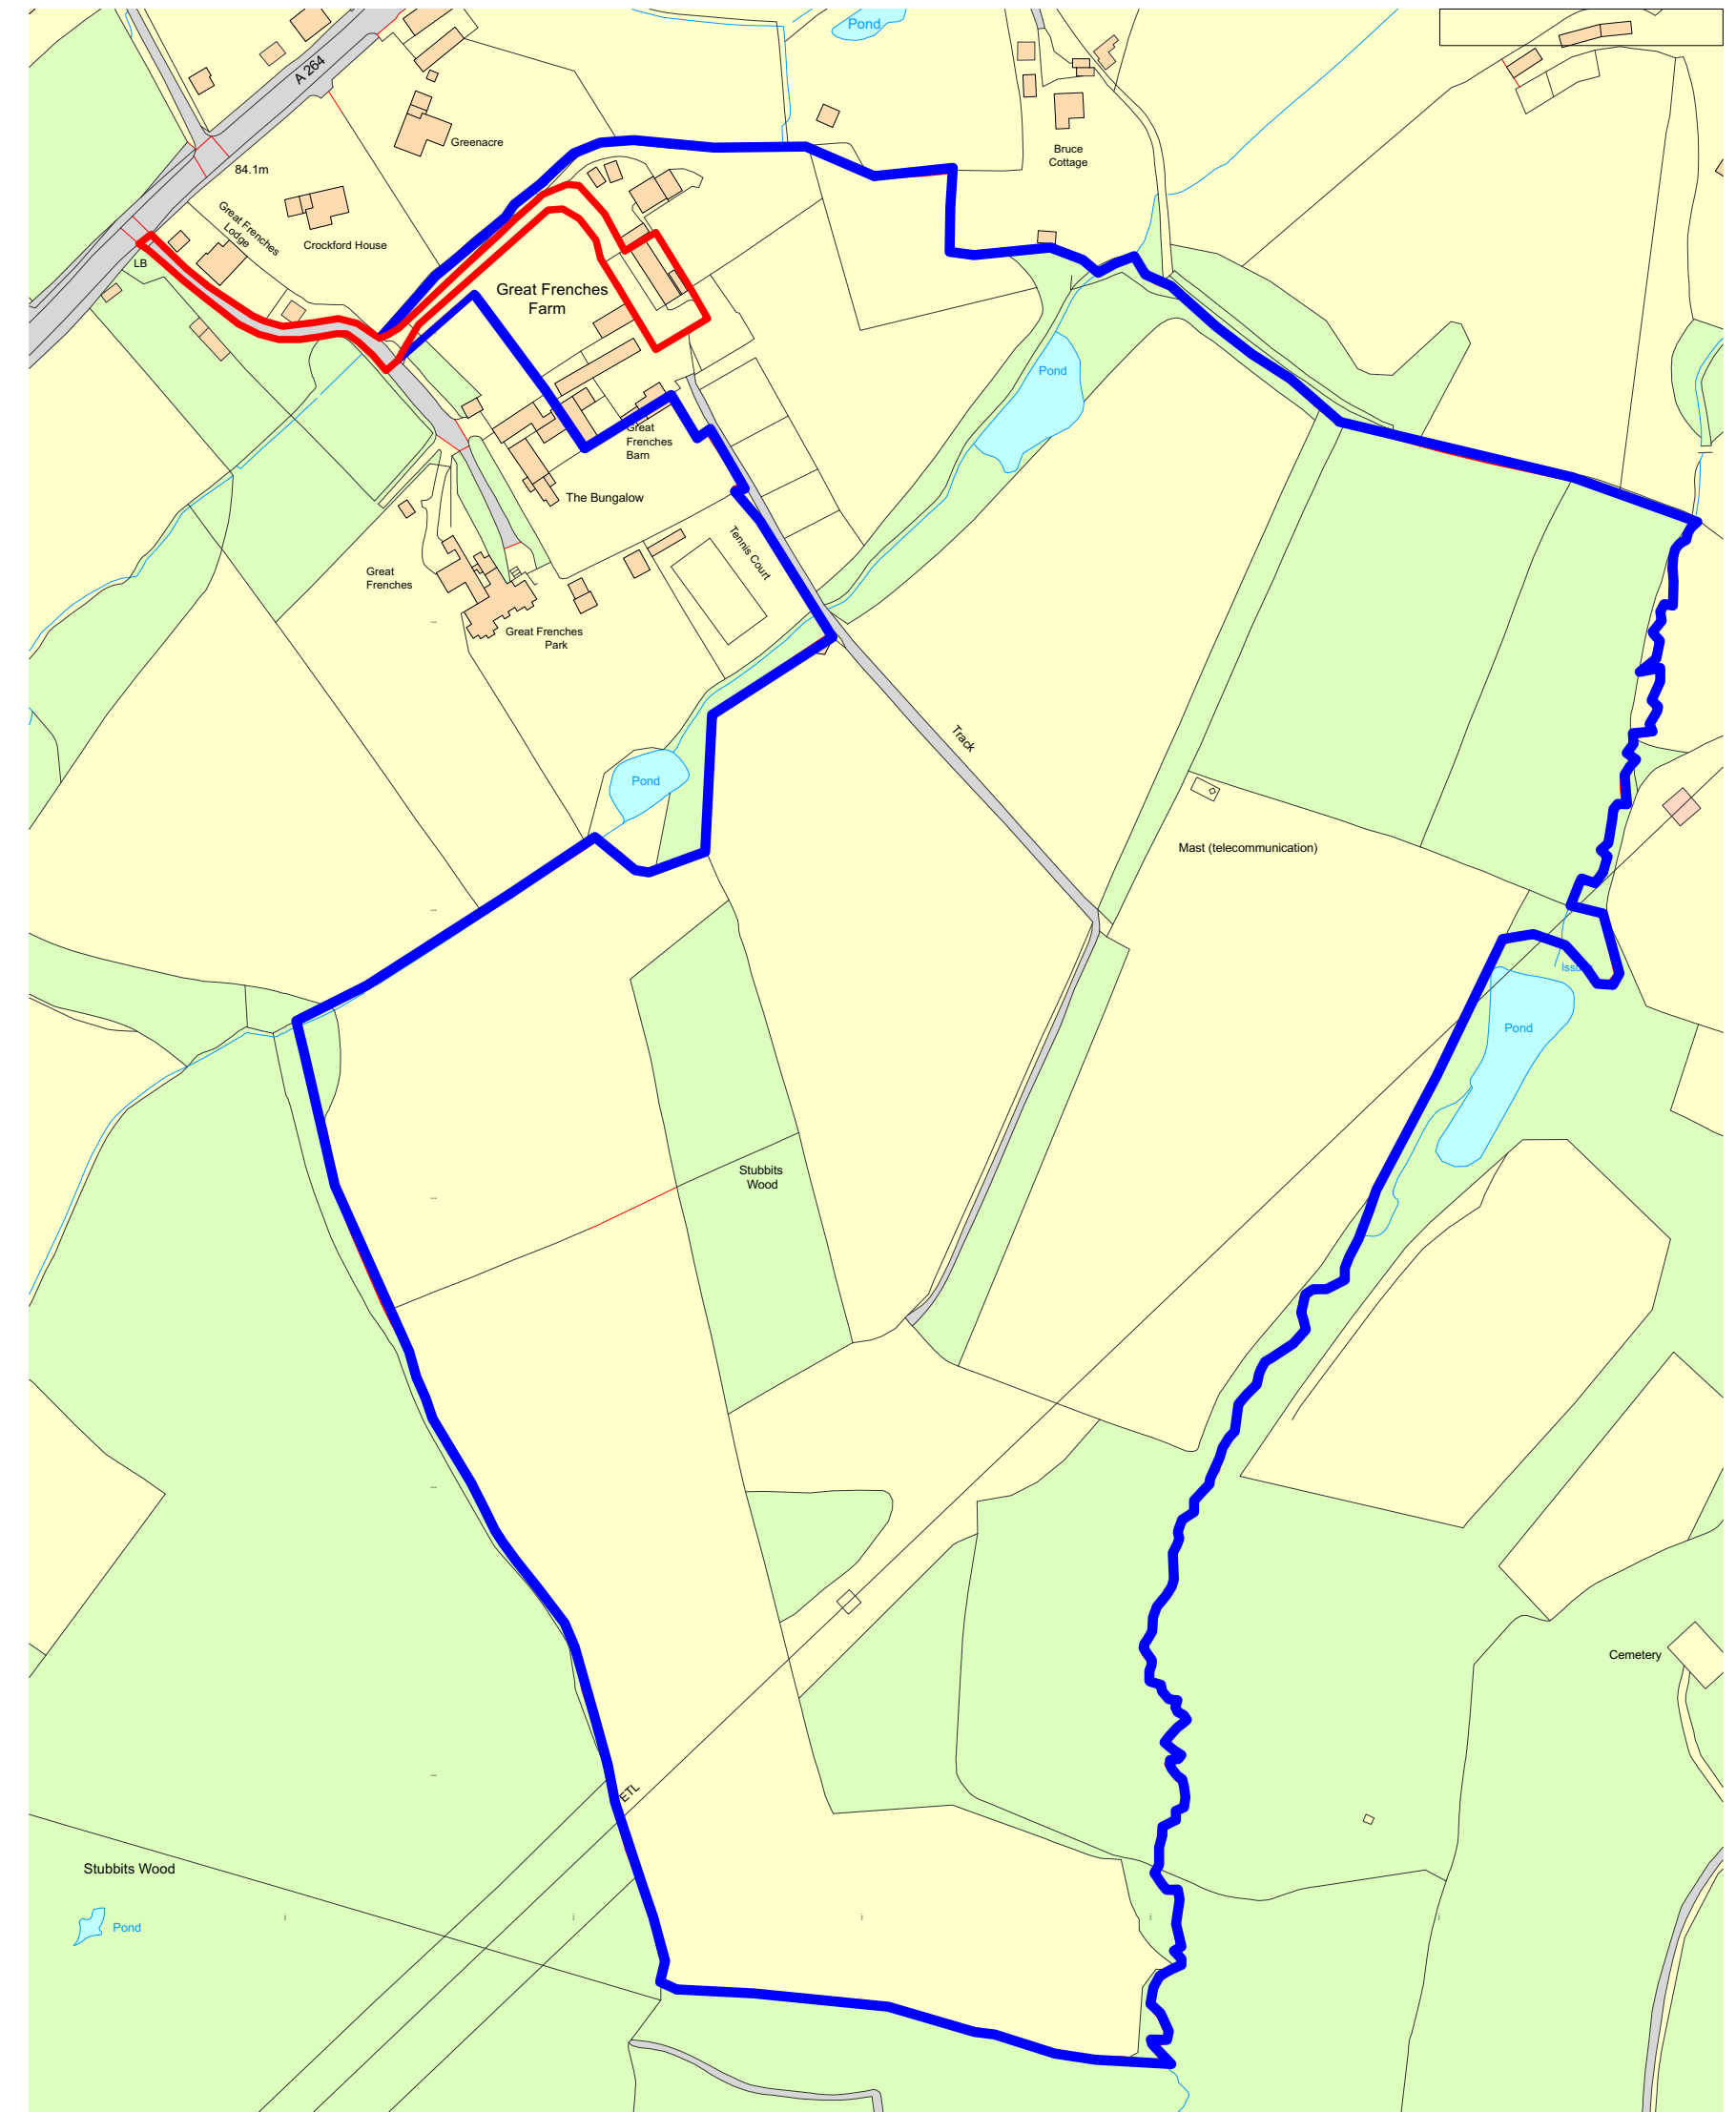

07 SITE LOCATION PLAN
Scale | 1:2500

SCALE 1:2500
0m 25m 50m 100m 150m 200m 250m 300m

AREA:
Existing footprint area for barn 147m2

HAPA ARCHITECTS

Job Name Great Frenches, Snow Hill, Crawley Down, Crawley, RH10 3EE			
Scale PLANNING		Drawing Title EXISTING DRAWINGS FOR PIGGERY	
Date MARCH '25	Scale 1:100 & 1:2500 @ A1	Job Ref 0337	Drawing Number AL-100 B

Scale 1:100
0m 1m 2m 3m 4m 5m