




PLANNING

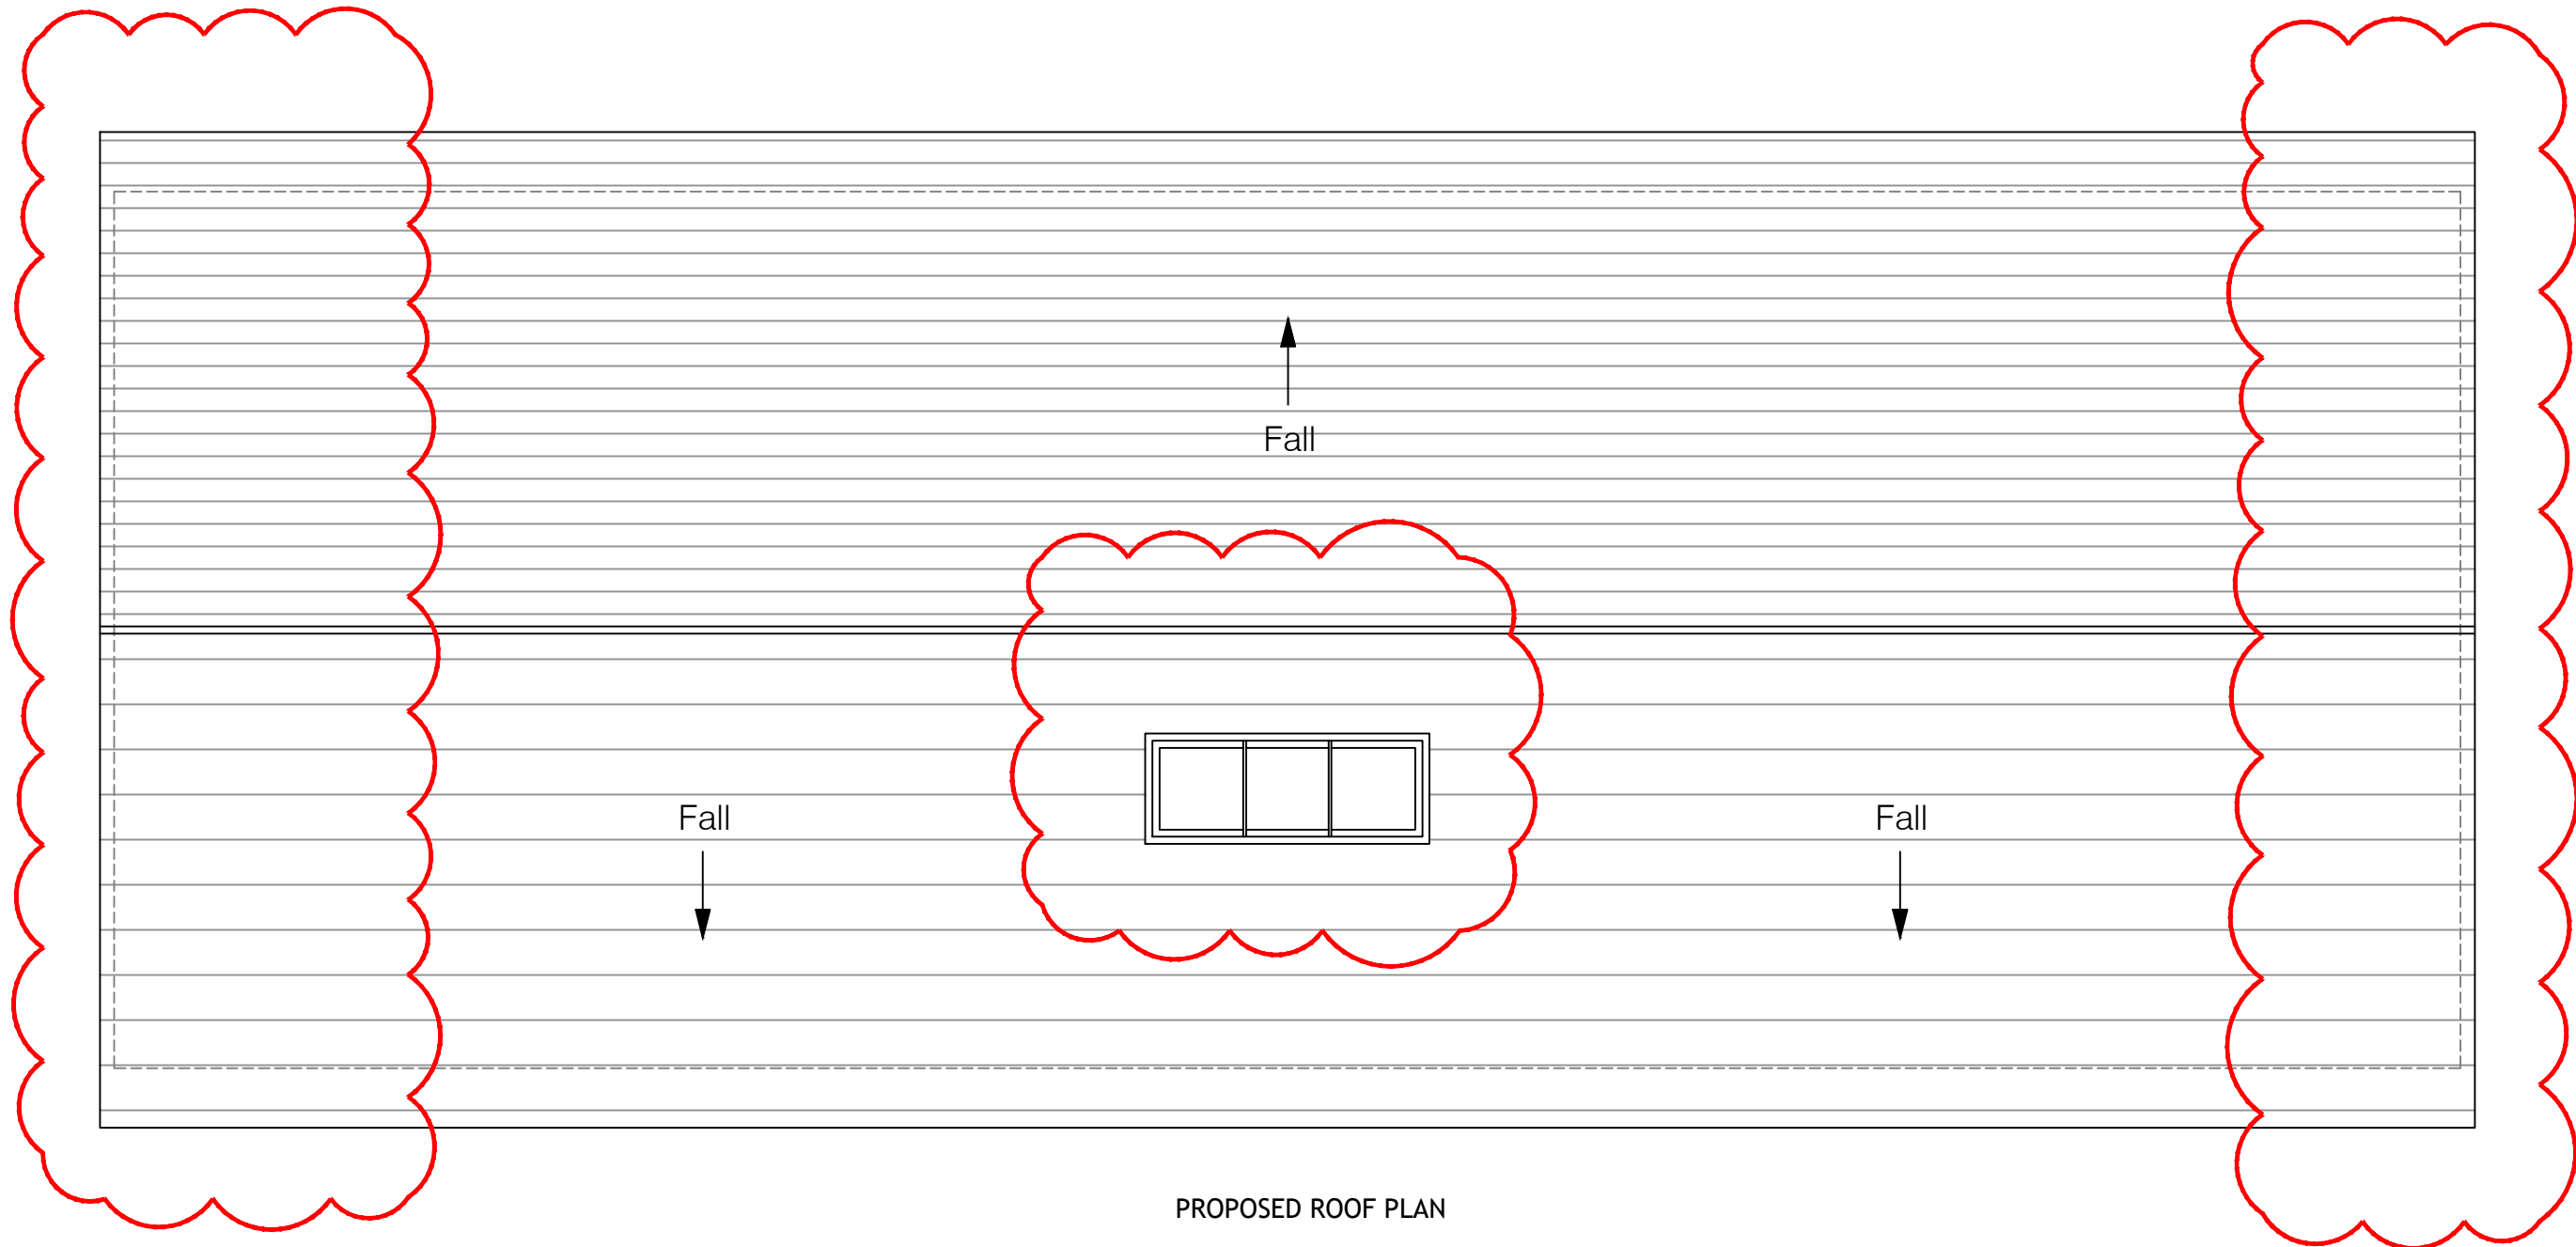


PROPOSED ROOF PLAN

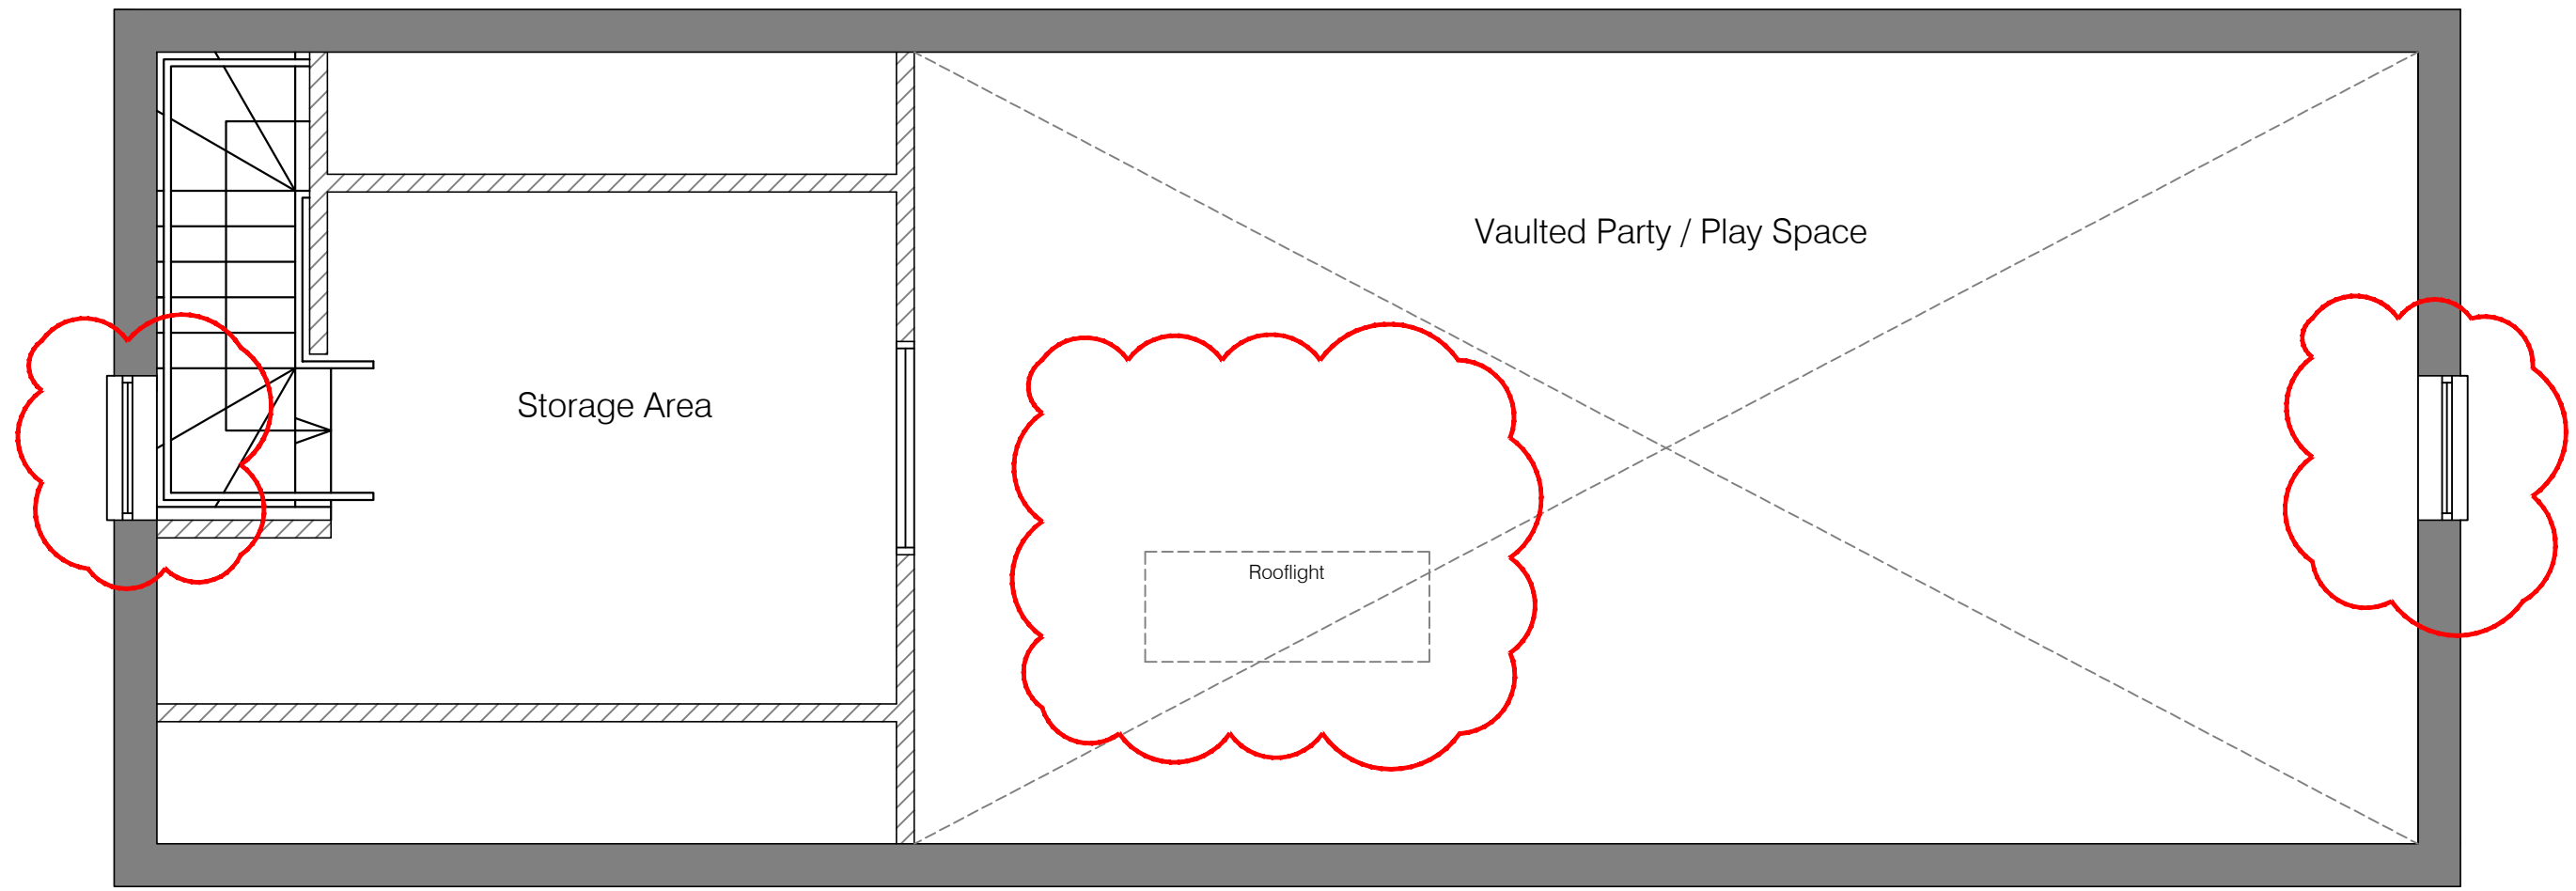


PROPOSED FIRST FLOOR PLAN

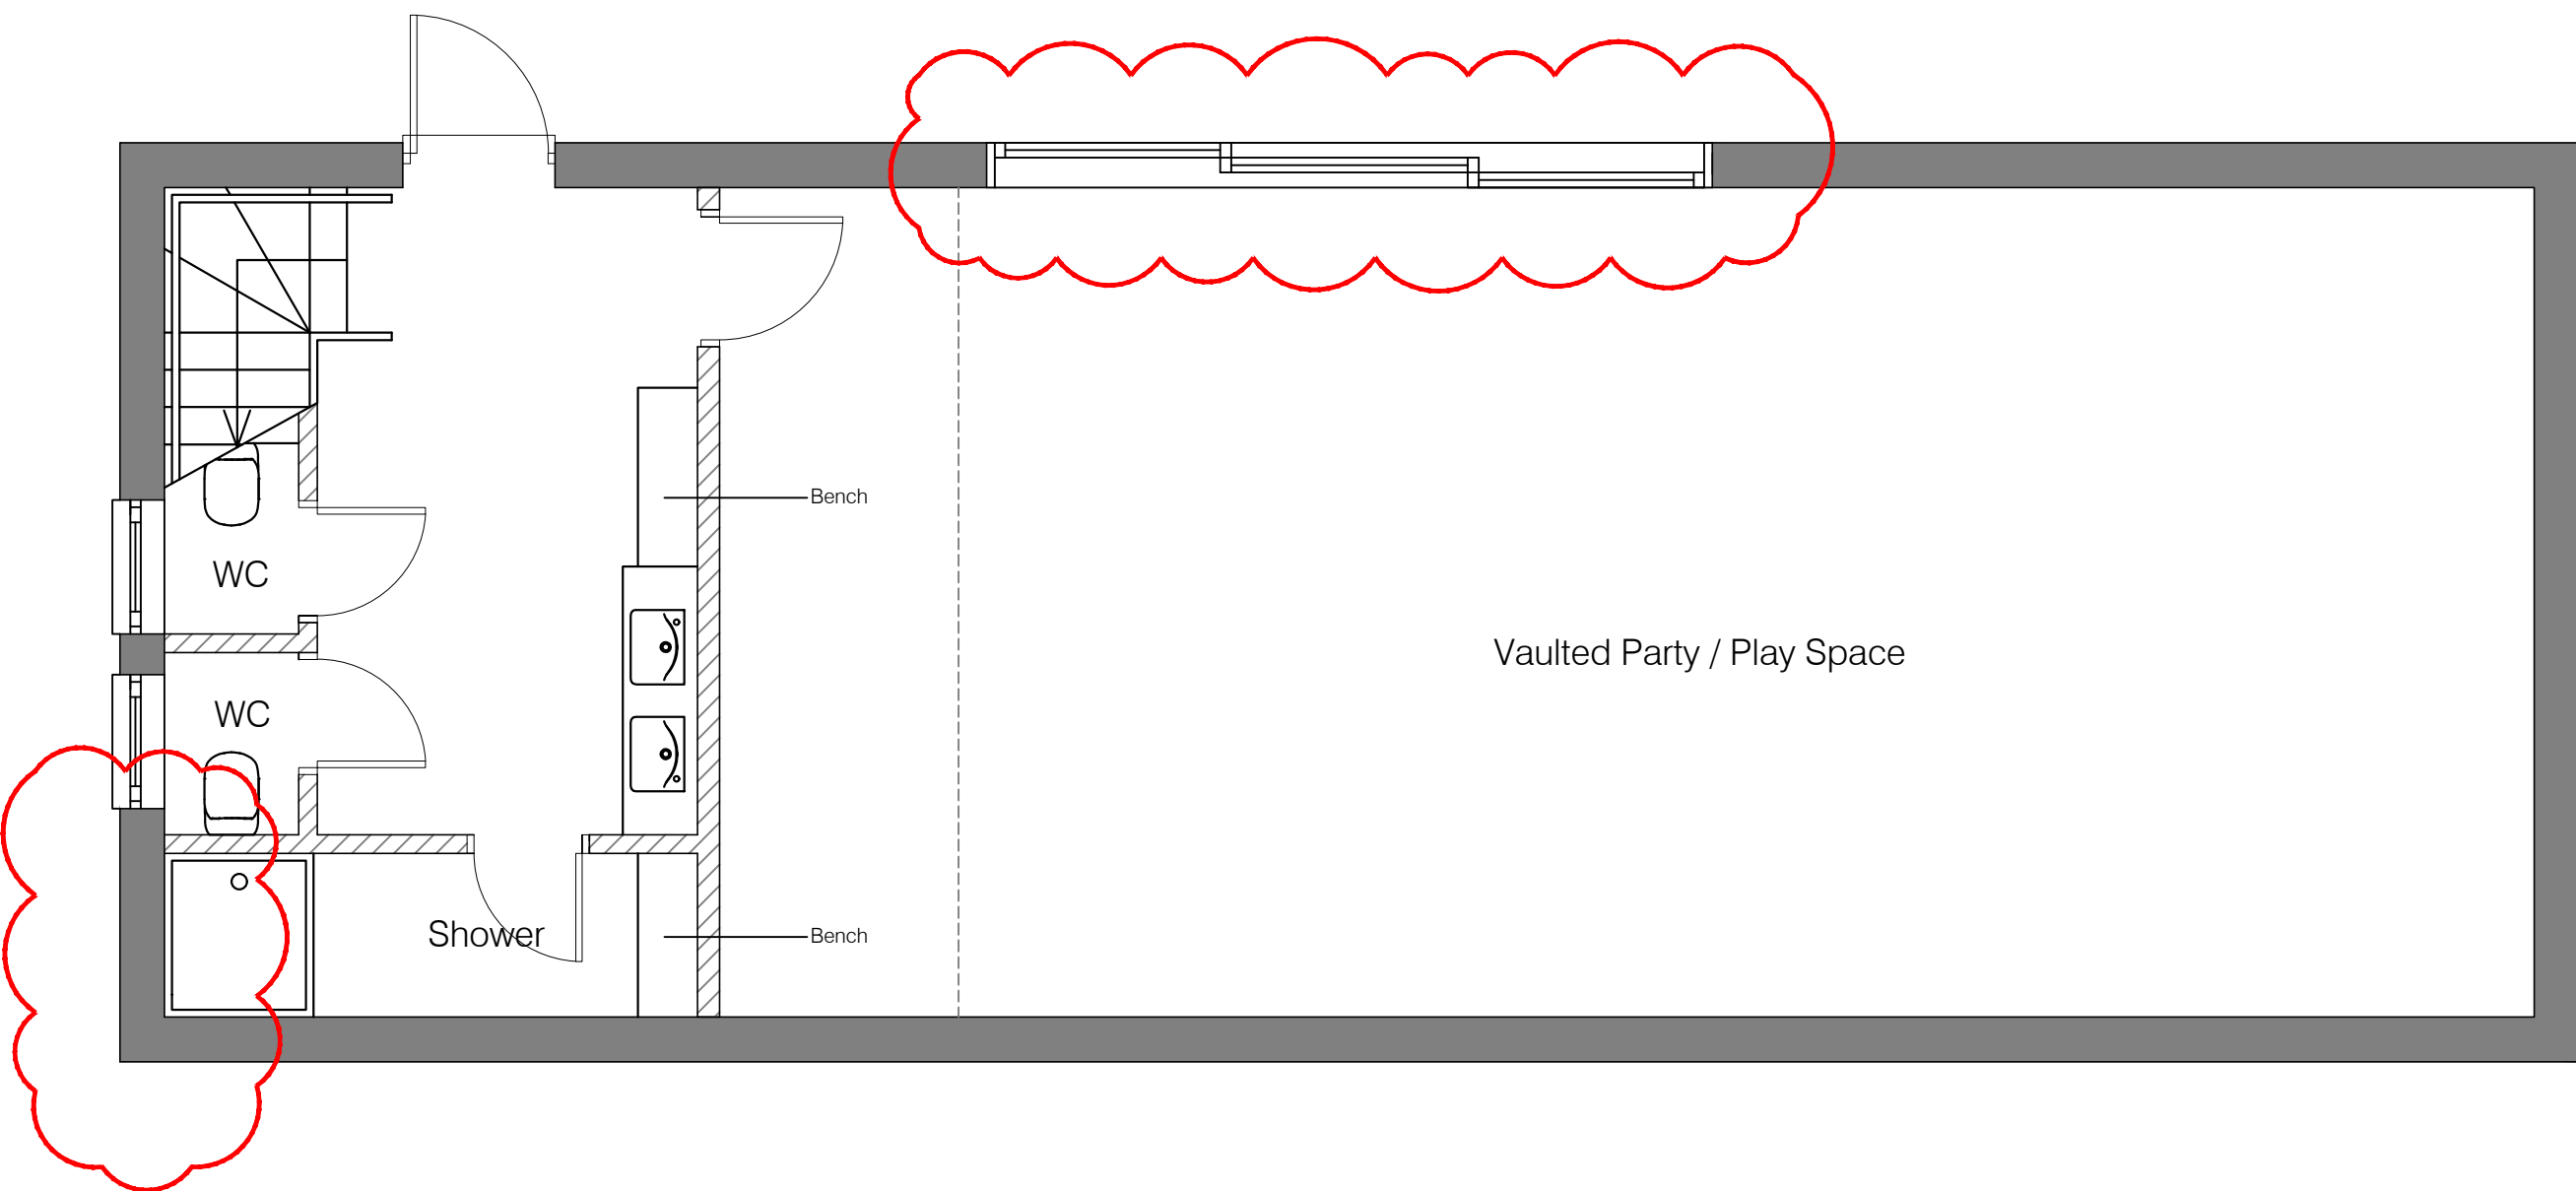


PROPOSED GROUND FLOOR PLAN

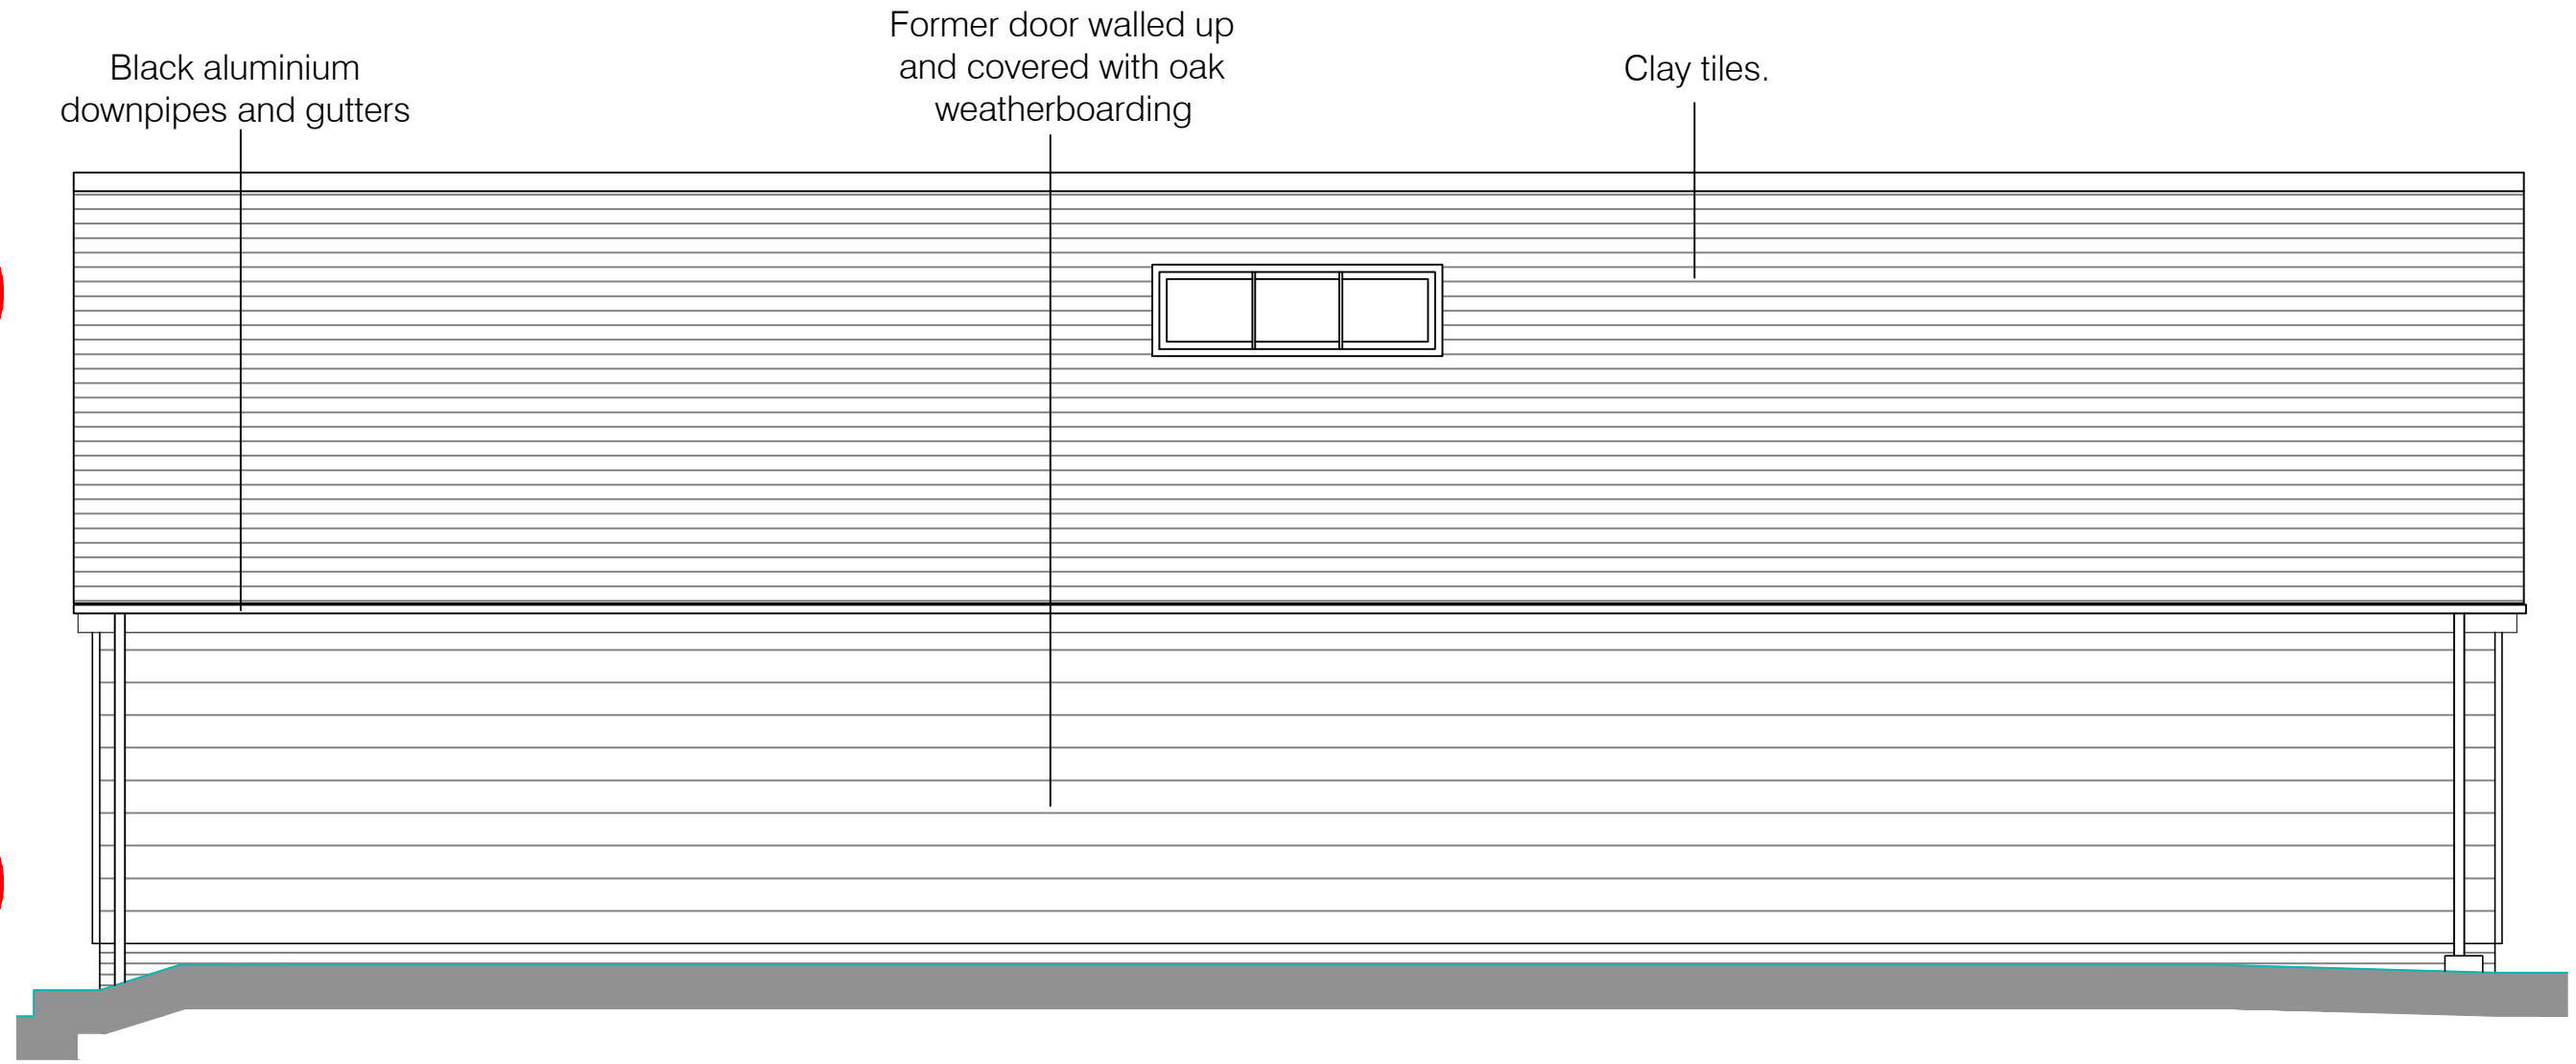


PROPOSED FRONT ELEVATION

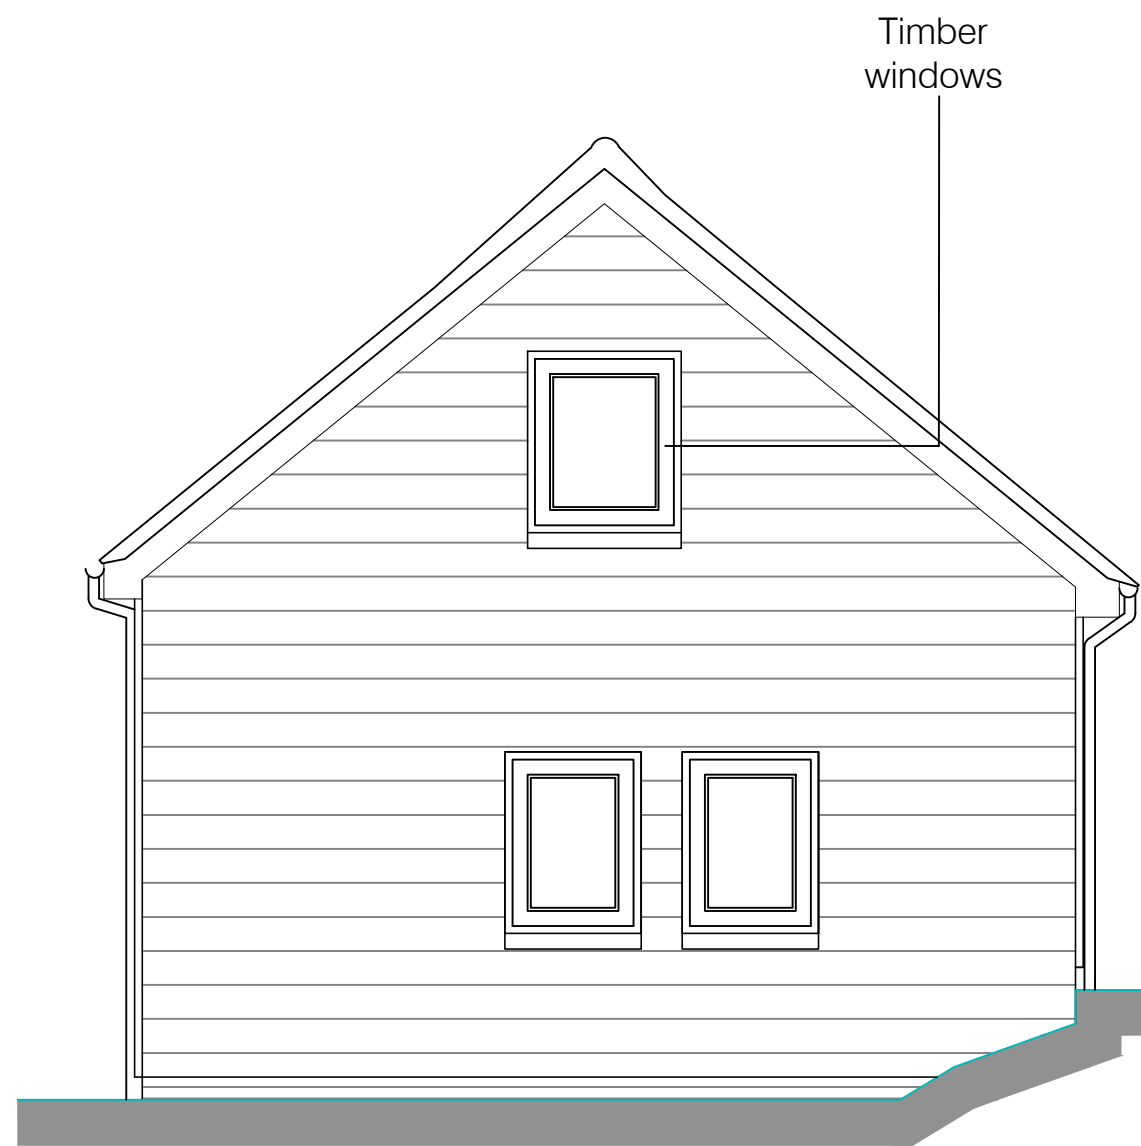


PROPOSED LEFT SIDE ELEVATION

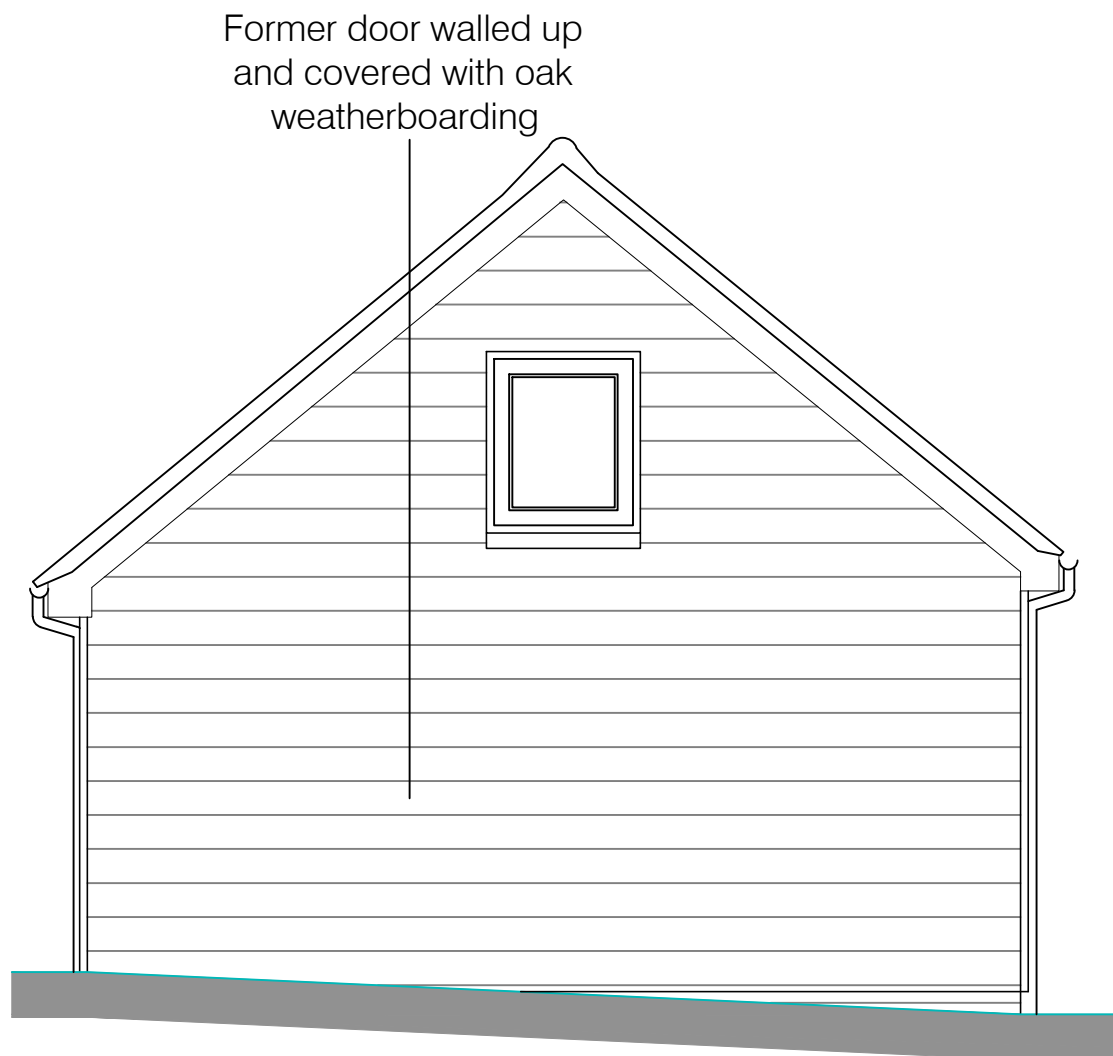

PROPOSED RIGHT SIDE ELEVATION

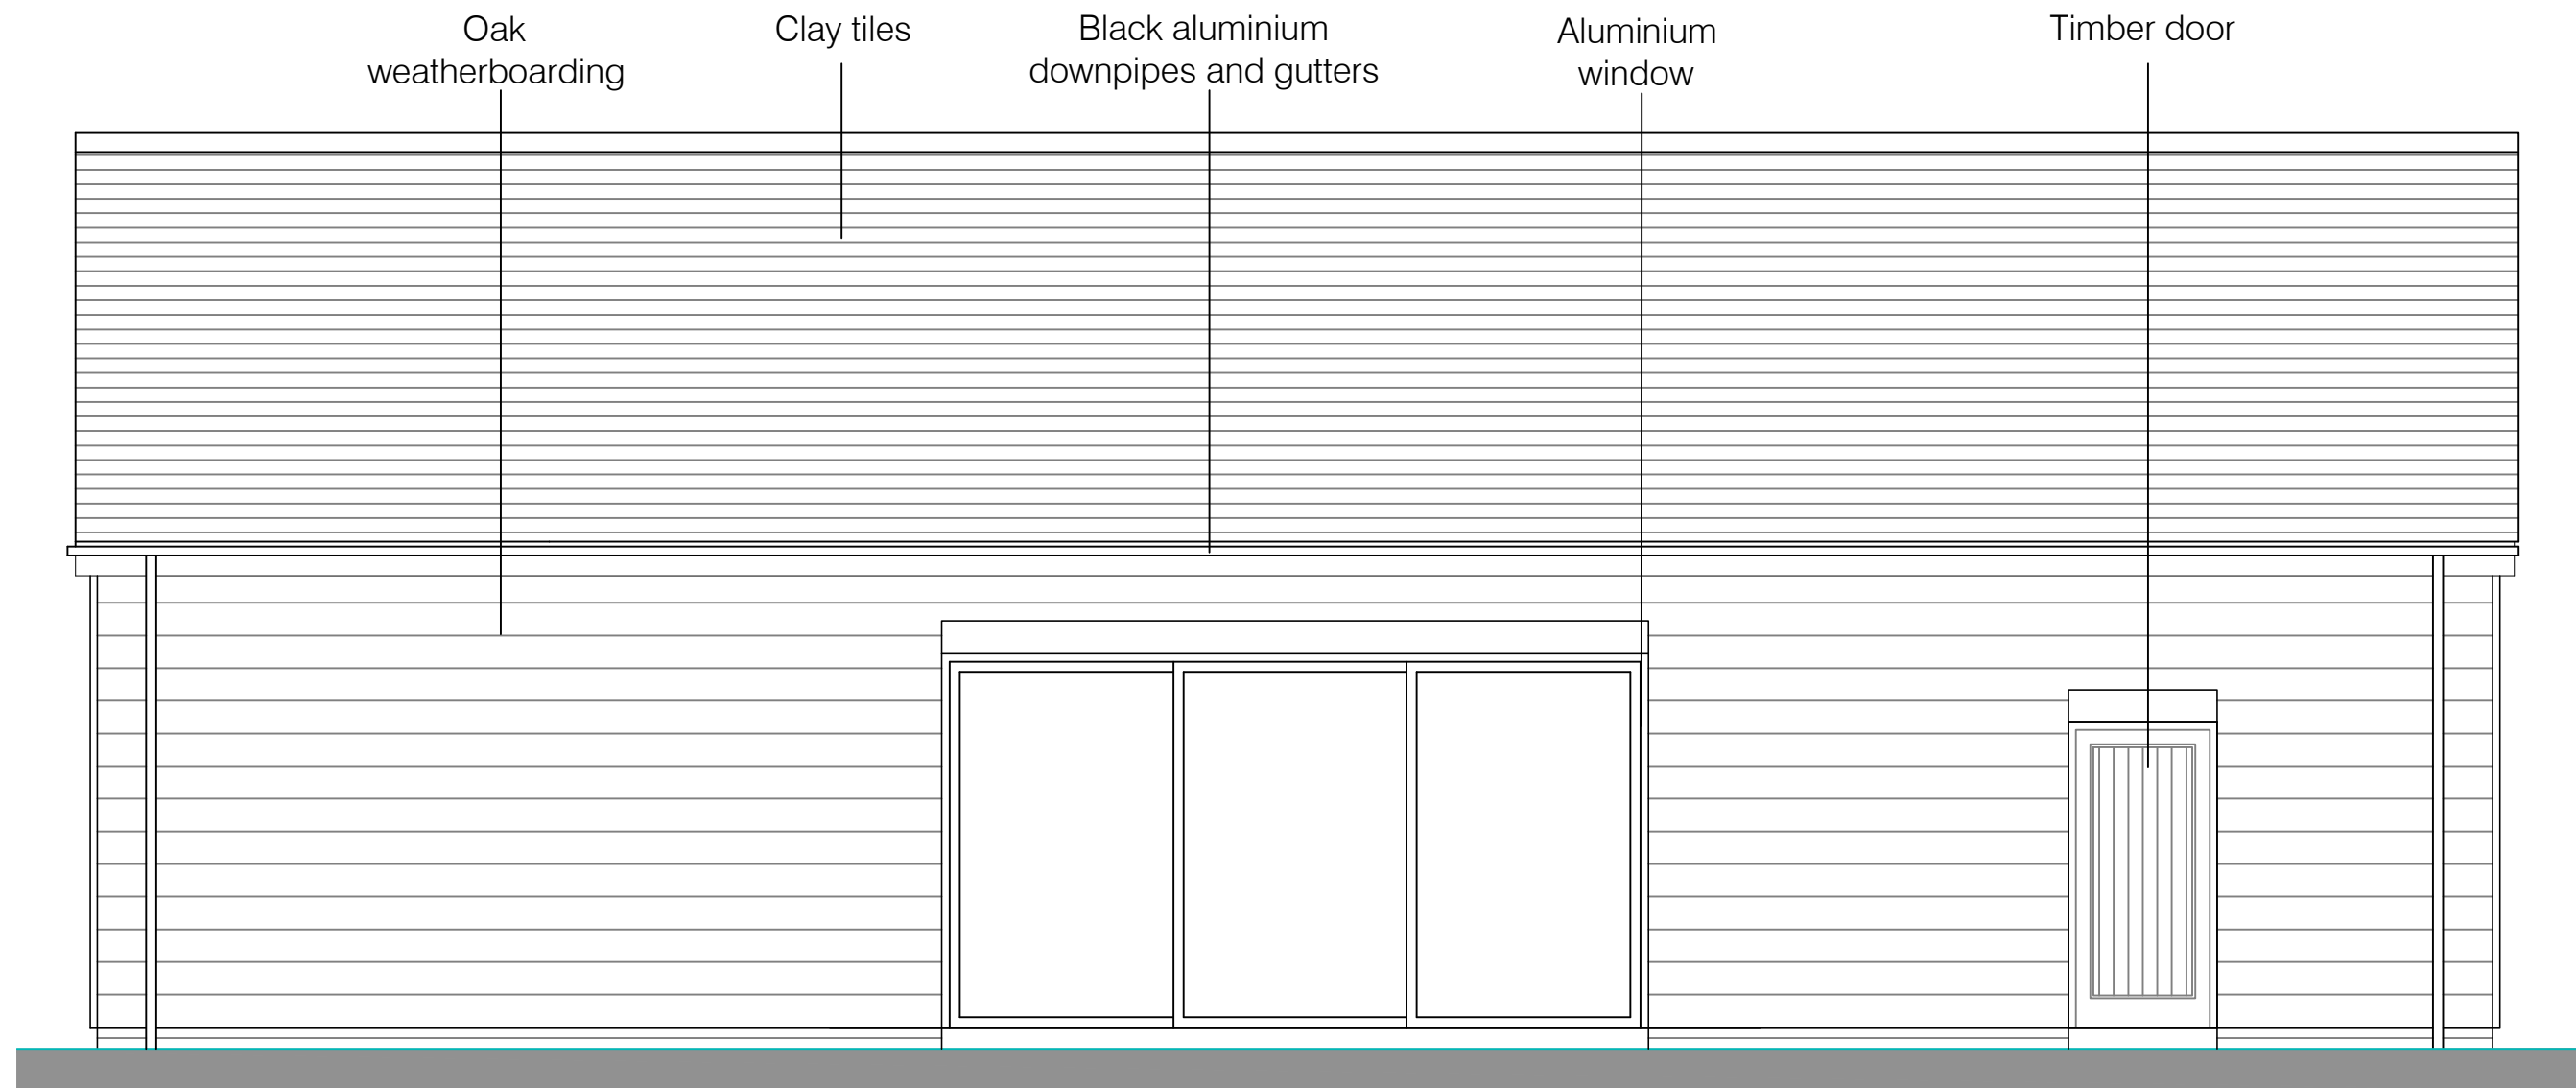

PROPOSED REAR ELEVATION

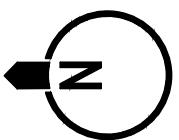

@ 1:100 0m 2.5m 5m
@ 1:50 0m 1.25m 2.5m

REPORT ALL ERRORS TO JOHN BULLOCK DESIGN.
ALL BUILDING MATERIALS, COMPONENTS AND WORKMANSHIP TO COMPLY WITH THE CURRENT BUILDING REGULATIONS, THE RELEVANT BRITISH STANDARDS AND CODE OF PRACTICE AND THE APPROPRIATE MANUFACTURERS RECOMMENDATIONS THAT FROM TIME TO TIME MAY APPLY.
ALL DIMENSIONS ARE TO BE CHECKED AND VERIFIED ON SITE PRIOR TO COMMENCEMENT OF WORKS, AND WHERE NECESSARY SHOP DRAWINGS ARE TO BE PREPARED AND AGREED WITH JOHN BULLOCK DESIGN.
ALL ELECTRICAL WORKS TO COMPLY WITH CURRENT IEE REGULATIONS. ALL SOFTWOOD TO BE DELIVERED TO SITE TREATED AND PRIMED.
SEE ALSO RELEVANT DRAWINGS FROM ANY SPECIALIST WORK OR STRUCTURAL DETAILS.
THIS DRAWING IS ISSUED ON THE CONDITION THAT IT IS NOT DISCLOSED, COPIED OR REPRINTED WITHOUT THE PRIOR WRITTEN CONSENT OF JOHN BULLOCK DESIGN.
THESE DRAWINGS ARE THE COPYRIGHT OF JOHN BULLOCK DESIGN.
IF WORKS ARE NEXT TO BOUNDARY IT IS BUILDERS RESPONSIBILITY TO ENSURE THE PARTY WALL (SIC ACT 1996) IS FOLLOWED.
SCALE FOR PLANNING PURPOSES ONLY. USE GIVEN DIMENSIONS ONLY IF IN DOUBT ASK.

Revisions		
Rev.	Date	Description
A	01.10.25	Final layout.
B	20.02.26	Rooflights and oak cladding.
C	30.03.26	Windows, rooflights and roof.

CLIENT: Tim Nixon

PROJECT: Sandhill,
Sandhill Lane,
Crawley Down,
West Sussex RH10 4LE

DRAWING TITLE: Proposed Plans and Elevations

DRAWN BY: RP DATE: September 2025

SCALE: 1:50@A1 DRAWING N°: 24.090 - PL06

JB

11 - 13 High Street
Tunbridge Wells
Kent, TN1 1UL
tel: 01892 525732
email: enquiries@johnbullockdesign.com
website: www.johnbullockdesign.com