



Notes


THIS DRAWING IS TO BE READ IN CONJUNCTION WITH DRAWING NO. 02/111

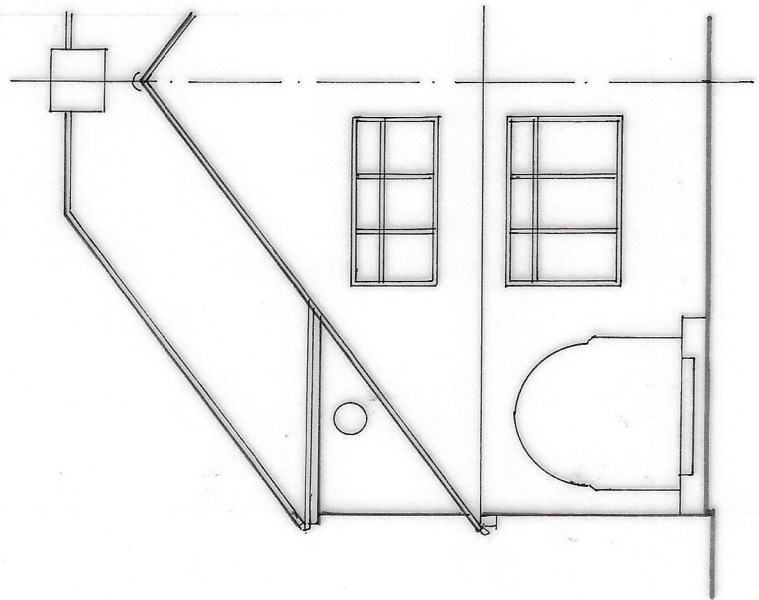


FRONT ELEVATION

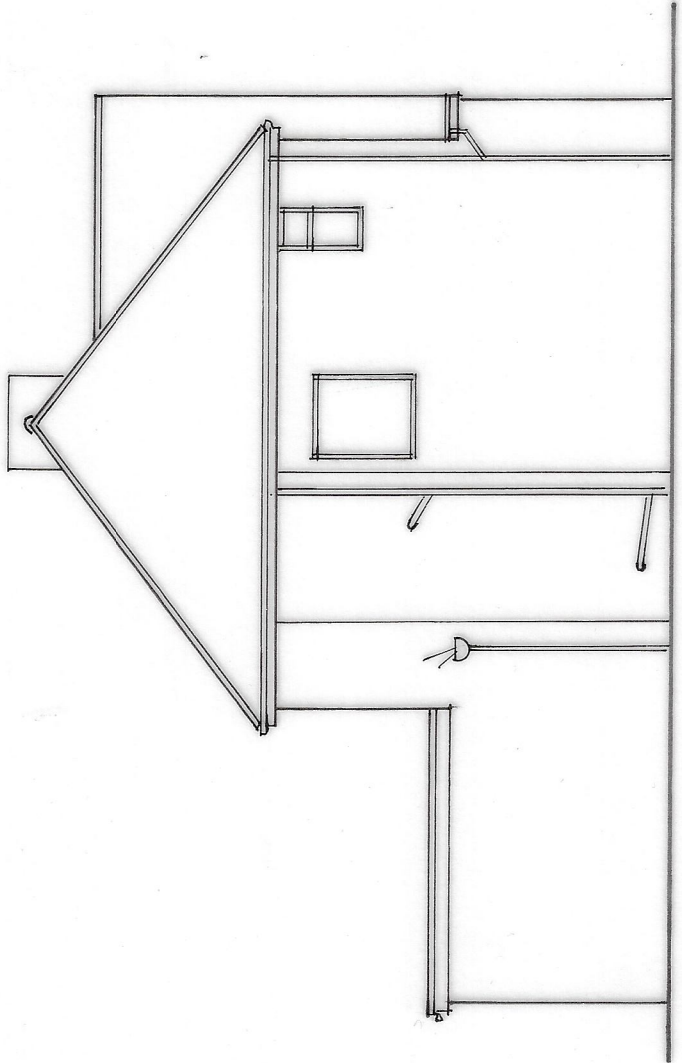


LEFT SIDE ELEVATION

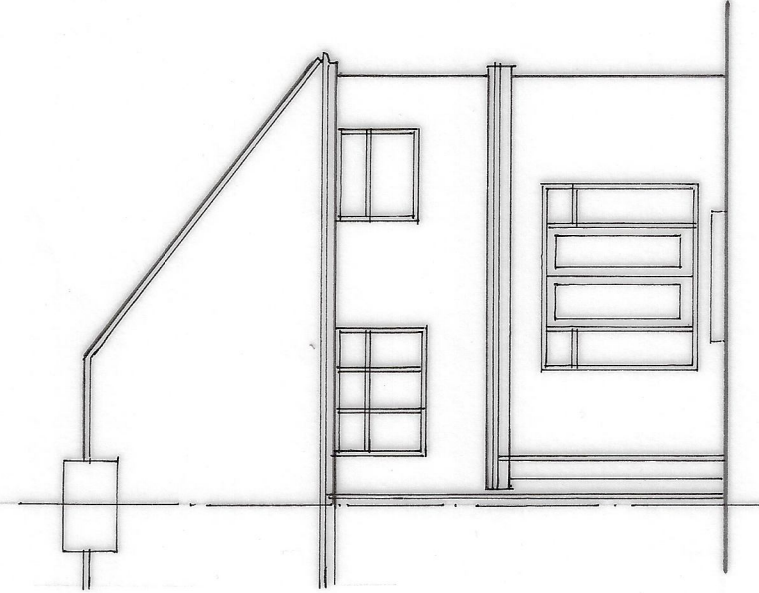


REAR ELEVATION

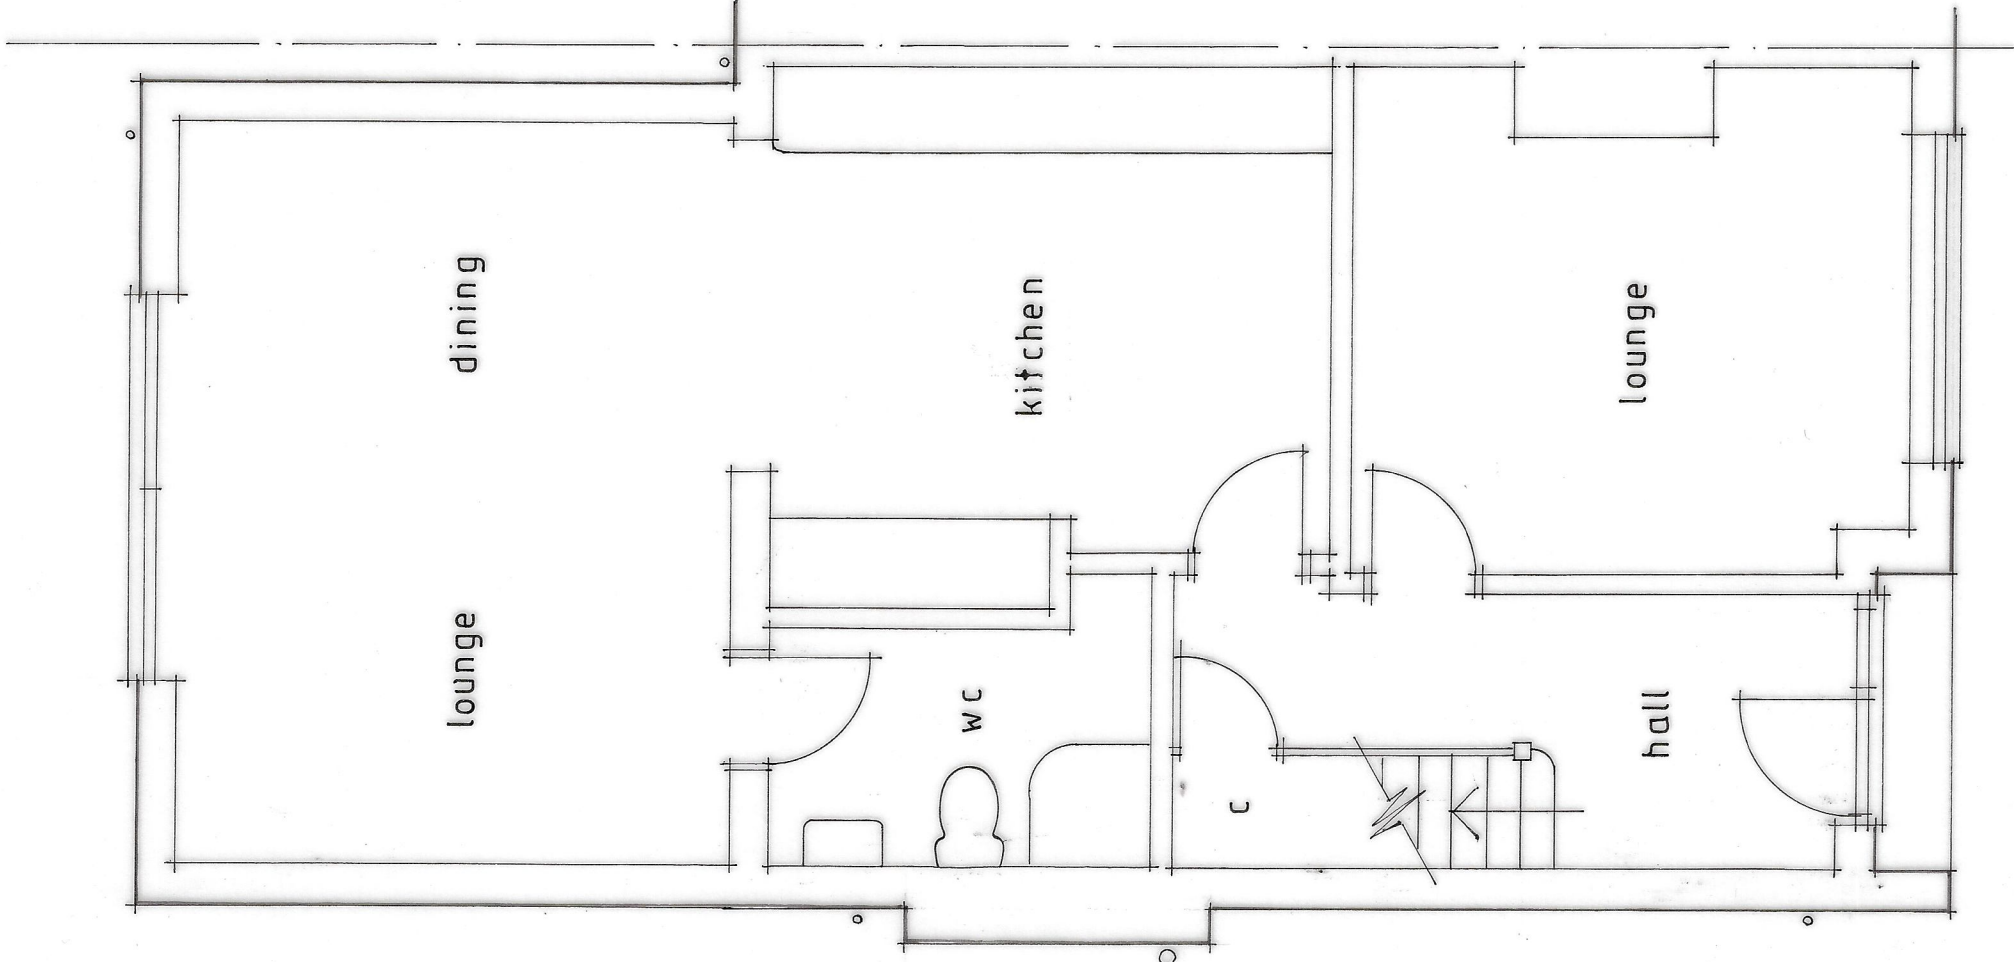


GROUND FLOOR PLAN
1:50

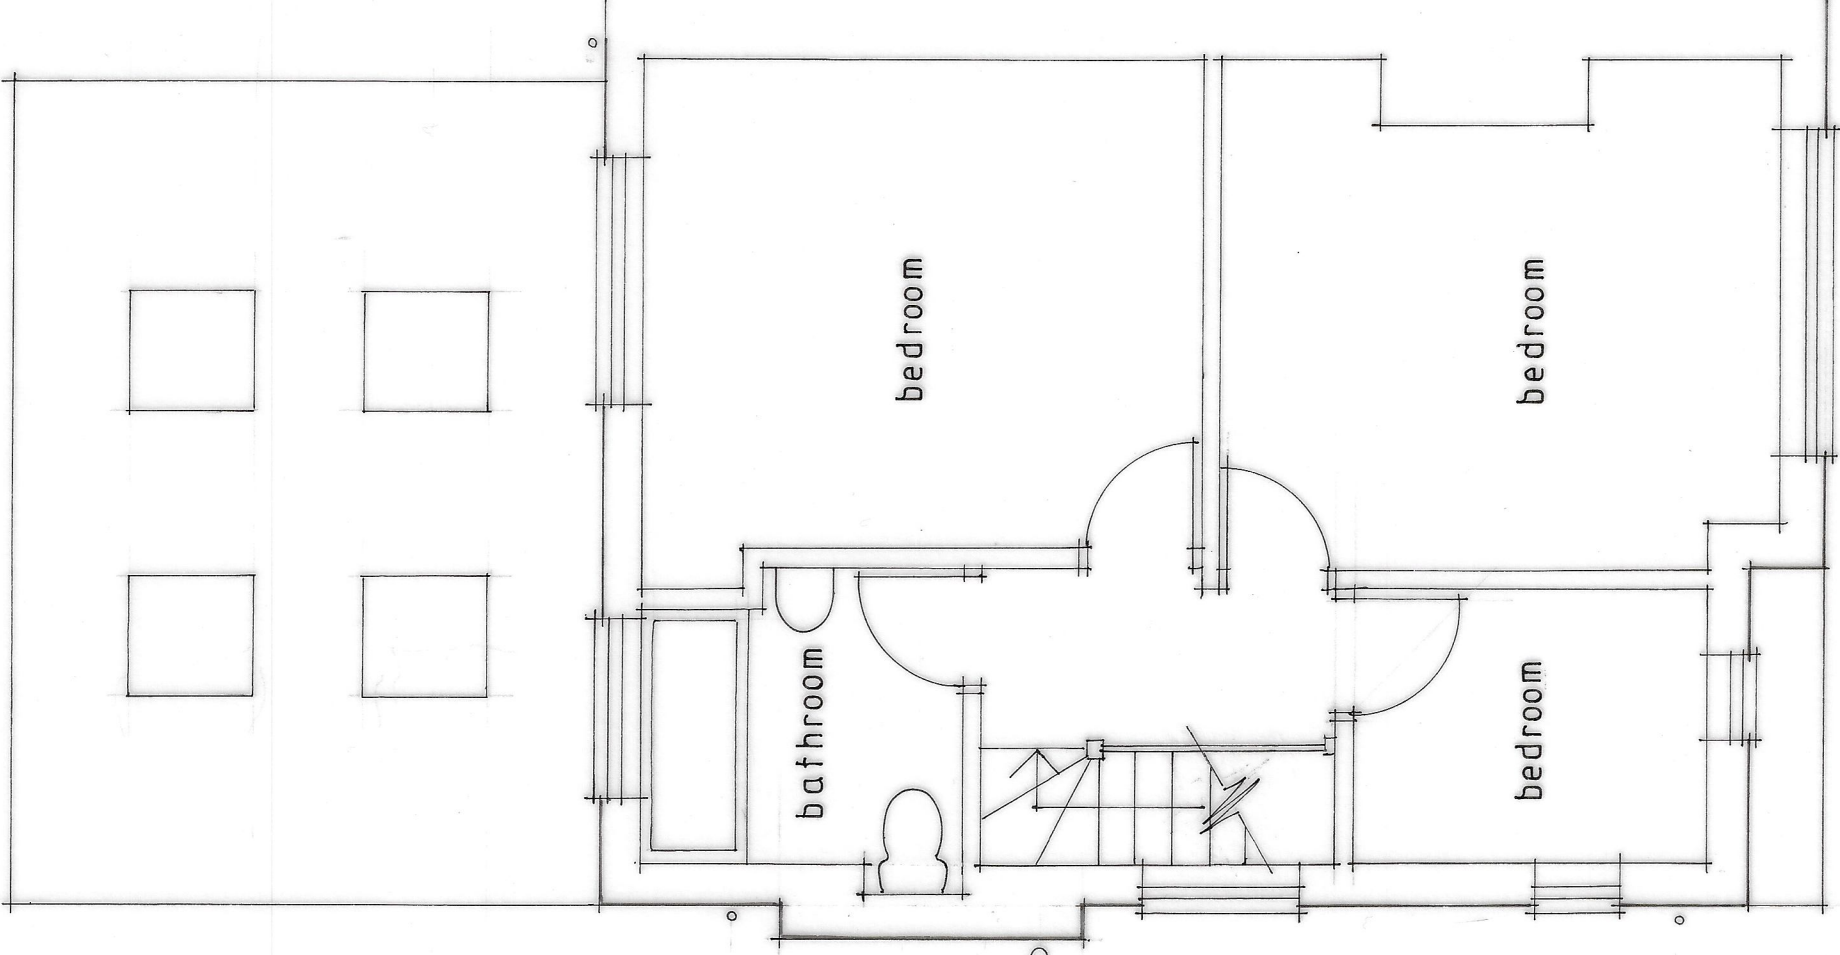

FIRST FLOOR PLAN
1:50

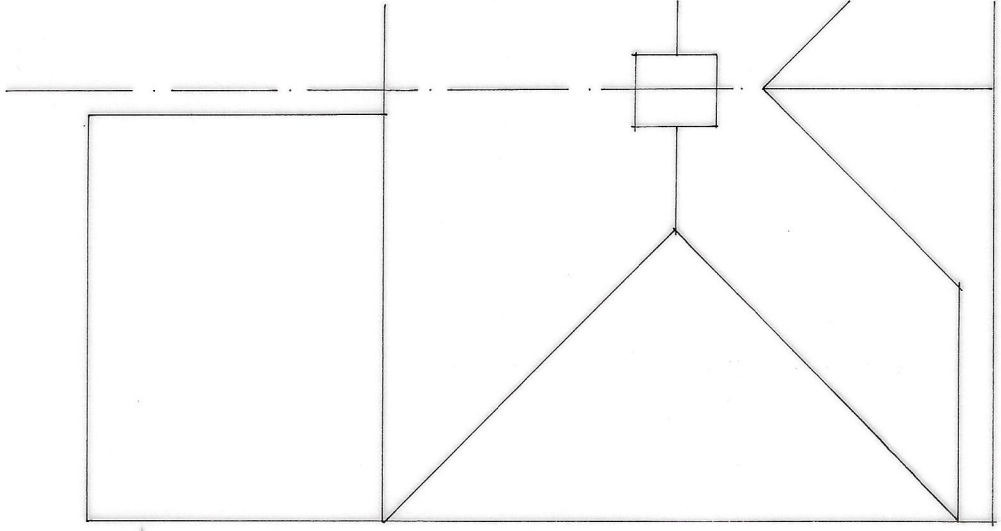

ROOF PLAN
1:100

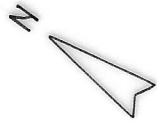

John Darvall
Architectural Services
Tel: 01323 896322

Client:

MR AND MRS D NORRIS
4 WEALD ROAD
BURGESS HILL

Project:

SURVEY AS EXISTING

Scale	Date	Drawing No
1:100 1:50	FEB 26	01/111

Sheet Size A1