



Notes


THIS DRAWING IS TO BE READ IN CONJUNCTION WITH
DRAWG. NO. 01/111.
ALL FACING MATERIALS ARE TO MATCH EXISTING.

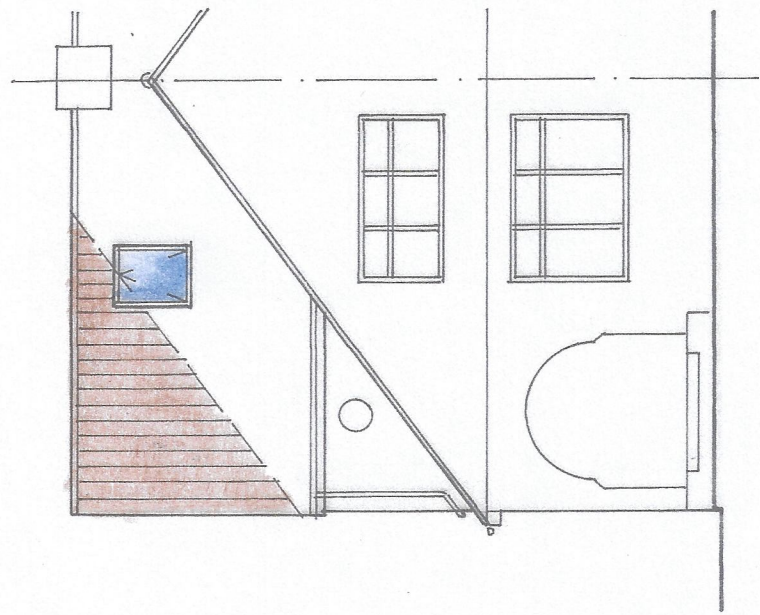


FRONT ELEVATION
1:100

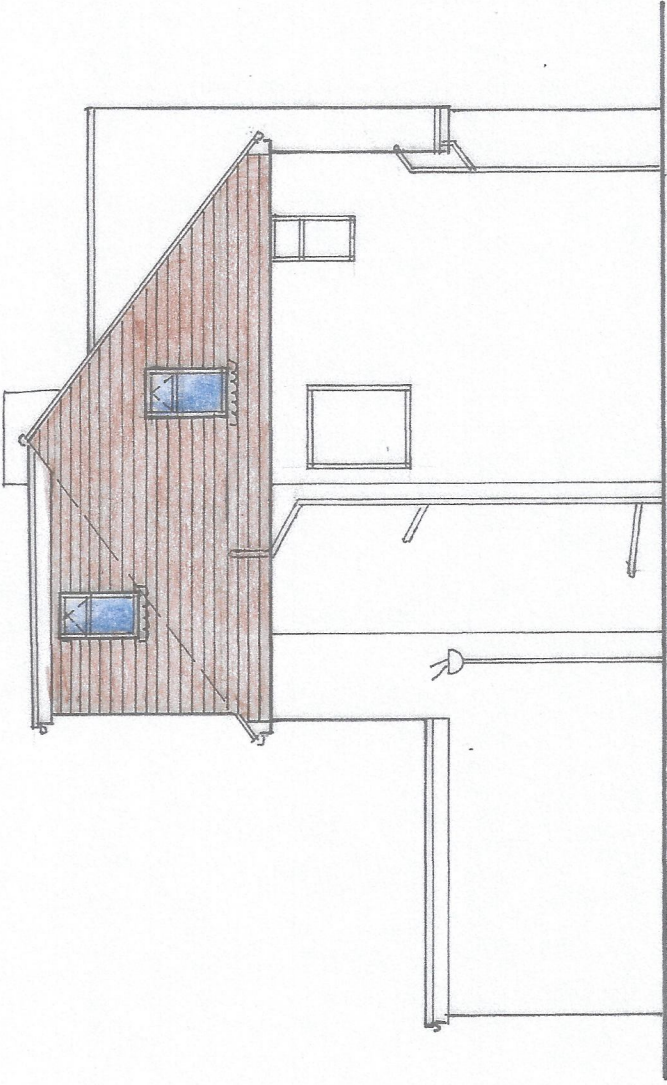


LEFT SIDE ELEVATION
1:100

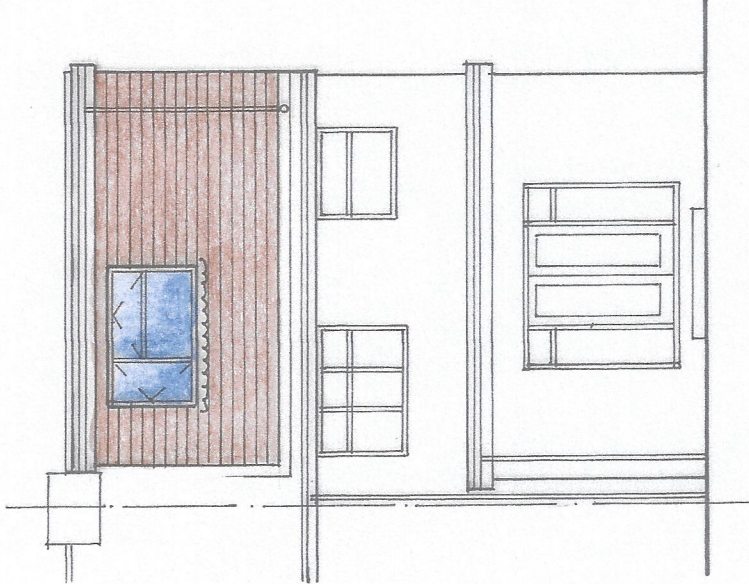


REAR ELEVATION
1:100

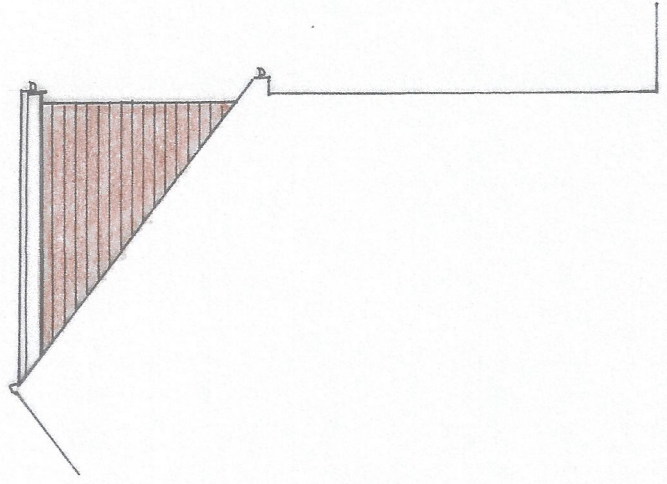


RIGHT SIDE ELEVATION
1:100

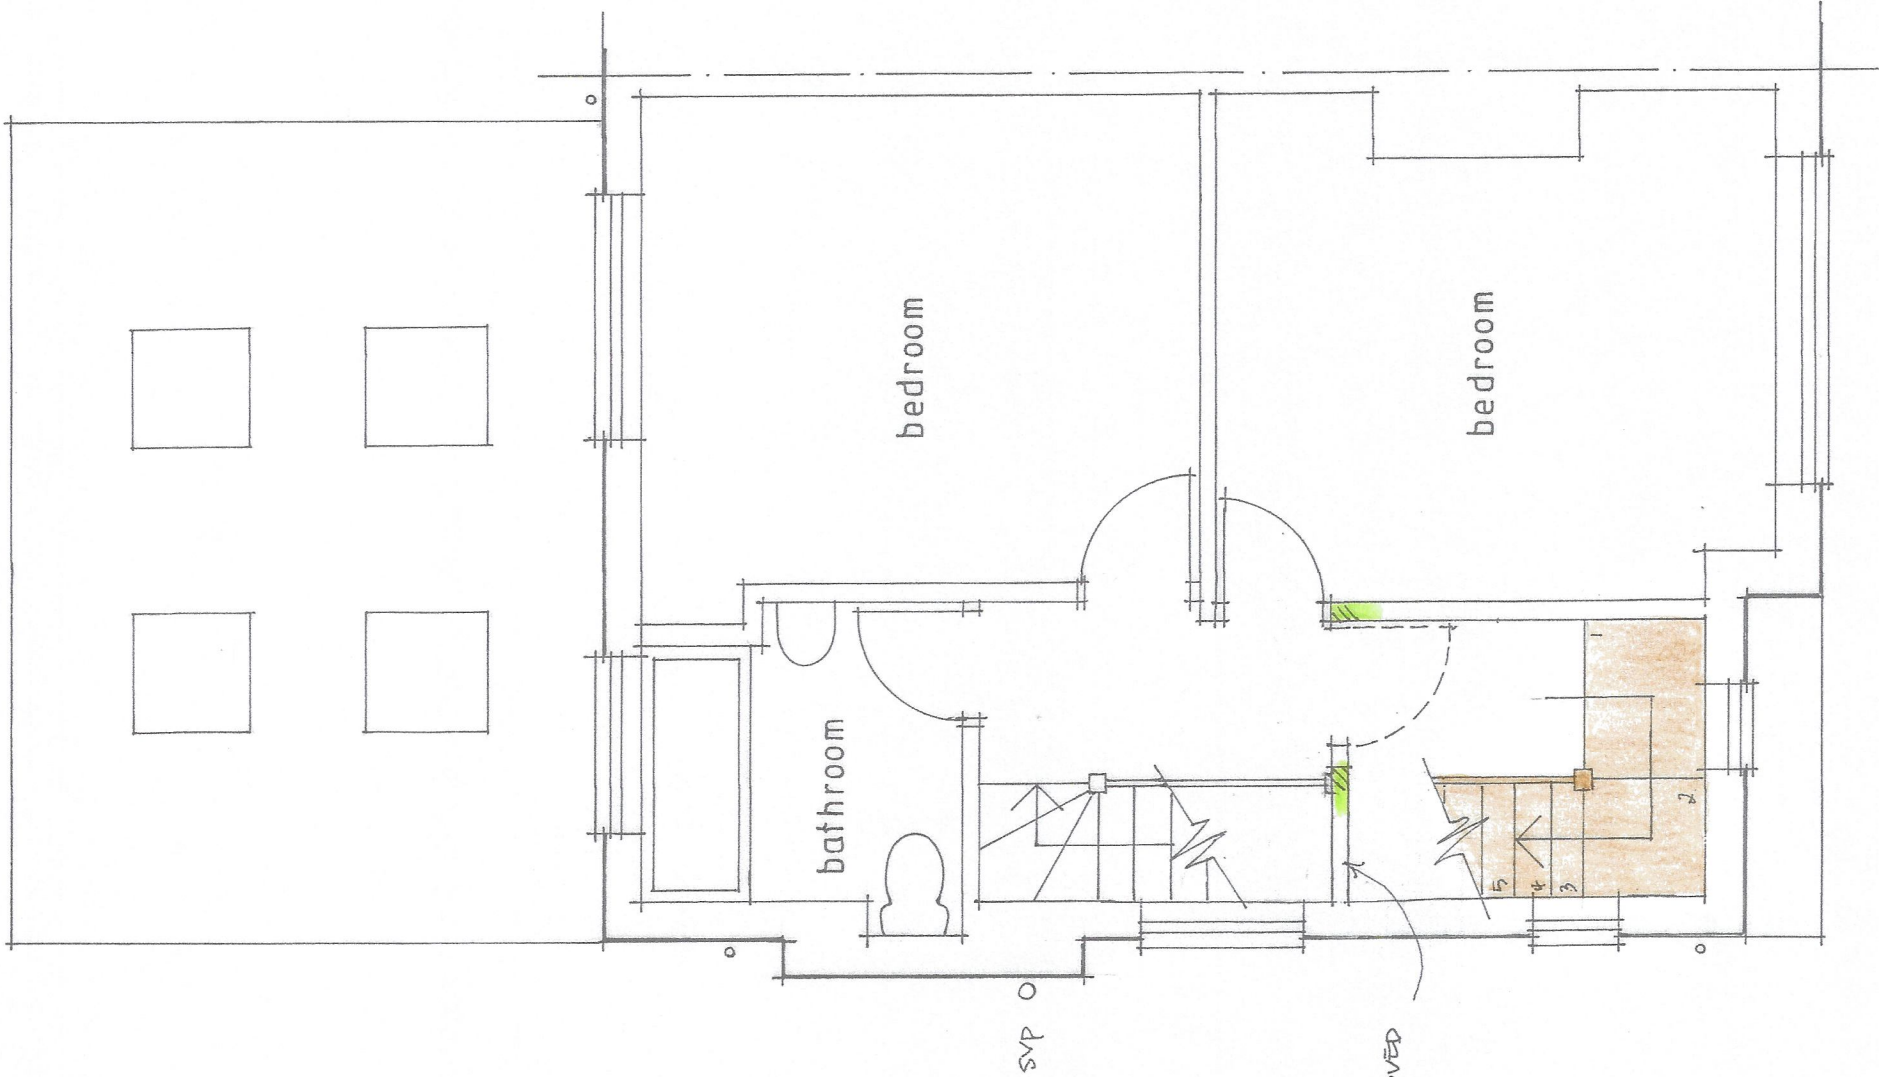



FIRST FLOOR PLAN
1:50

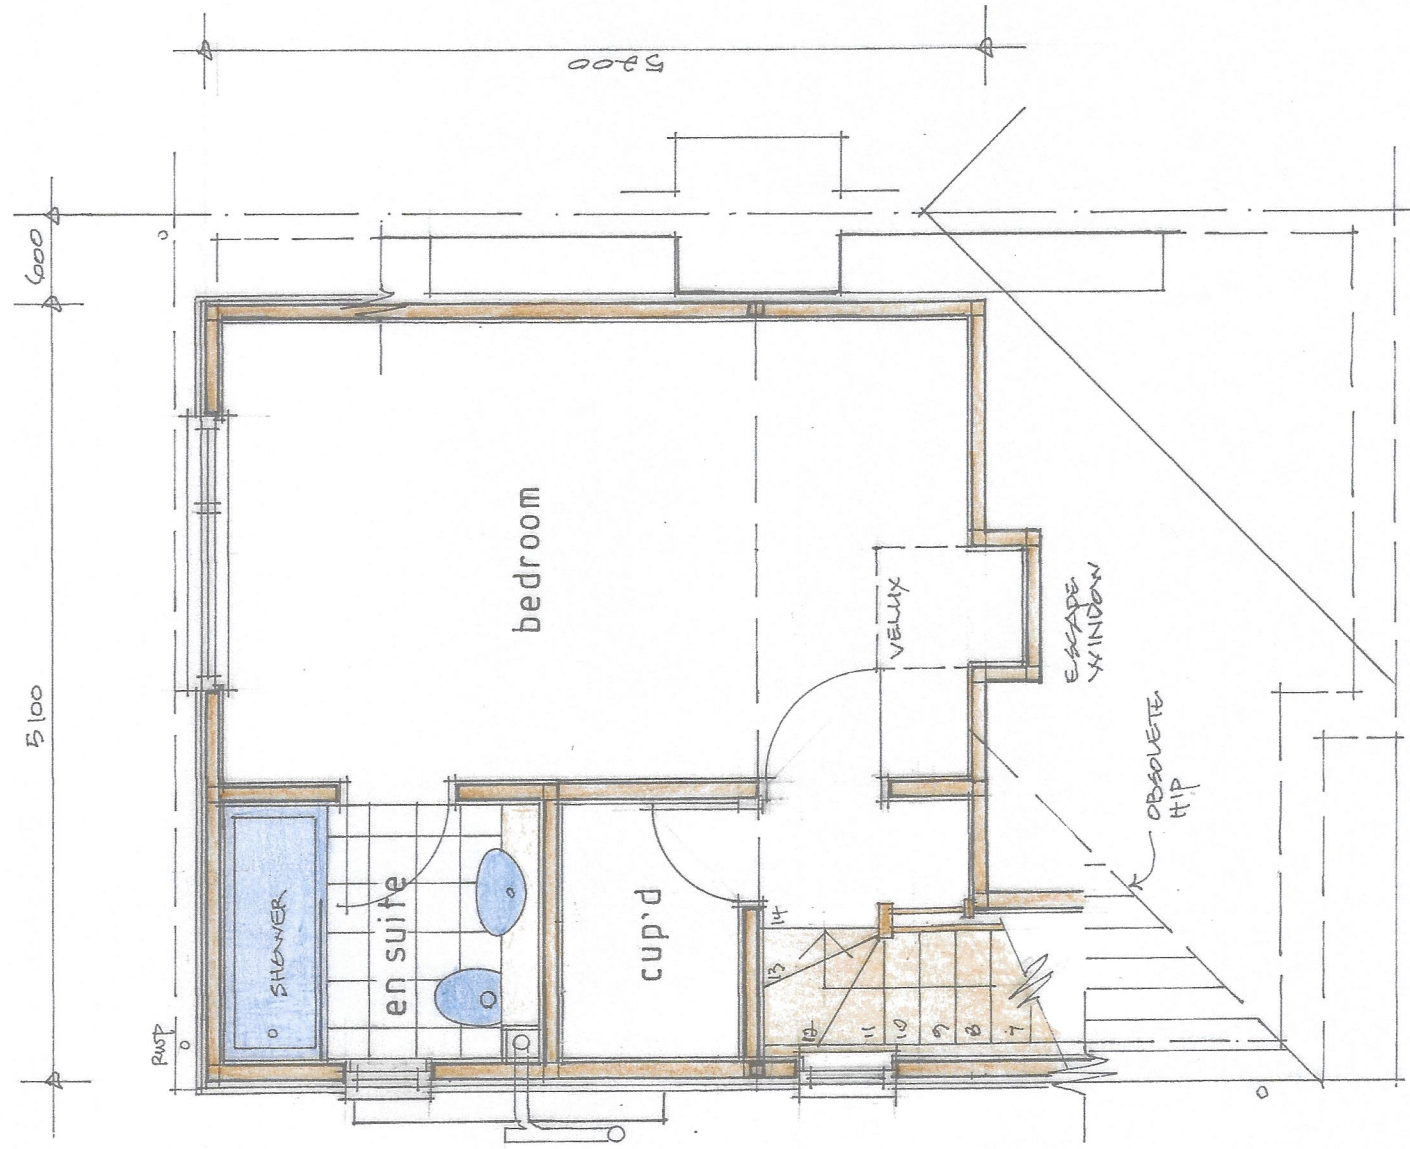

SECOND FLOOR PLAN
1:50

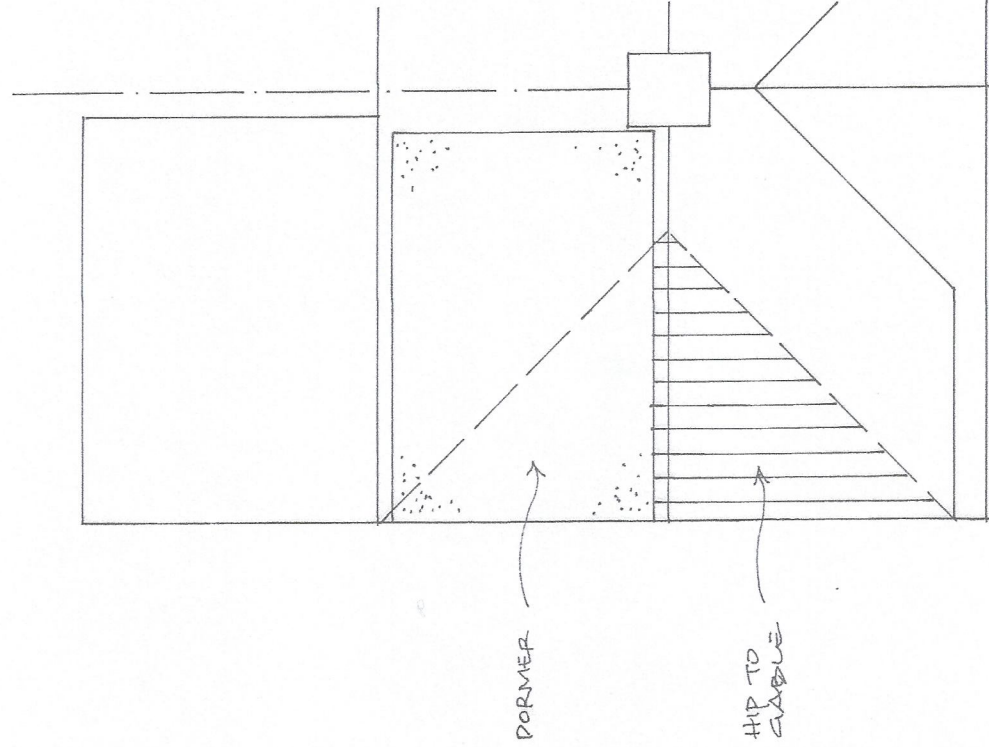

ROOF PLAN
1:100

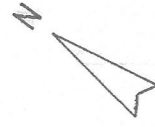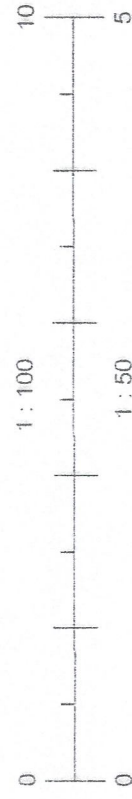

John Darvall
Architectural Services
Tel: 01323 896322

Client:
MR AND MRS D NORRIS
4 WEALD ROAD
BURGESS HILL

Project:

PROPOSED HIP TO GABLE ROOF CONVERSION,
WITH REAR DORMER

Scale	Date	Drawing No	Sheet Size A1
1:100 1:50	MAR 26	02 / 111	