


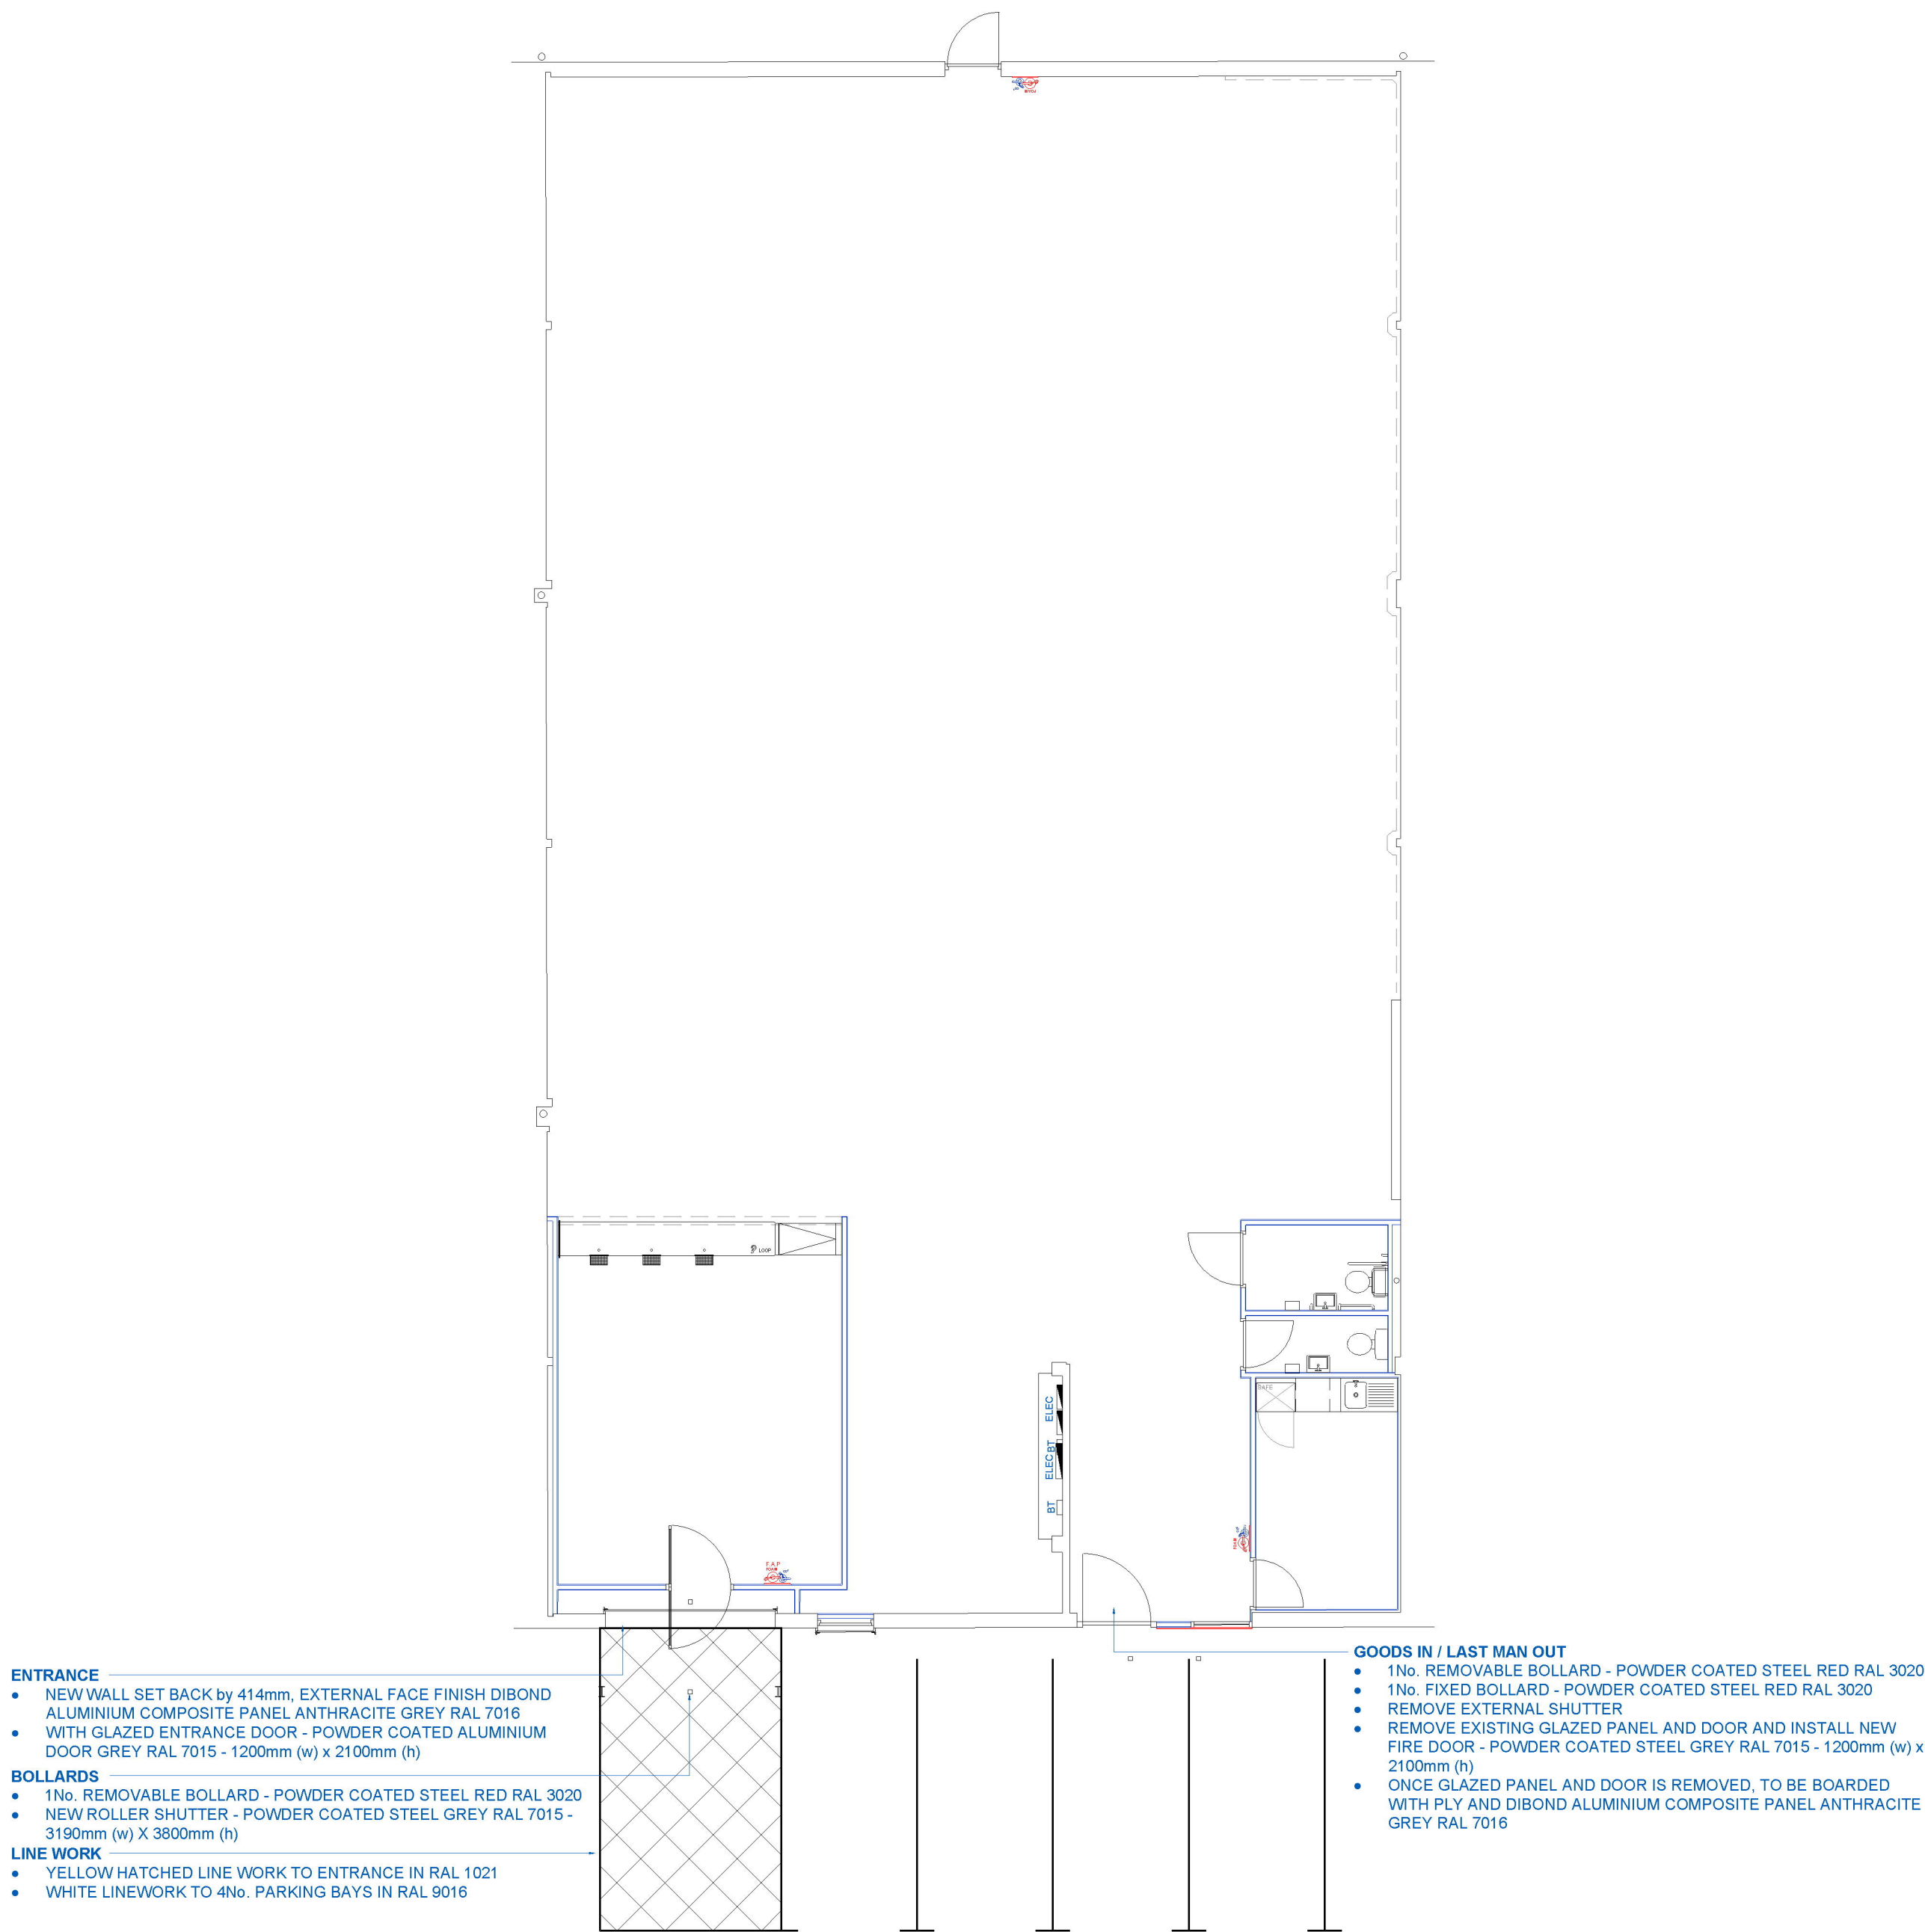

PROPOSED GROUND FLOOR LAYOUT
SCALE 1:100

Please note the internal trade counter layout is subject to a separate planning application LPA ref: DM/26/0592

R1	NOTED ADDED FOLLOWING PLANNING COMMENTS	20.05.2026	PG
----	---	------------	----

REVISIONS	DATE	INIT
-----------	------	------

ISSUED FOR
PLANNING

DRAWING PROJECT
UNIT 2, 23-25 BRIDGE ROAD,
HAYWARDS HEATH, RH16 1UA

DRAWING TITLE
**PROPOSED
FLOOR PLAN**

CLIENT
SCREWFIX DIRECT LIMITED

DRAWN BY	CHECKED BY	SCALE	DATE
PG	MH/CD	1:100 @ A1	11.02.2026

DRAWING NUMBER
8767-SF_HAYWARDS_HEATH-FLD-00-XX-DR-I-0030-GA-P3-R1



Resolution
INTERIORS

REGISTERED IN ENGLAND & WALES NO. 3678965, VAT REGISTRATION NO. 723652246
GEORGE SMITH WAY, LUTON 2000 BUSINESS PARK, YEOVIL, SOMERSET, BA22 8QR
01935 422700 - 08450@resolutioninteriors.com - www.resolutioninteriors.com
COPYRIGHT OF THIS DRAWING IS RESERVED BY RESOLUTION INTERIORS LIMITED. THE DRAWING IS ISSUED ON THE CONDITION THAT IT IS NOT COPIED, REPRODUCED OR DISCLOSED TO A THIRD PARTY WITHOUT CONSENT