


EXISTING FRONT ELEVATION

Scale 1:100

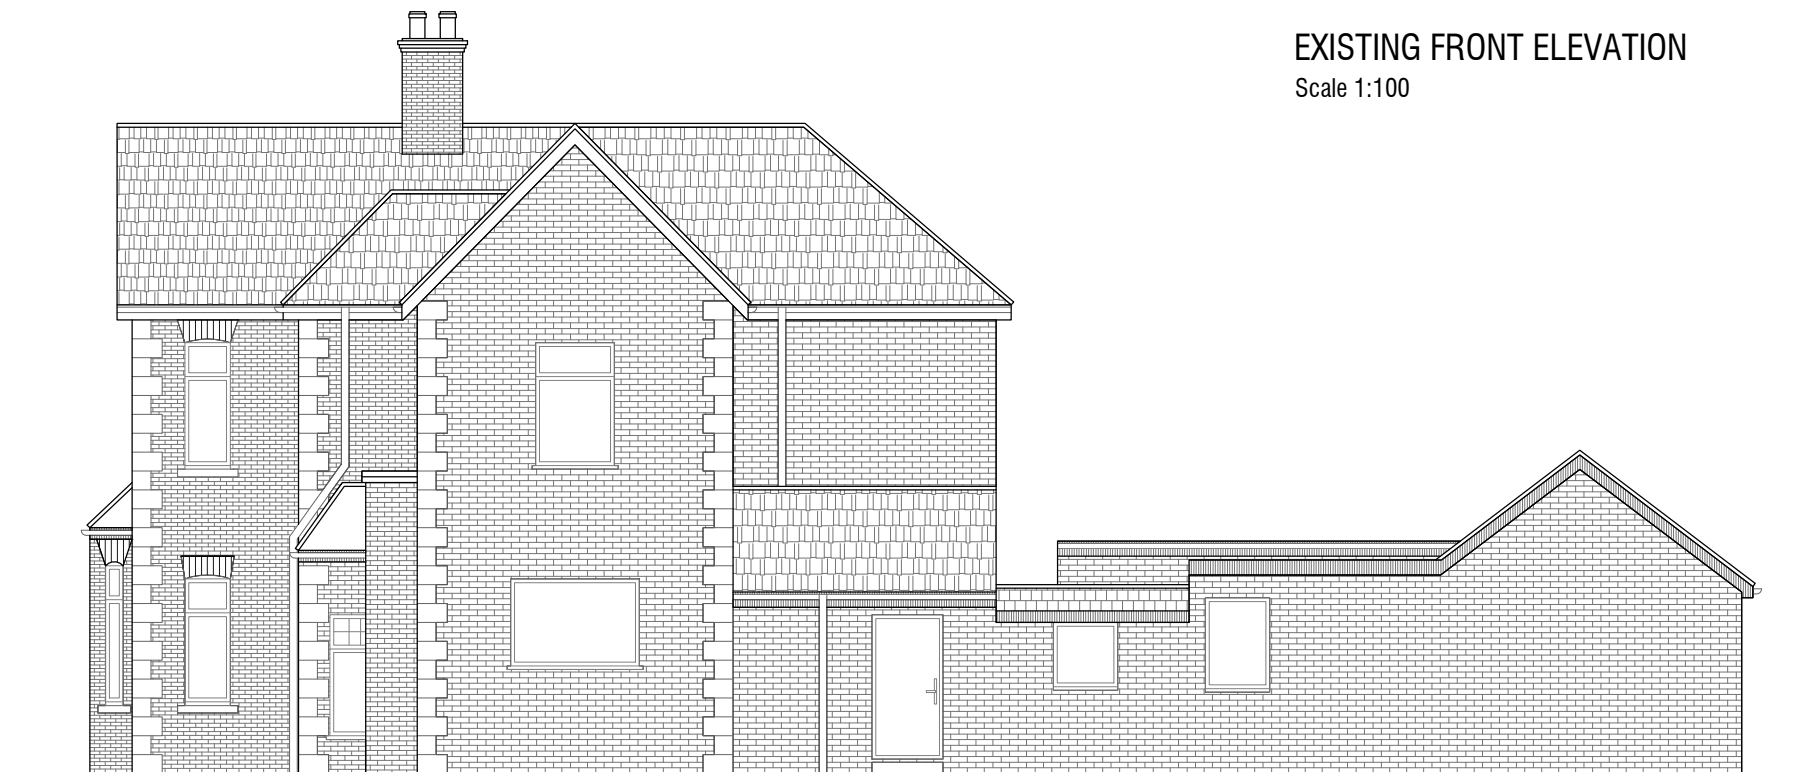

EXISTING RIGHT SIDE ELEVATION (FACING VICARAGE ROAD)

Scale 1:100