

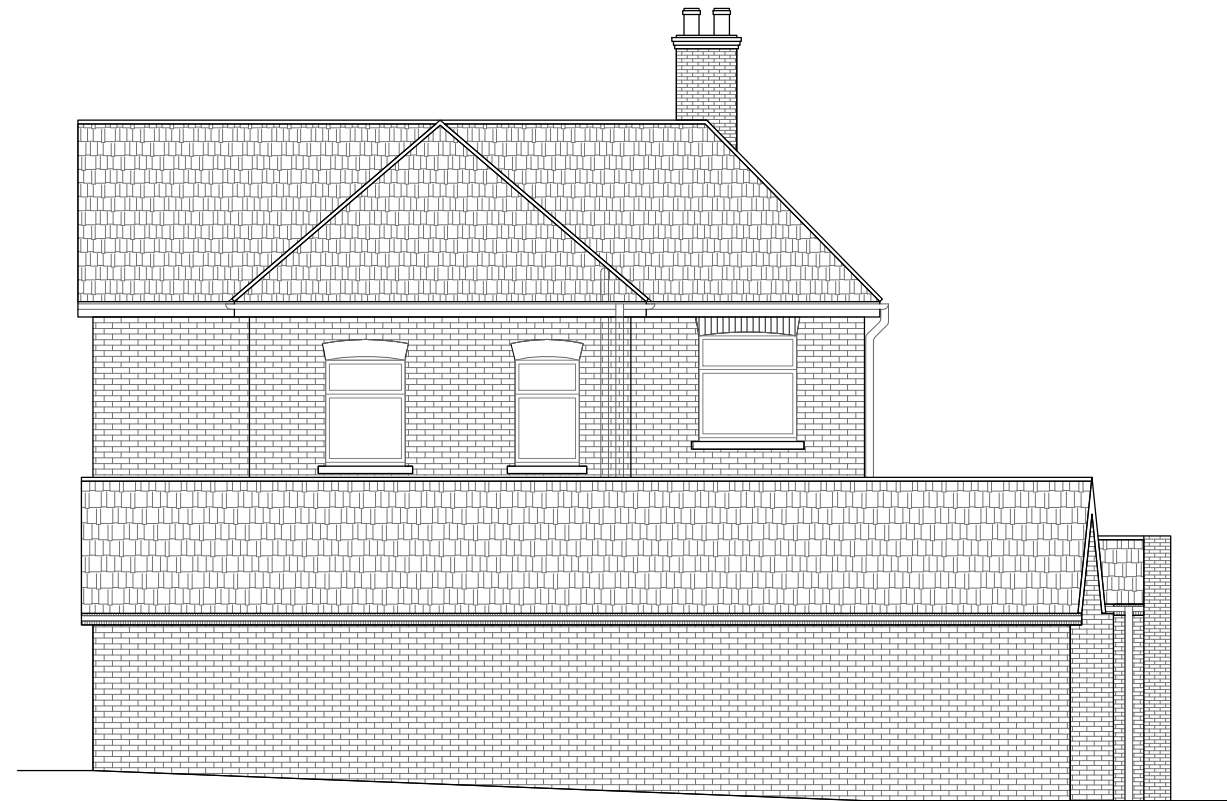


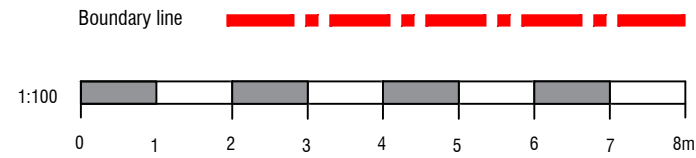

EXISTING REAR ELEVATION
Scale 1:100

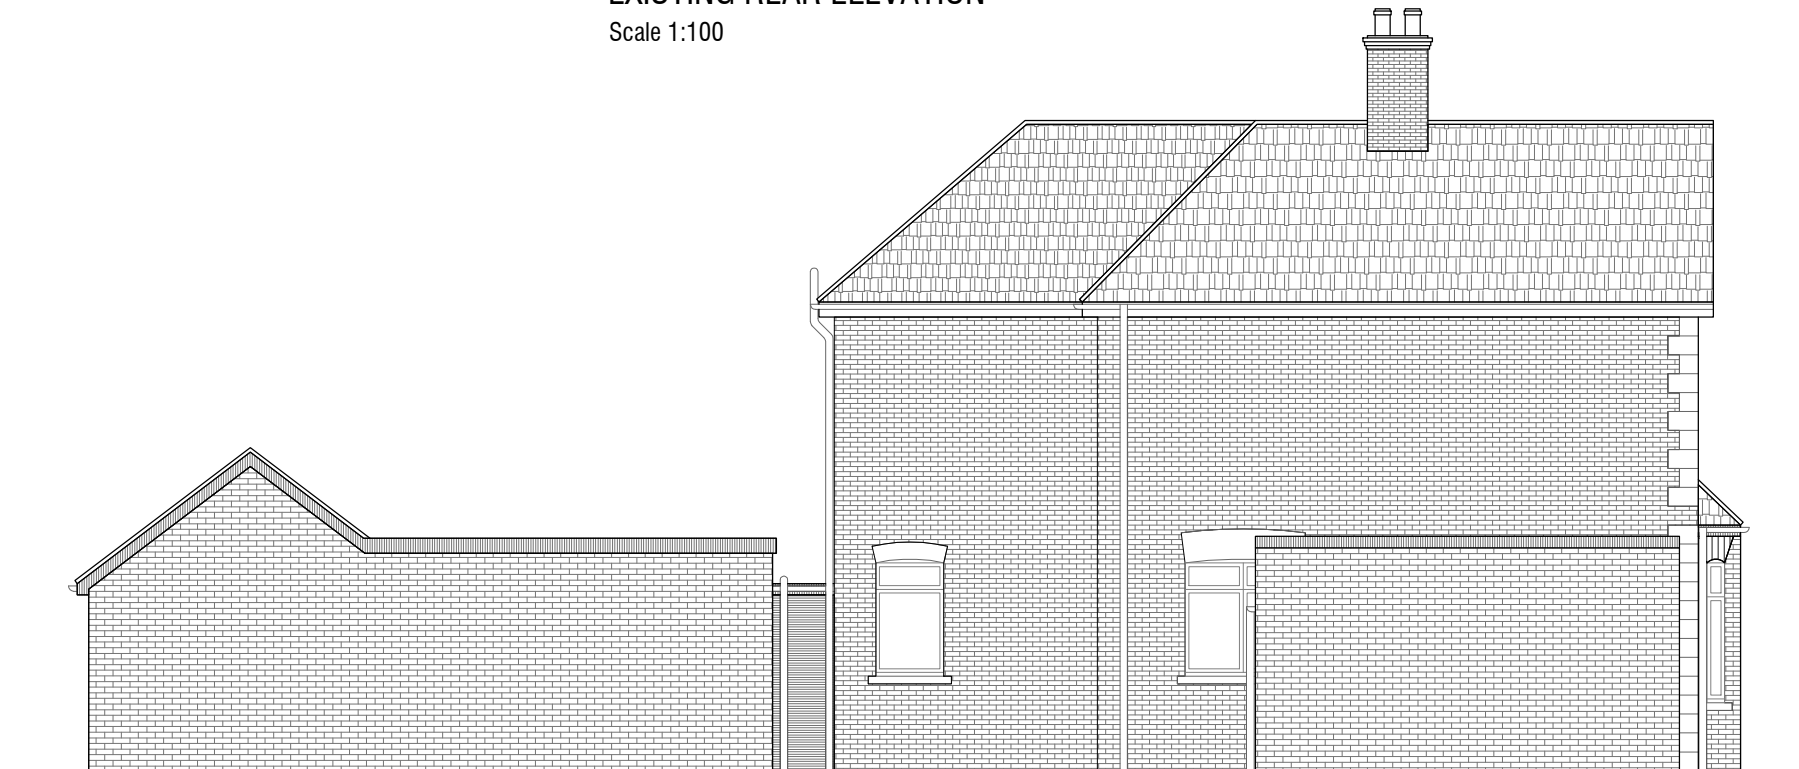

EXISTING LEFT SIDE ELEVATION
Scale 1:100