


LEGEND

- Existing wall
- Existing wall to be demolished
- 300mm Proposed wall - External
- 130mm Proposed wall - Internal
- Proposed doors and windows
- Demolished roof line
- Proposed roof

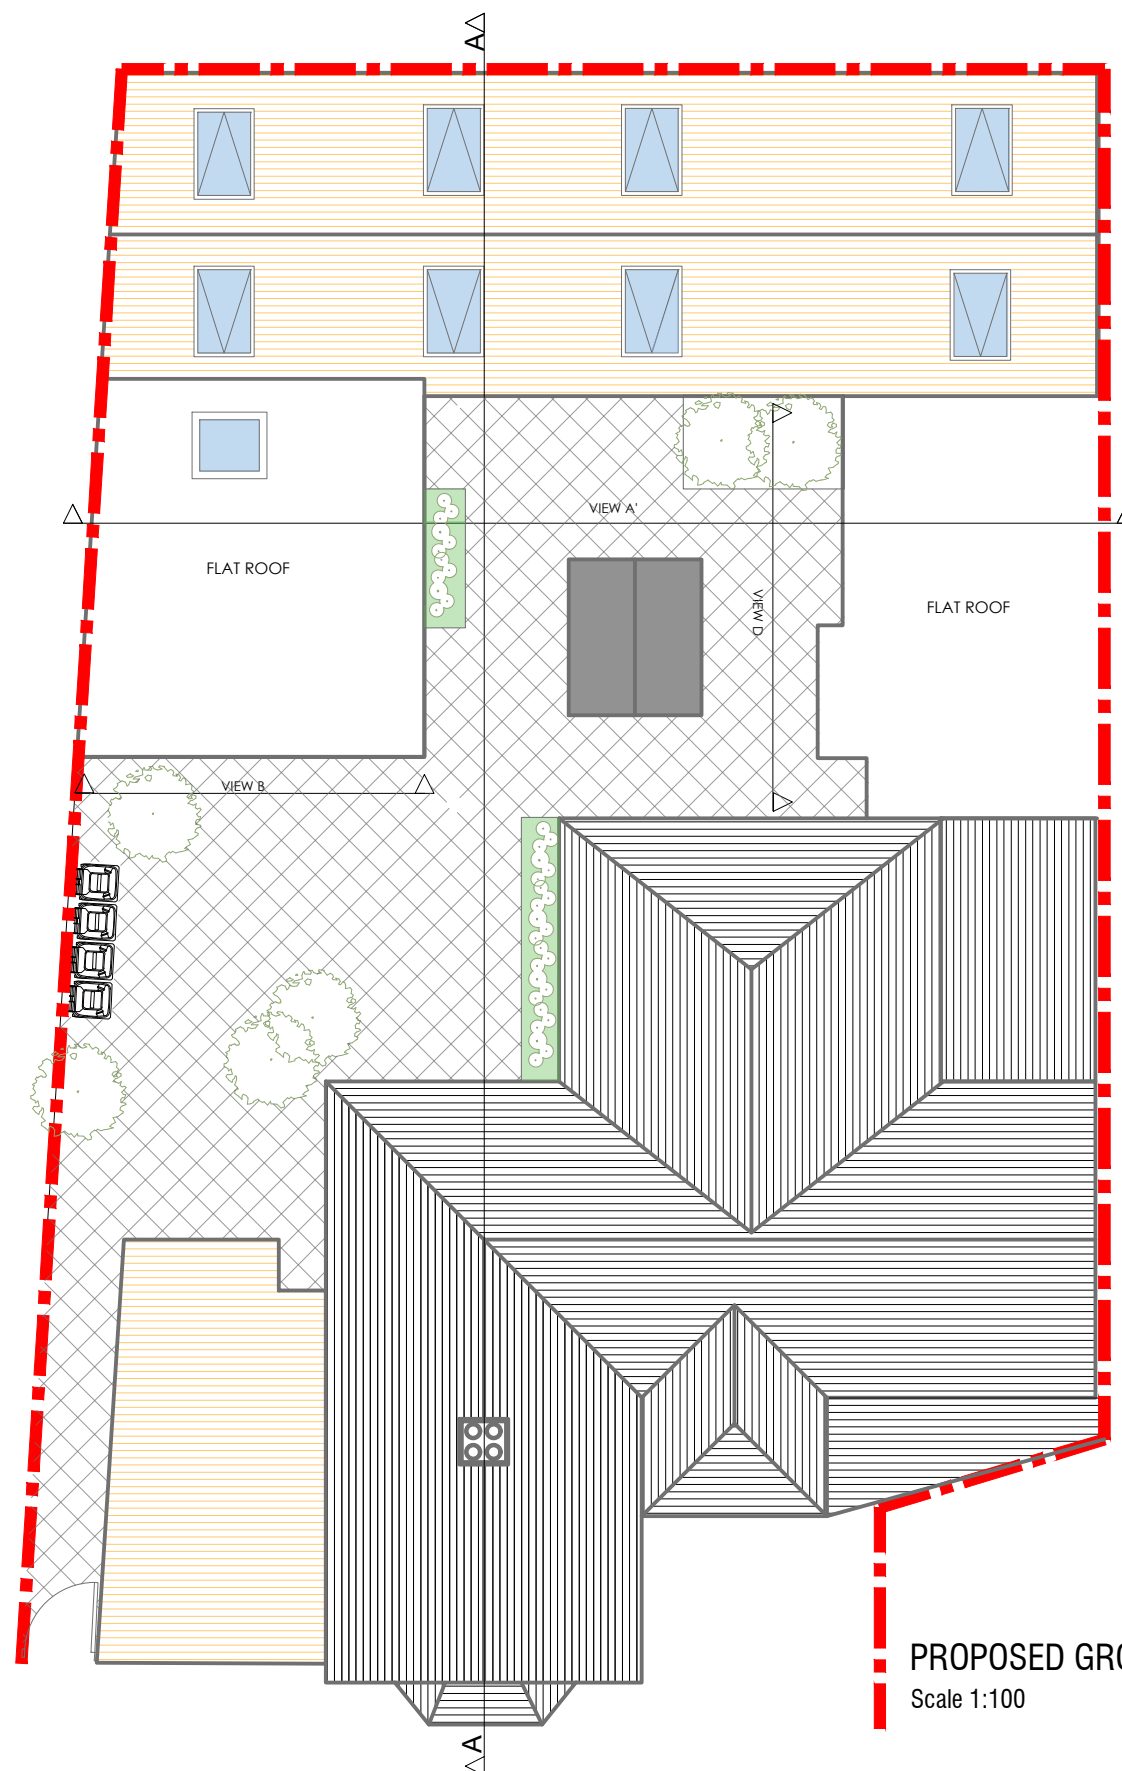

PROPOSED GROUND FLOOR PLAN
Scale 1:100

