


PROPOSED FRONT ELEVATION
Scale 1:100

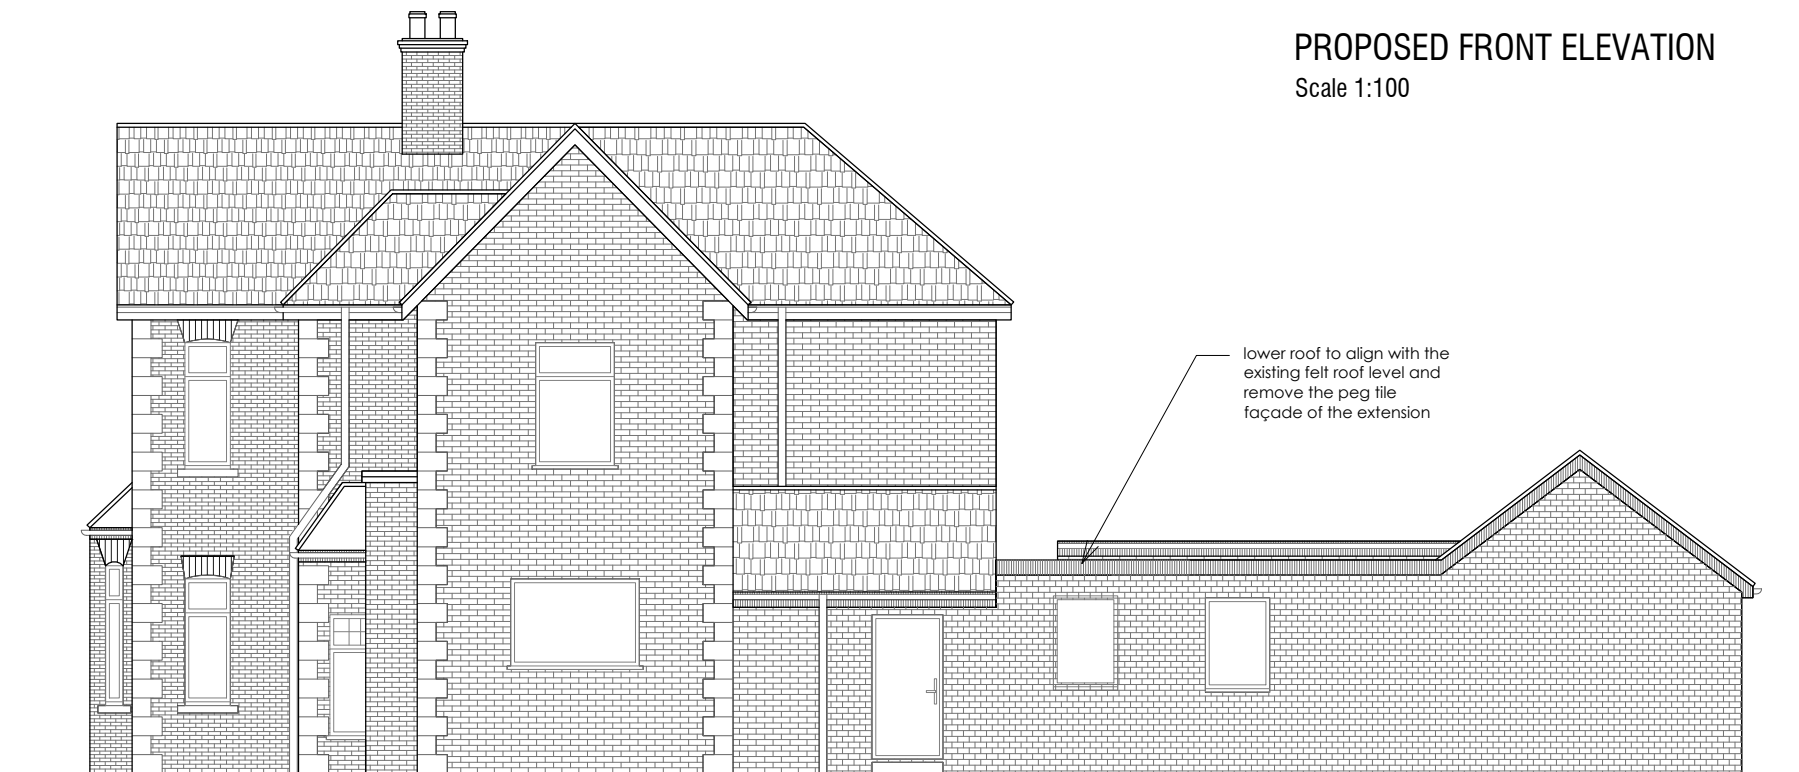

PROPOSED RIGHT SIDE ELEVATION (FACING VICARAGE ROAD)
Scale 1:100