


PROPOSED REAR ELEVATION

Scale 1:100

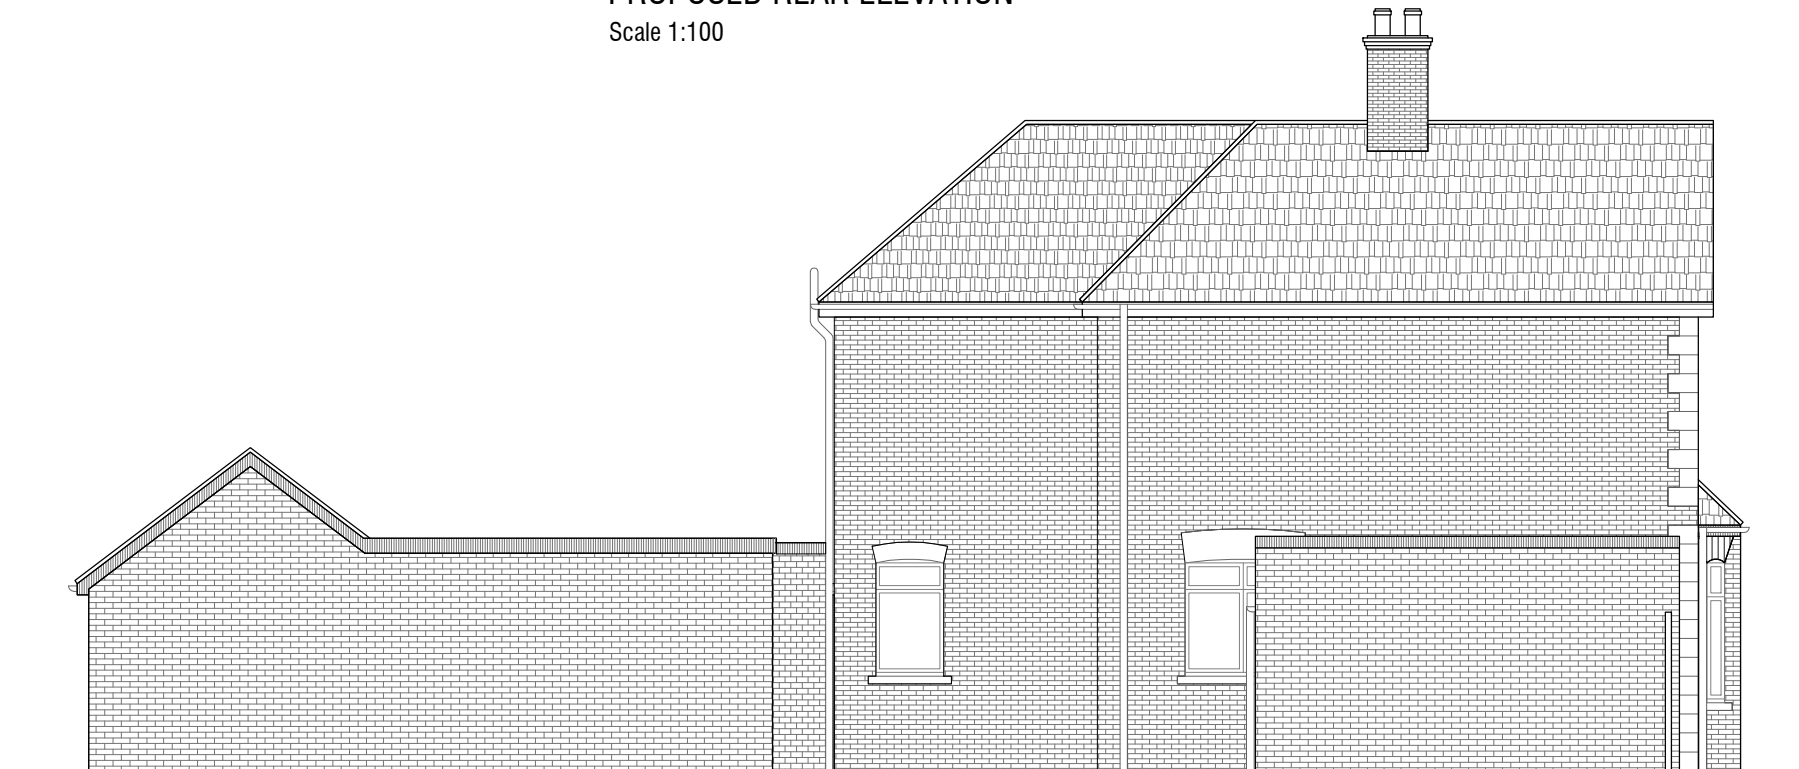

PROPOSED LEFT SIDE ELEVATION

Scale 1:100