




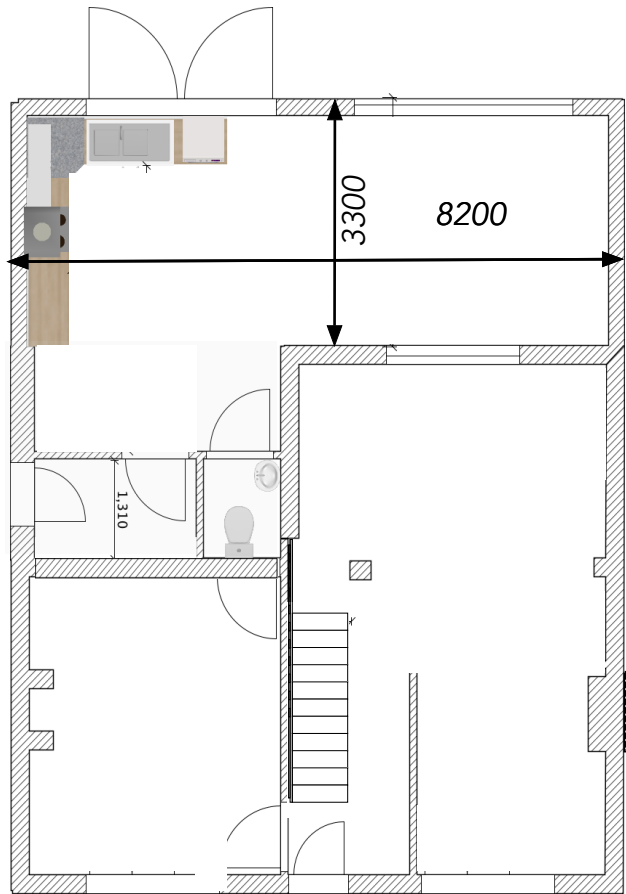

Ground Floor Plan

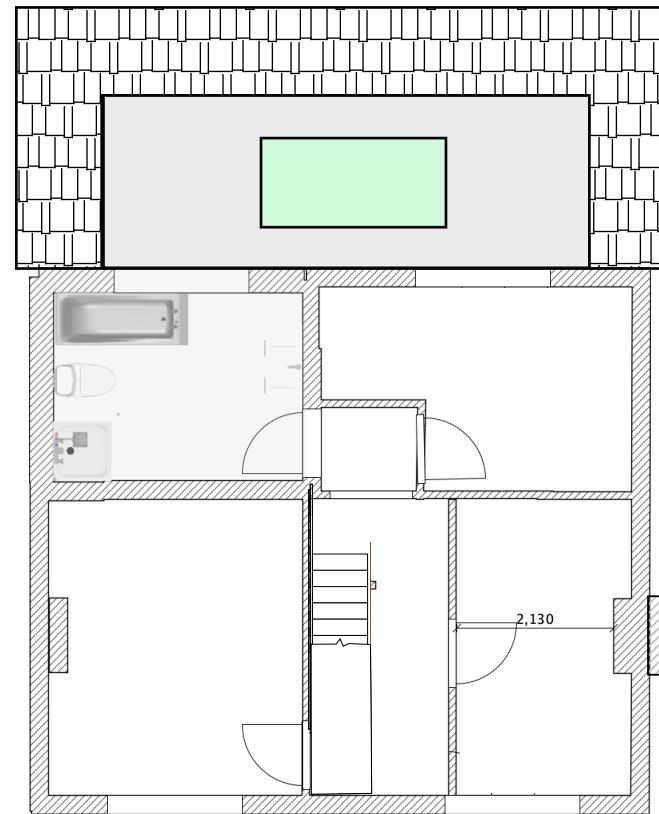


1st Floor Plan

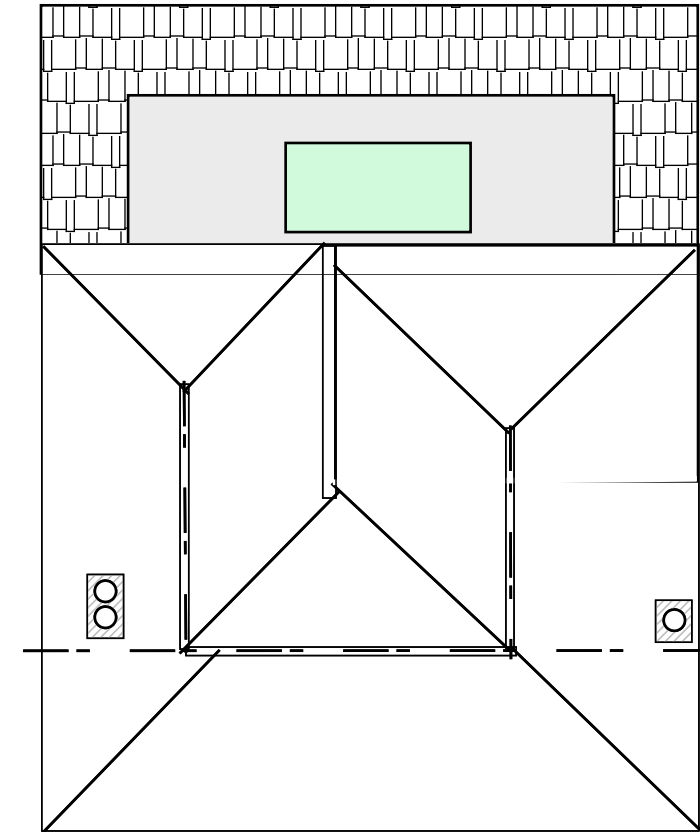


Roof Plan




East Elevation

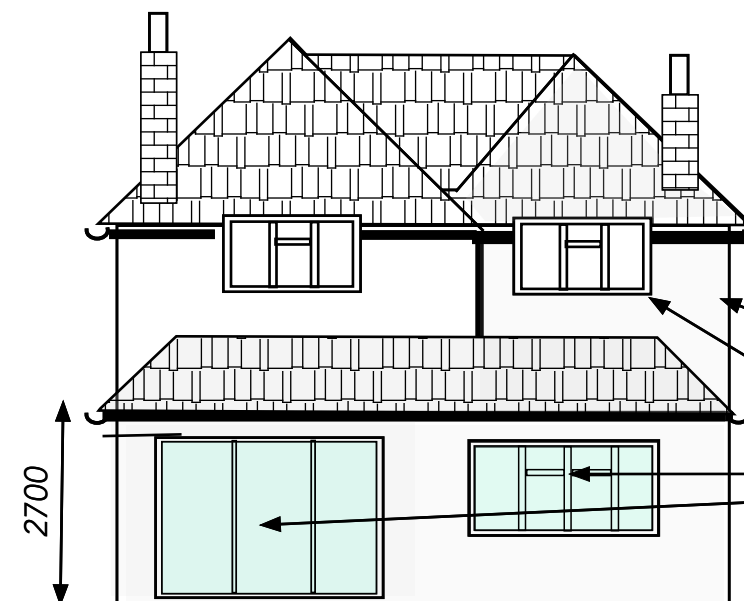

West Elevation

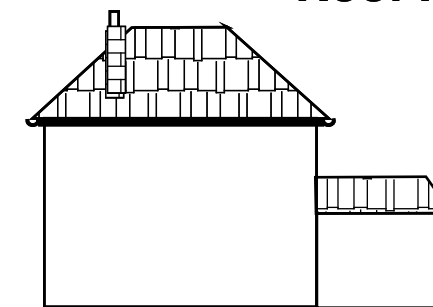


North Elevation
1:200

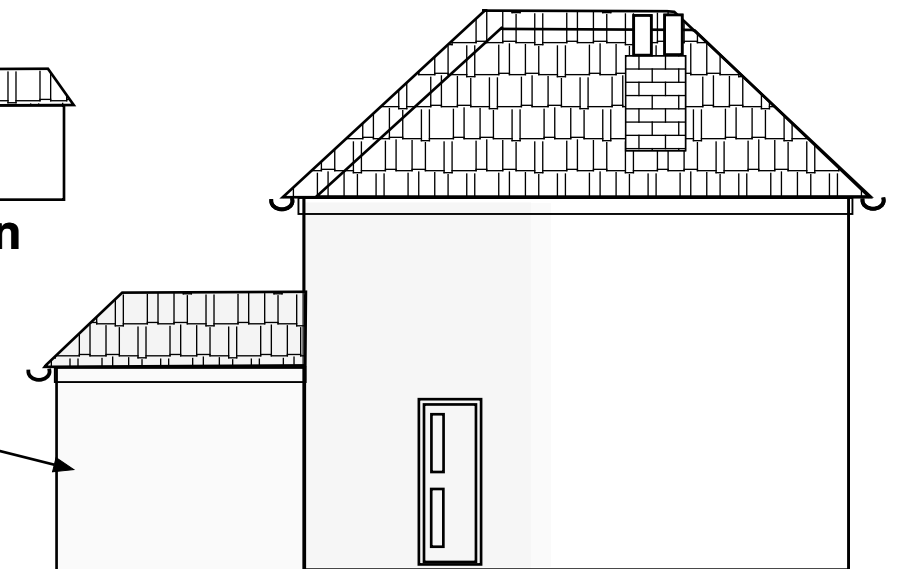

South Elevation

Brickwork to match existing

White uPVC glazing and doors

 

RM Consult
2 Fairlight Cottage
Extension

**Proposed Plans
and Elevations**

Drawing No. 2 FLC PROP 02_R2
Scale 1: 100 & 1:200 @A3
Date: 15th September 2026