



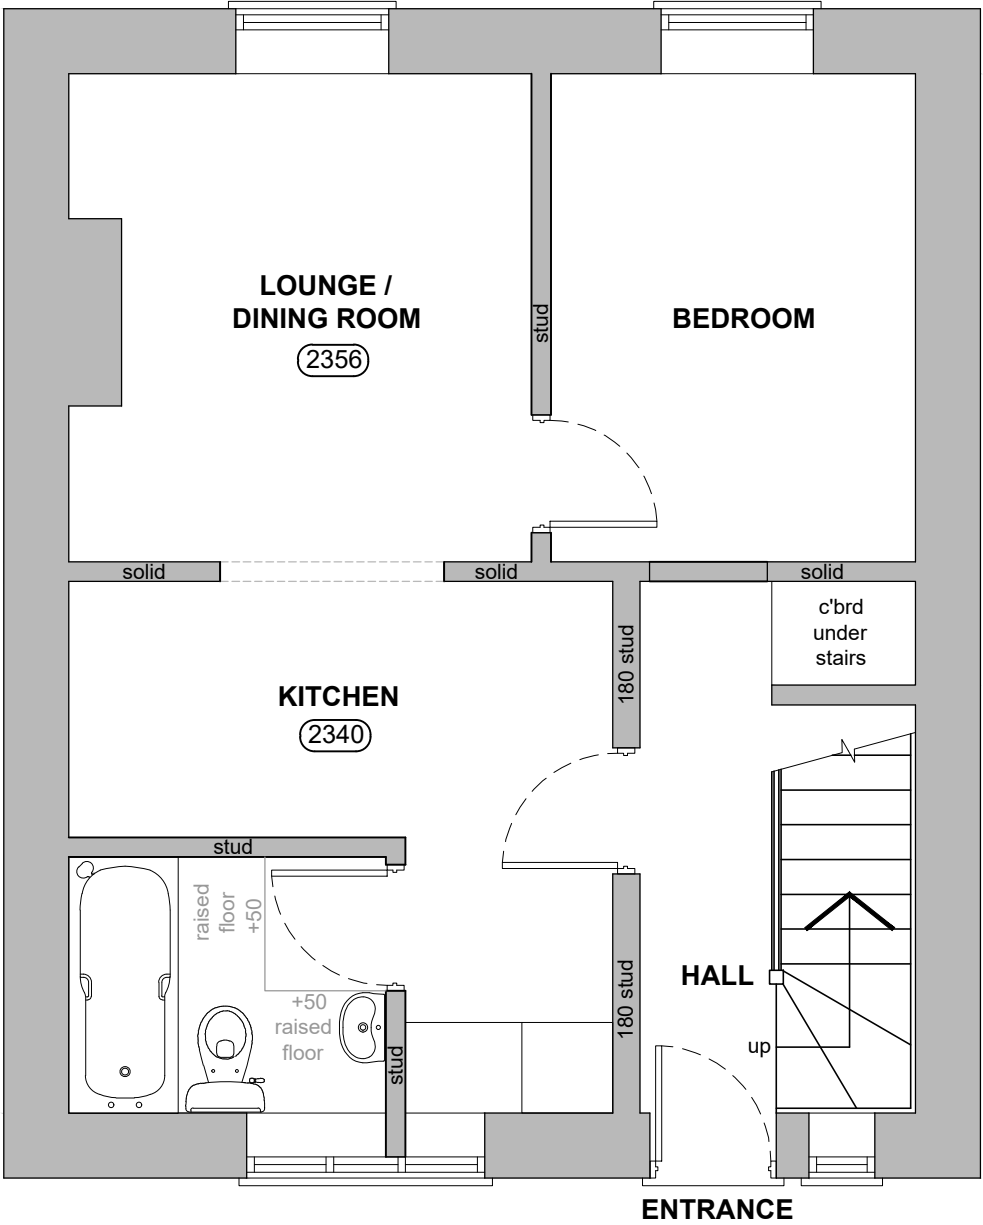


GIA GROUND FLOOR
FLAT = 33m2

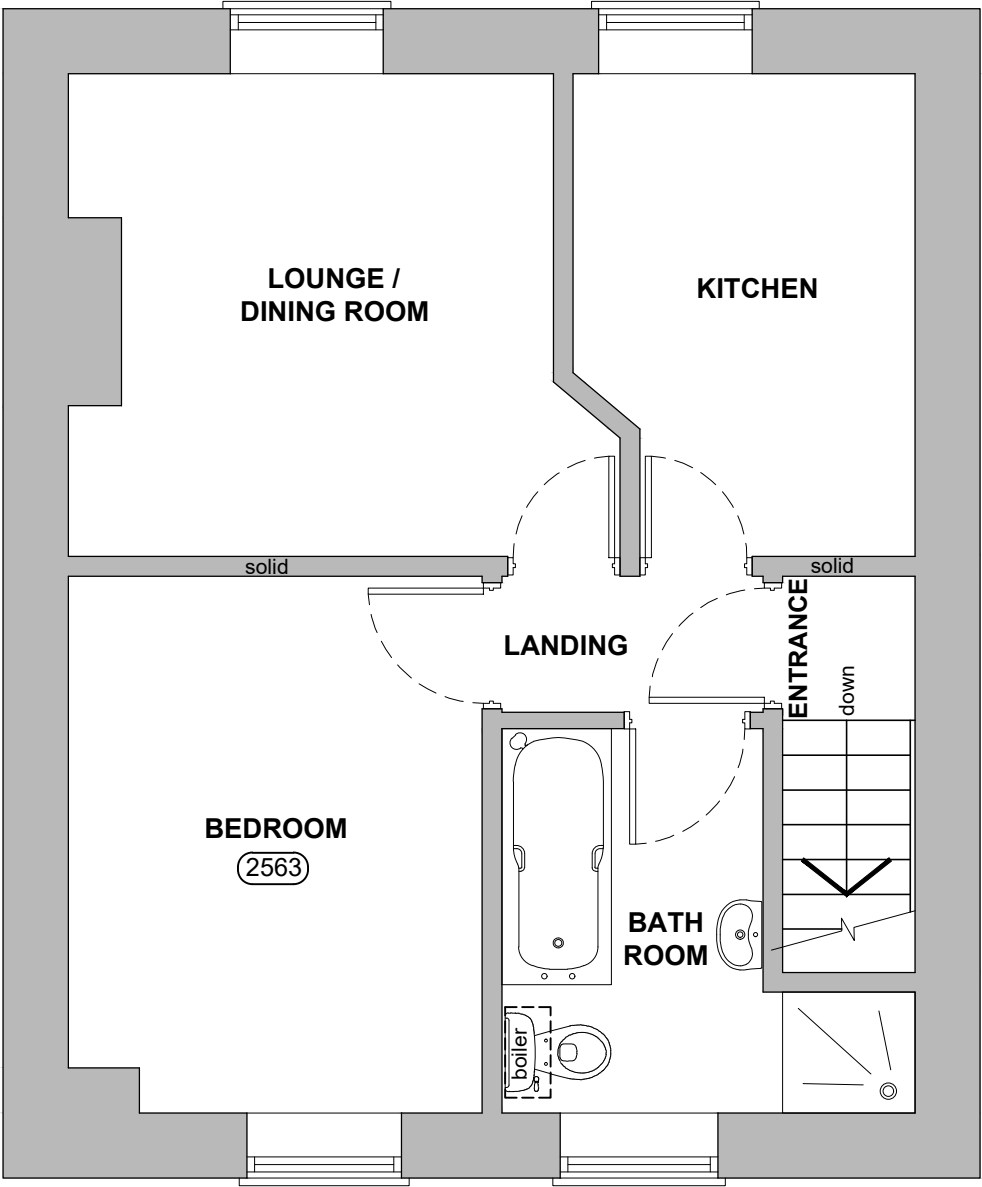

GIA FIRST FLOOR
FLAT = 33.47m2

CONVERTED GROUND FLOOR PLAN
SCALE 1:50

CONVERTED FIRST FLOOR PLAN
SCALE 1:50

 

Copyright reserved.
This drawing may only be used for the client and location specified 3.
in the title block. It may not be copied or disclosed to any other
third party without prior written consent from DMA Building Designs.
Prior to any works commencing on site, DMA Building Designs is
to be contacted regarding the current status, revision or regulatory
approval of this drawing.

1. The works shown have been drawn for submission to the local
planning authority and are not to be used for construction.
2. No works shall commence until planning approval has been
given by the local authority.

No works to commence without either full plans building
control approval or a building notice served with the local
authority.
The dimensions indicated are approximate and subject to site
checks by the contractor prior to commencement.
DMA Building Designs accept no responsibility for any unknown
factors which either preclude the works from construction or add
additional costs, ie location of public sewers and underground
services, abnormal foundation designs, due to trees, ground
conditions or any underground structure or obstruction. condition
of the existing building.

DMA
BUILDING DESIGNS

UNIT 4B, RUDGWICK BRICKWORKS, LYNWICK ST
RUDGWICK, HORSHAM, WEST SUSSEX, RH12 3DH.
TEL No 01403 822220 Mobile 07730 523447
Email - admin@dmabuildingdesigns.co.uk

CLIENT
HARRIET HEWITT-DEDMAN
PROJECT
RETROSPECTIVE APPLICATION FOR RETENTION
OF TWO CONVERTED MAISONETTE FLATS.

P1	ISSUED FOR PLANNING APPROVAL	09.09.2026
REV	DESCRIPTION	DATE
DRAWING	CONVERTED FLOOR PLANS 78a CHURCH WALK, BURGESS HILL, WEST SUSSEX, RH15 9AS	
SCALE @ A3	DATE	DRG No
1:50	AUG. 2026	NJA025 / 04
		REVISION
		P1