




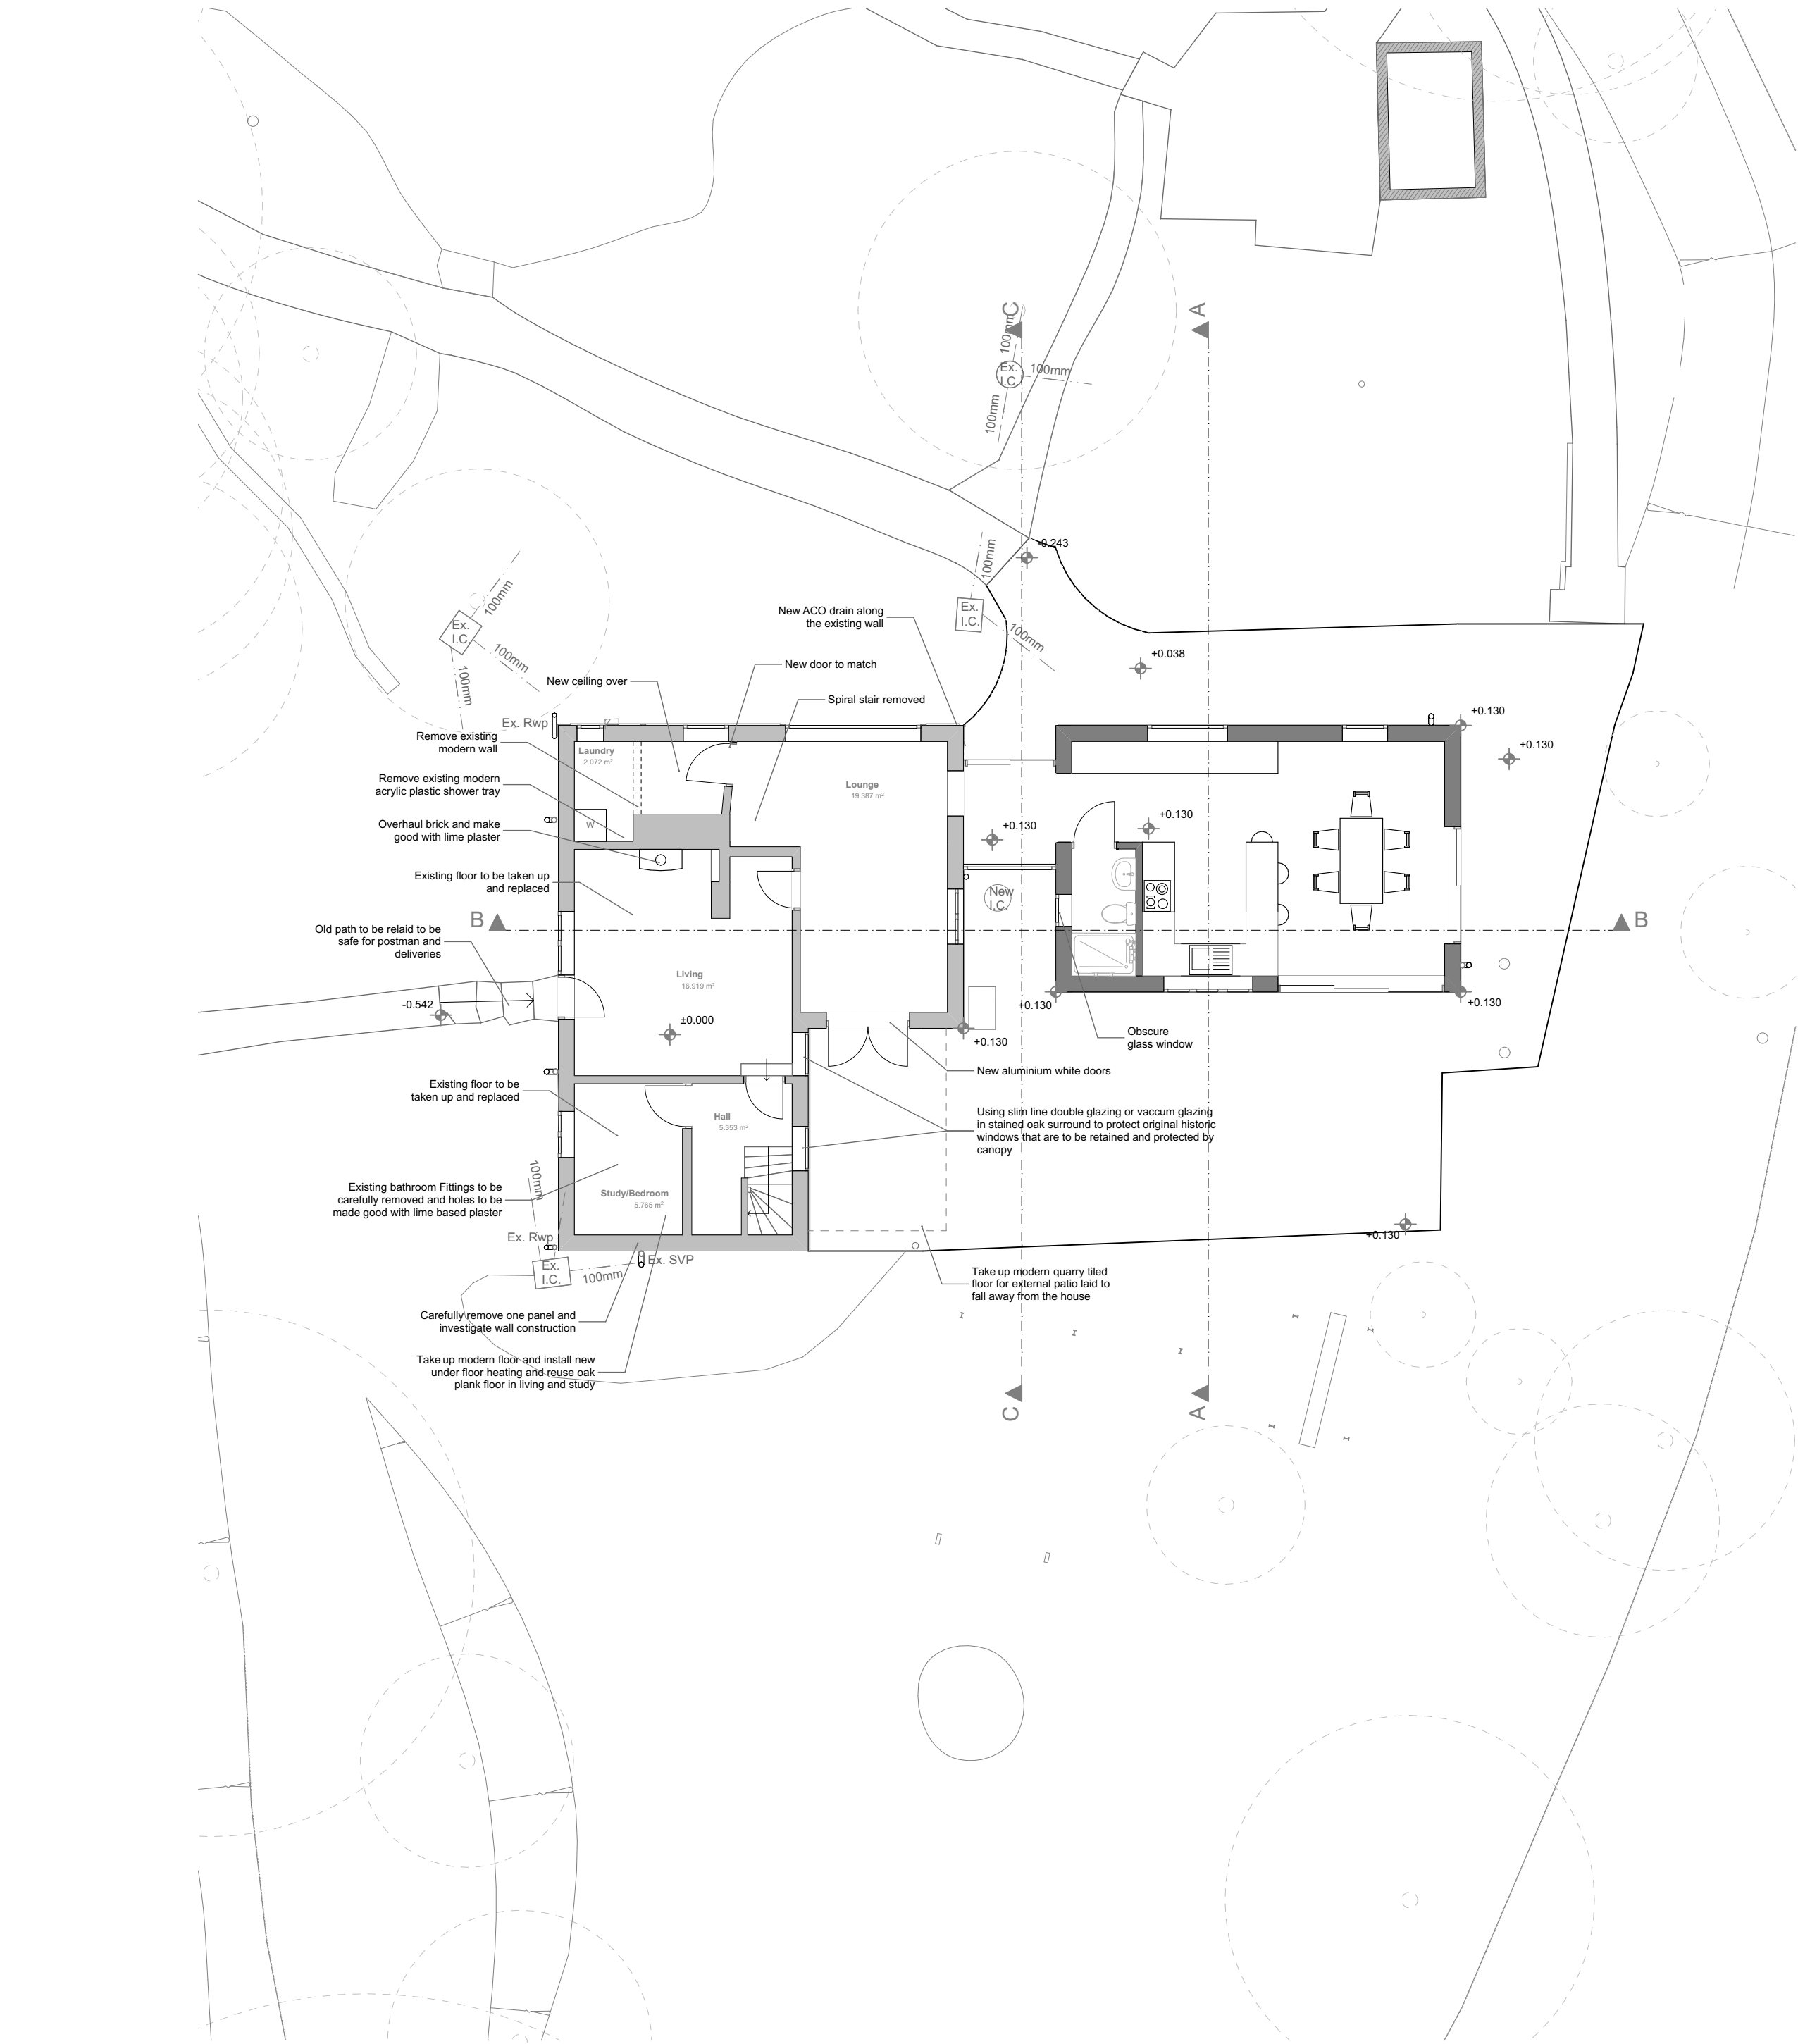


Ground Floor Plan

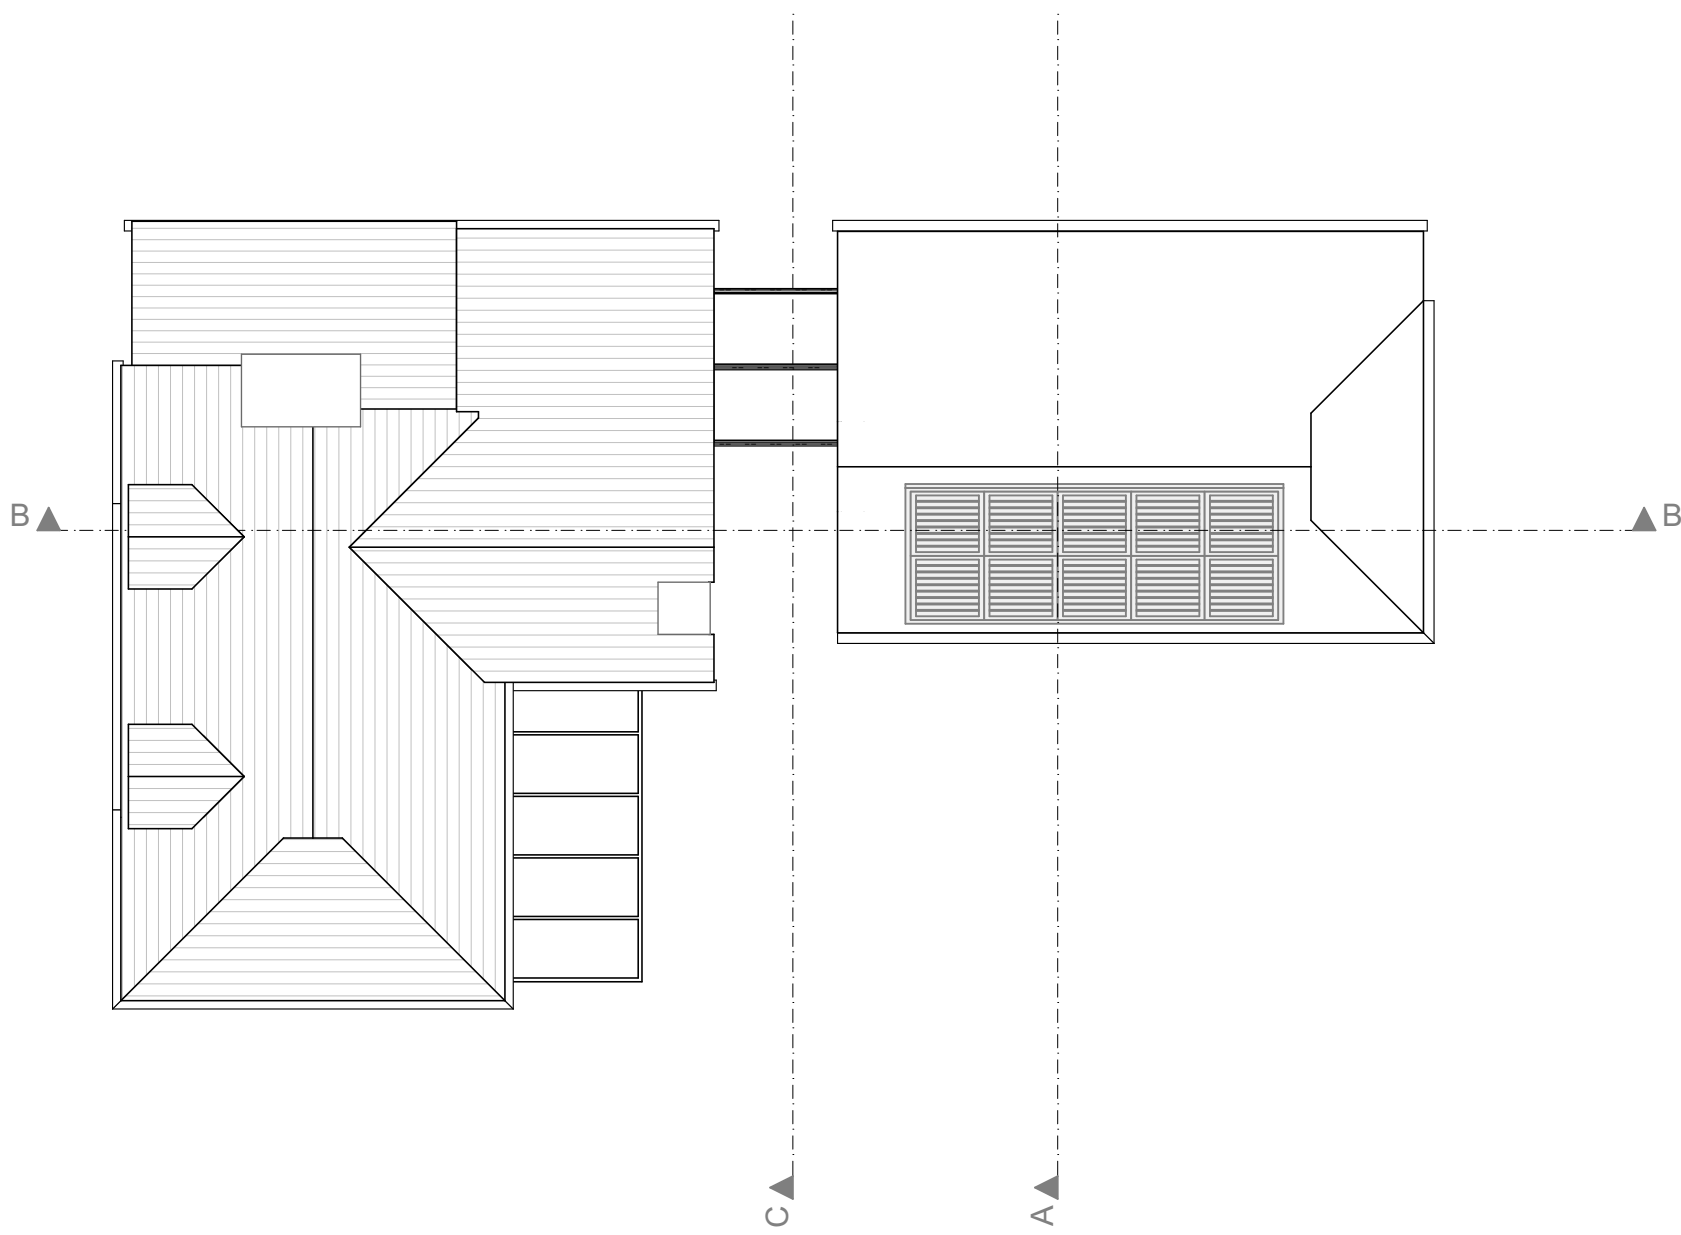

Roof Plan

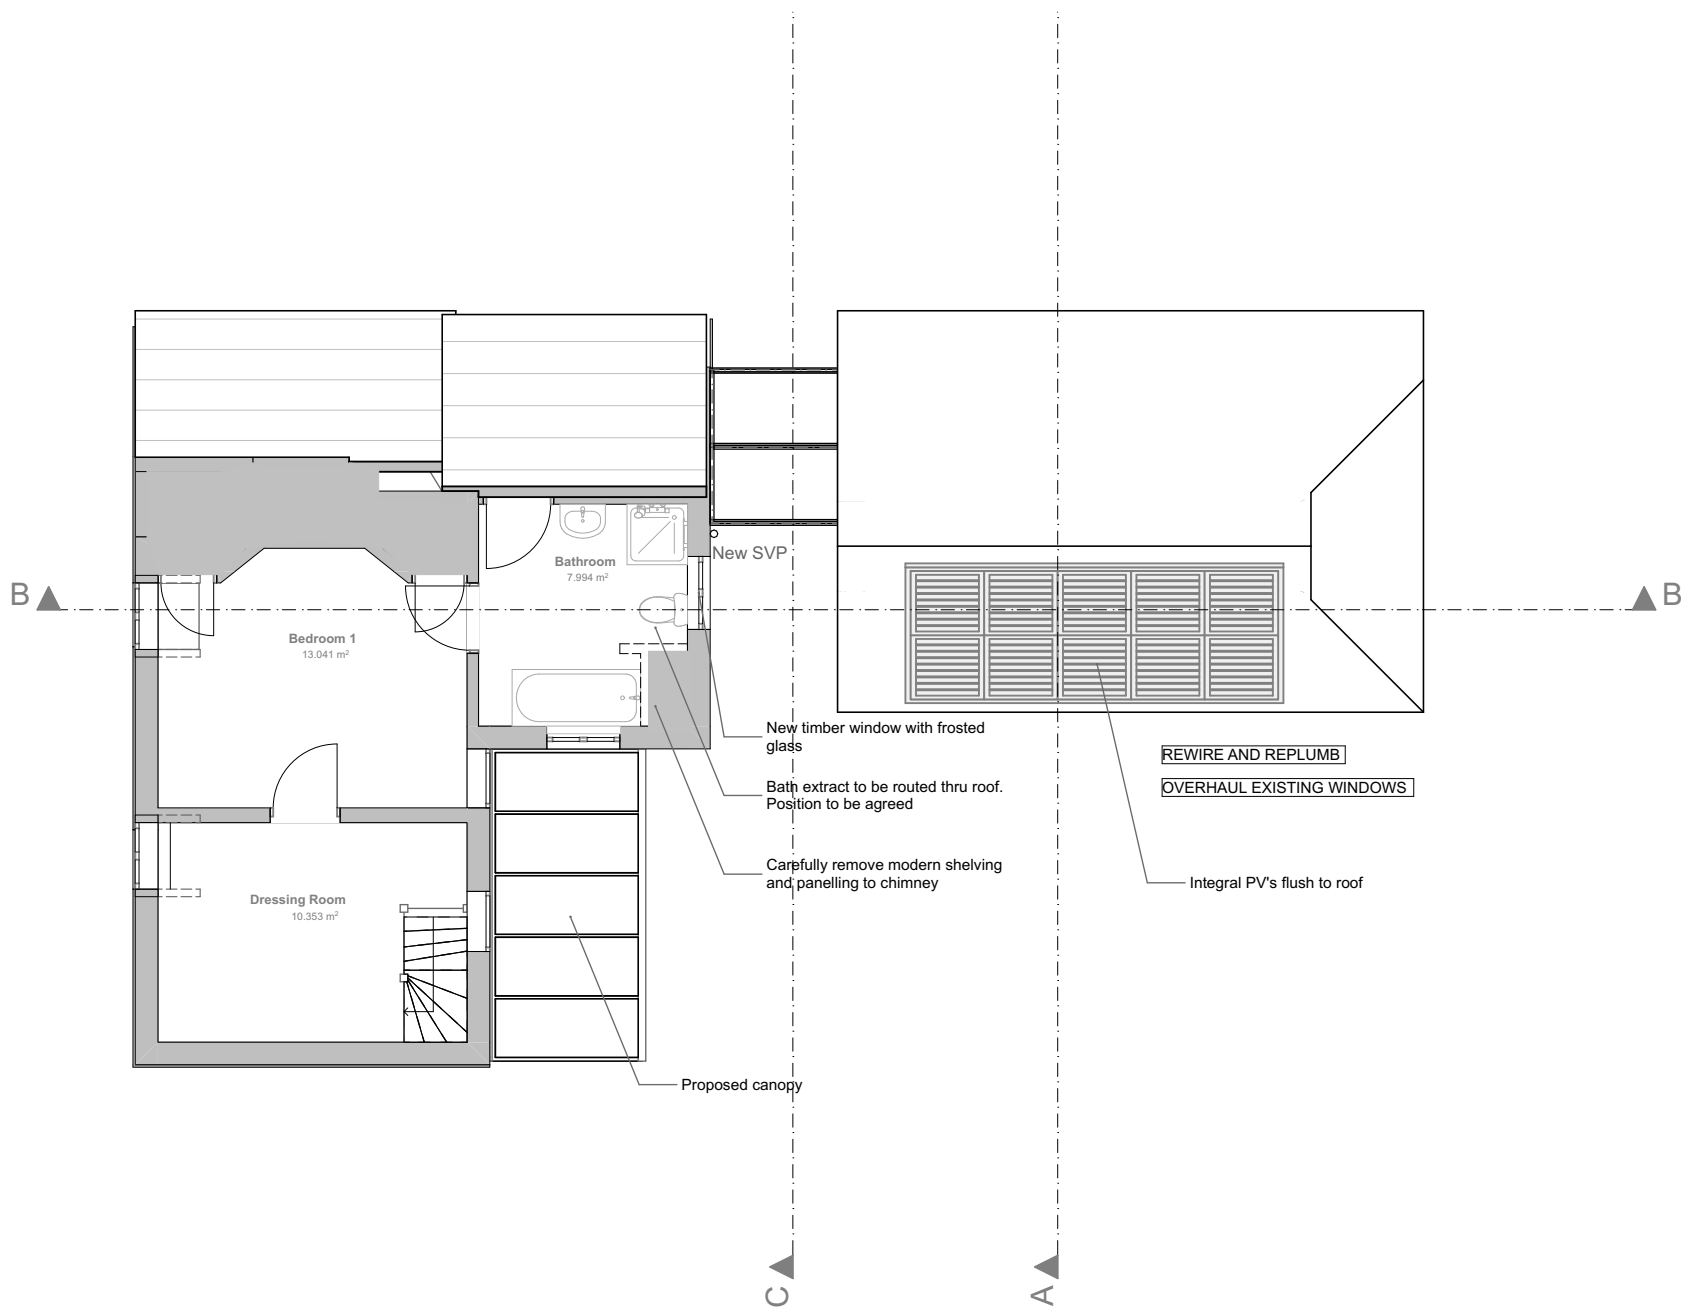

First Floor Plan

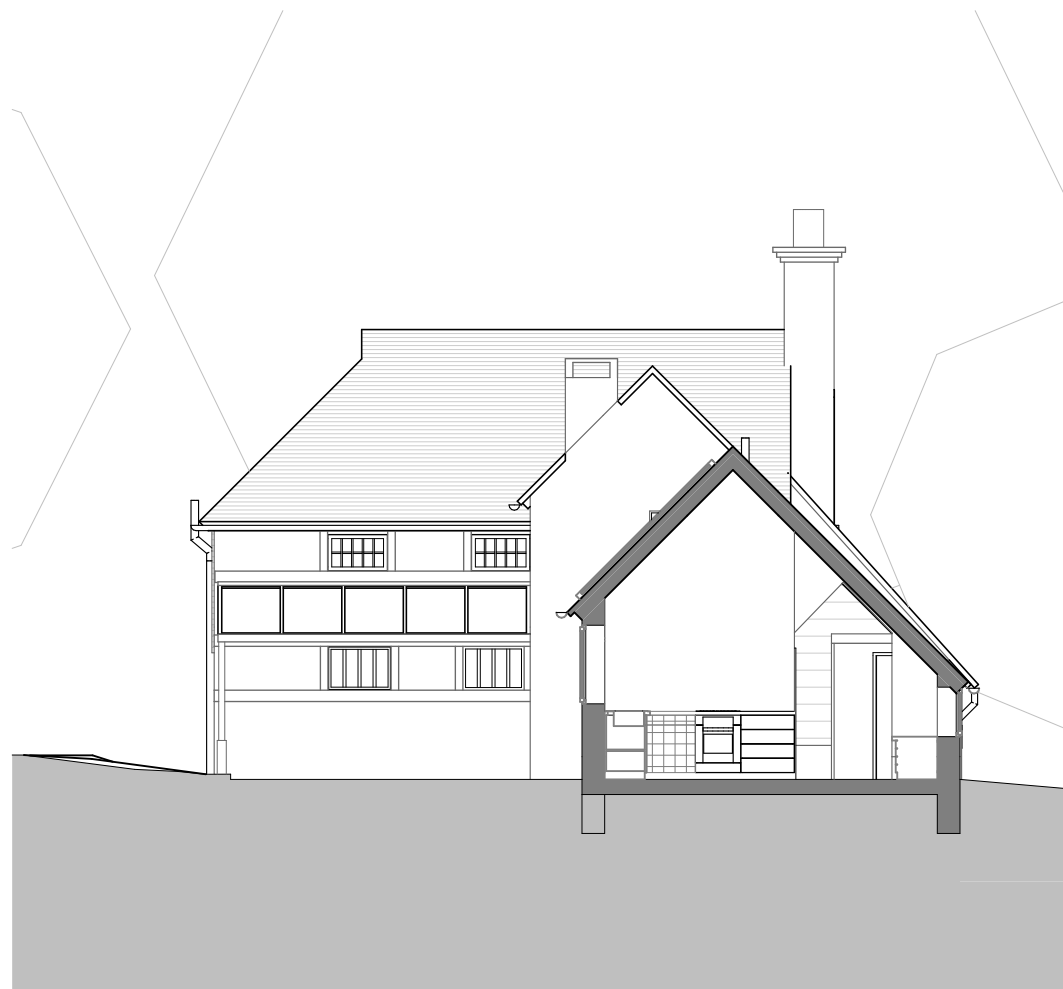

Section AA



Section BB



First Floor


Notes

Do not scale off this drawing except for planning purposes
Check all dimensions on site before any work commences
All goods, materials and workmanship must conform to current building regulations, british standards and codes of practice.
Copyright of this drawing is to be retained by Ecotecture Ltd and must not be reproduced without written consent from the practice.

Drawing to be printed A1



Scale Bar

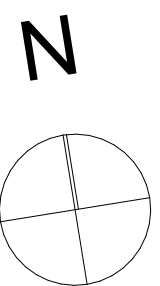

Notes:

All Existing black Upvc gutters and downpipes to be replaced with heritage black round downpipes and deep flow gutters
Green oak feather edge boarding to extension 200 wide
Existing wooden plank floor to annex to be used to replace living room and former bathroom floors
All existing casement windows to be repaired to match existing
Brickwork to extension plinth
Extension doors and windows to be PC Aluminium Black

01 - WIP	Work in Progress	Jun'23
Rev'D	Transmitted By	Initials Set Date
		Layout Comment

ecotecture[®]
ECOLOGICAL ARCHITECTURE

01444 416745 info@ecotecture.co.uk
www.ecotecture.co.uk

31 Sussex Road Haywards Heath
West Sussex RH16 4DZ
Client: Chris and Sarah Mellish

Address: North Hall Cottage
Mallions Lane
Staplefield
RH17 6AT

Description: Proposed cottage plans and sections

Scale: 1:100 Date: Jun'23
Drawn: CH Checked: JS

Drawing No: 782 /50J