


NO CHANGES TO ELEVATIONS, ALL WORKS ARE INTERNAL

- Notes
1. This drawing is copyright no part of this drawing to be copied unless written consent is given by the practice
 2. Do not scale from this drawing. All discrepancies to be reported immediately to the project co-ordinator



Materials Schedule

Multi stock brickwork with vertical timber cladding to upper floors
Dark grey aluminium windows and doors.
Steel and glass entrance canopies.
Steel and glass balconies.
Single ply roof behind parapet upstand

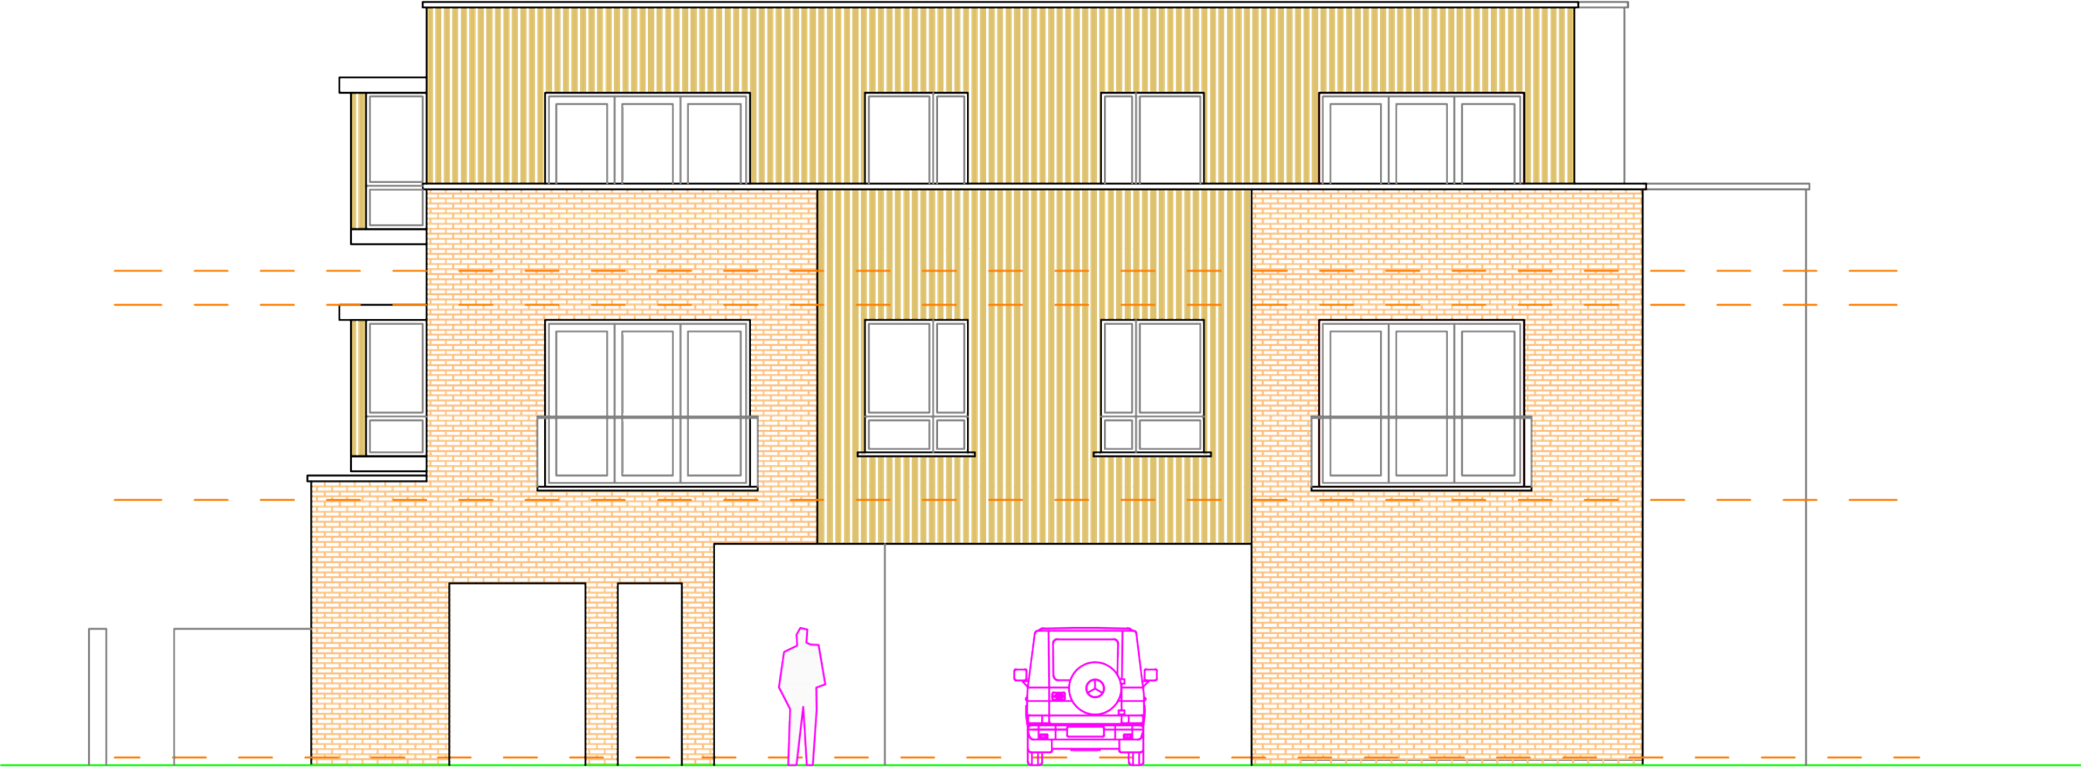

Proposed North East Elevation

Rev.	Date	Description	Name
 OUT THE BOX 3BONCHESTER CLOSE CAMDEN PARK ROAD CHISLEHURST KENT BR7 5HS TELEPHONE 07964 691620 Email : neal.penfold@hotmail.co.uk			
Project			
Former Car Sales Yard Tower Close, East Grinstead			
drawn NP		disk	
date SEP 2019		scale 1:100 • A3	
Title			
Proposed Elevations			
TC.01	PL07	G	

