




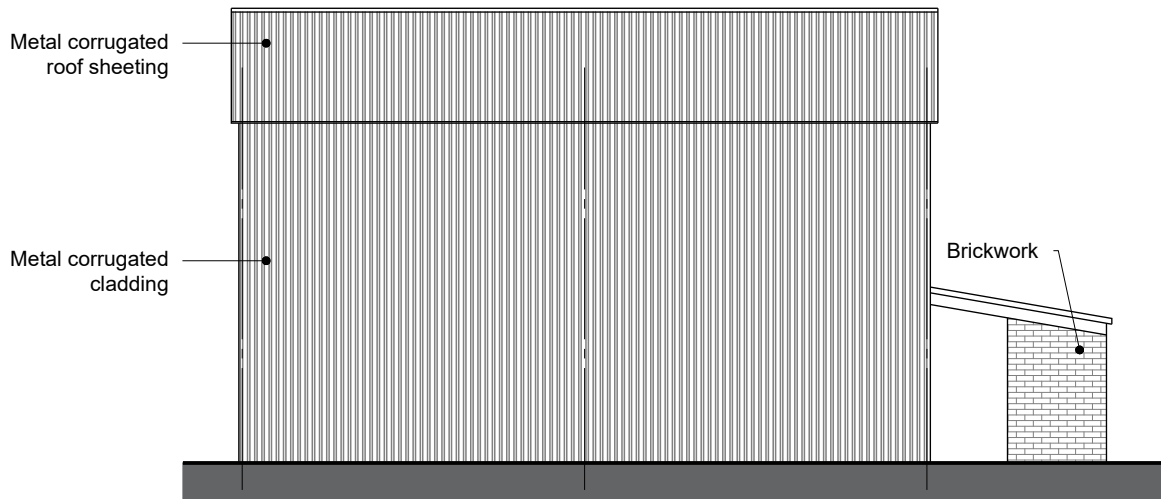


EXISTING SIDE ELEVATION (West)

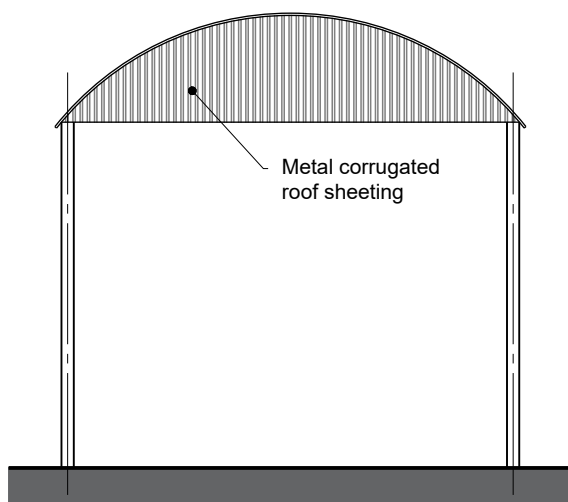


EXISTING REAR ELEVATION (South)

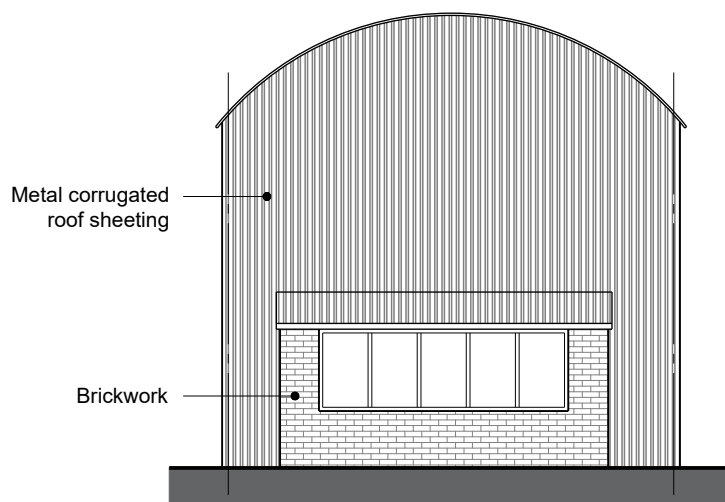

EXISTING FRONT ELEVATION (North)

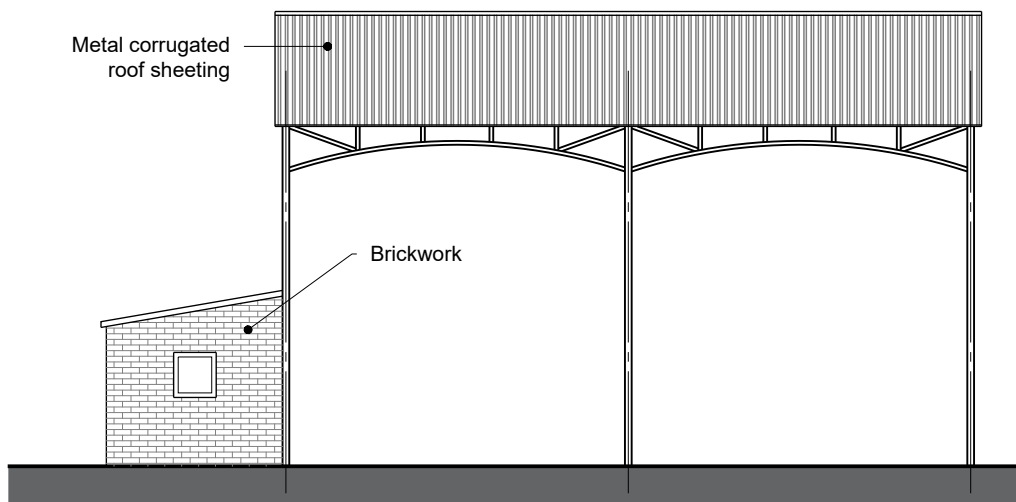

EXISTING SIDE ELEVATION (East)

 

mark alford design architecture

Heatherlands Bracken Lane Storrington West Sussex RH20 3HS
T: 01903 740033 E: office@markalforddesign.com

client: MR J HOULTON

project title: 5 OAKS BARN, HURSTPIERPOINT
PROPOSED BARN CONVERSION

drawing title: EXISTING ELEVATIONS

drawn by: MSA date: MAY '25 scale: 1:100 @ A4

issue status: FOR PART Q PLANING CONSENT

drawing number: **24549 / P102** revision:

This drawing may not be used or reproduced without written consent. Copyright reserved
No dimensions to be scaled from this drawing except for Planning purposes.