




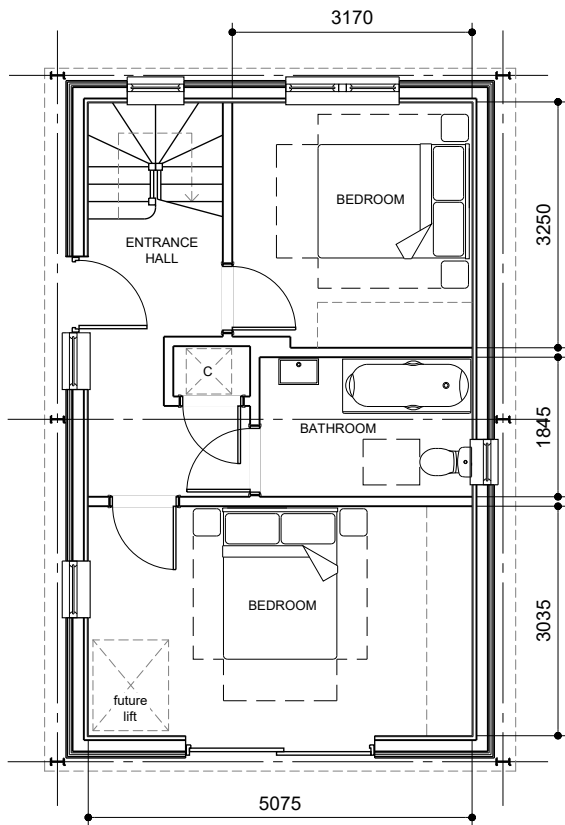


PROPOSED GROUND FLOOR PLAN

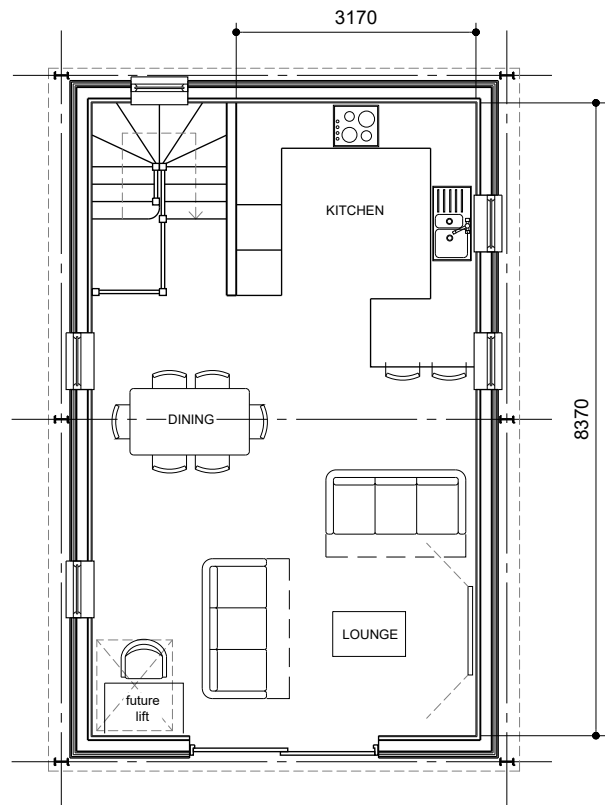

PROPOSED FIRST FLOOR PLAN

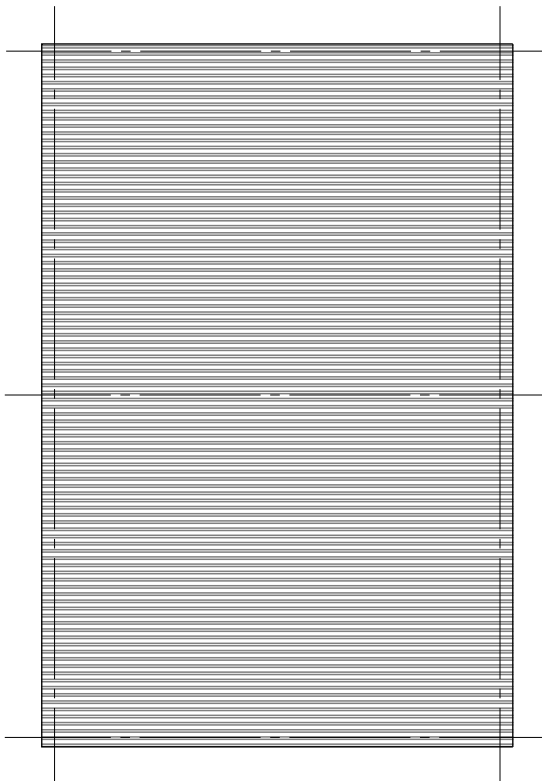


PROPOSED ROOF PLAN

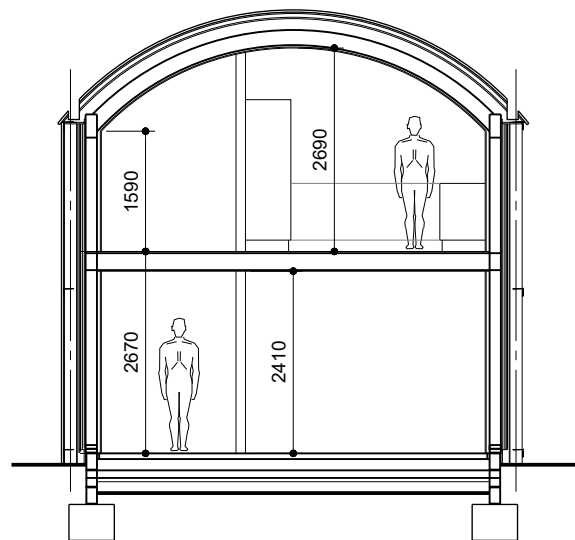

PROPOSED SECTION

PROPOSED GROSS INTERNAL AREA = 84m²

 

mark alford design architecture

Heatherlands Bracken Lane Storrington West Sussex RH20 3HS
T: 01903 740033 E: office@markalforddesign.com

client: MR J HOULTON
project title: 5 OAKS BARN, HURSTPIERPOINT
PROPOSED BARN CONVERSION
drawing title: PROPOSED PLANS AND SECTION

drawn by: MSA date: MAY '25 scale: 1:100 @ A4

issue status: FOR PART Q PLANNING CONSENT

drawing number: **24549 / P103**

revision:

This drawing may not be used or reproduced without written consent. Copyright reserved
No dimensions to be scaled from this drawing except for Planning purposes.