




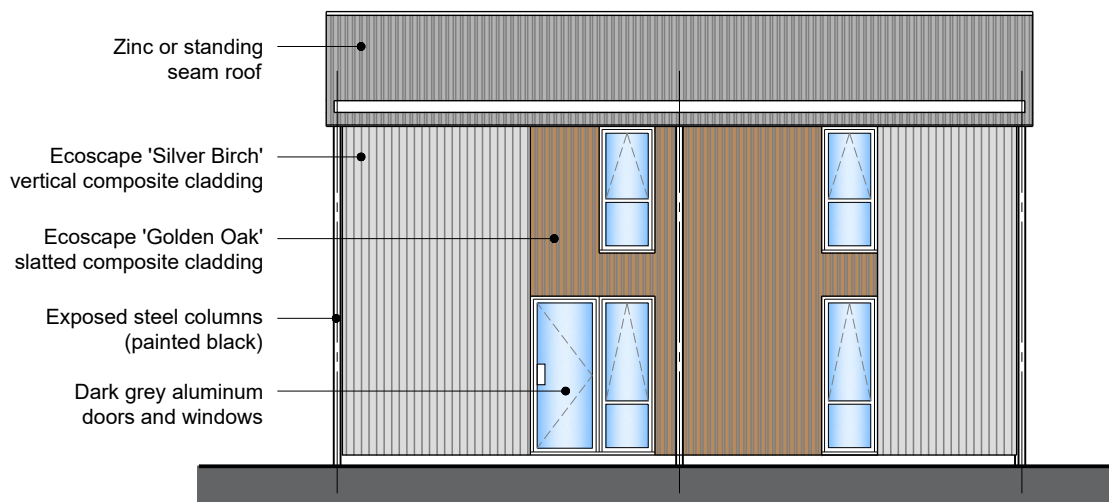


PROPOSED SIDE ELEVATION (West)

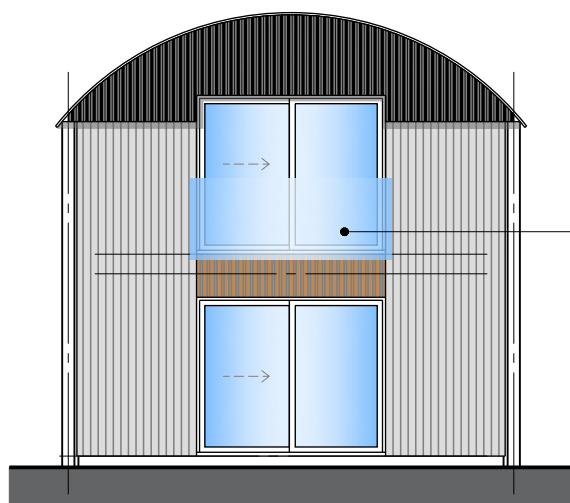

PROPOSED REAR ELEVATION (South)

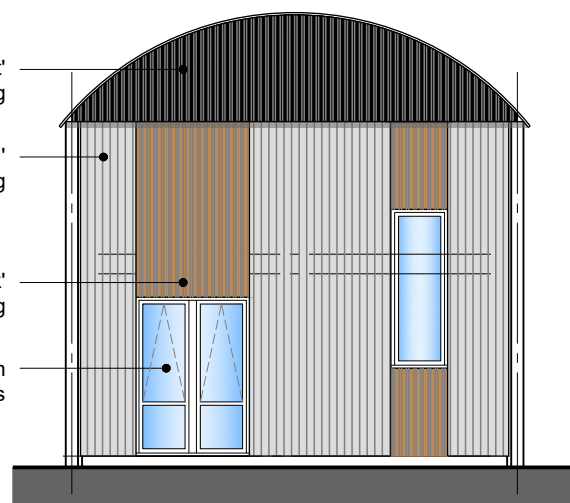

PROPOSED FRONT ELEVATION (North)

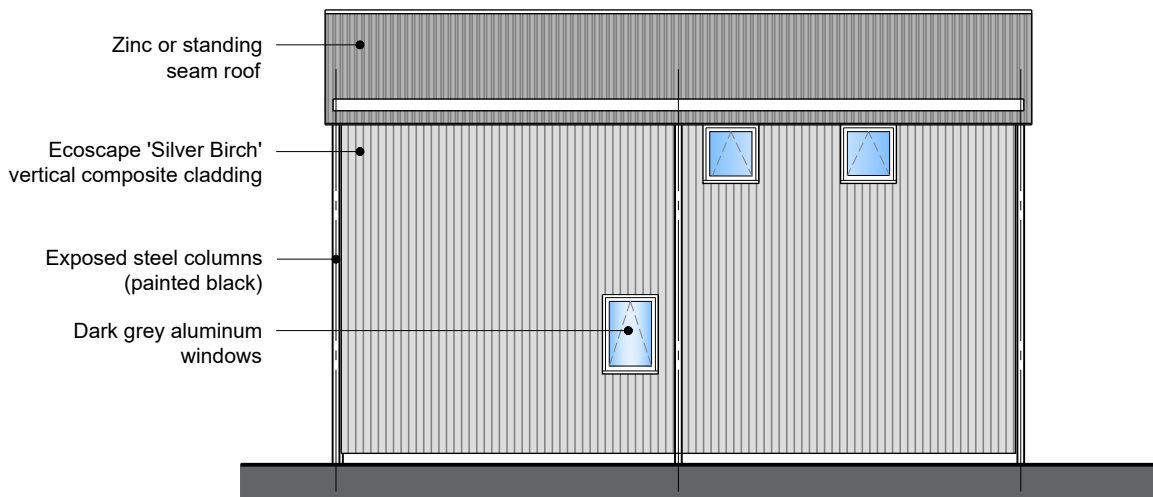

PROPOSED SIDE ELEVATION (East)

0m 1m 2.5m 5m
Scale 1:100



mark alford design architecture

Heatherlands Bracken Lane Storrington West Sussex RH20 3HS
T: 01903 740033 E: office@markalforddesign.com

client: MR J HOULTON
project title: 5 OAKS BARN, HURSTPIERPOINT
PROPOSED BARN CONVERSION
drawing title: PROPOSED ELEVATIONS

drawn by: MSA date: MAY '25 scale: 1:100 @ A4

issue status: FOR PART Q PLANING CONSENT

drawing number: **24549 / P104** revision:

This drawing may not be used or reproduced without written consent. Copyright reserved
No dimensions to be scaled from this drawing except for Planning purposes.