



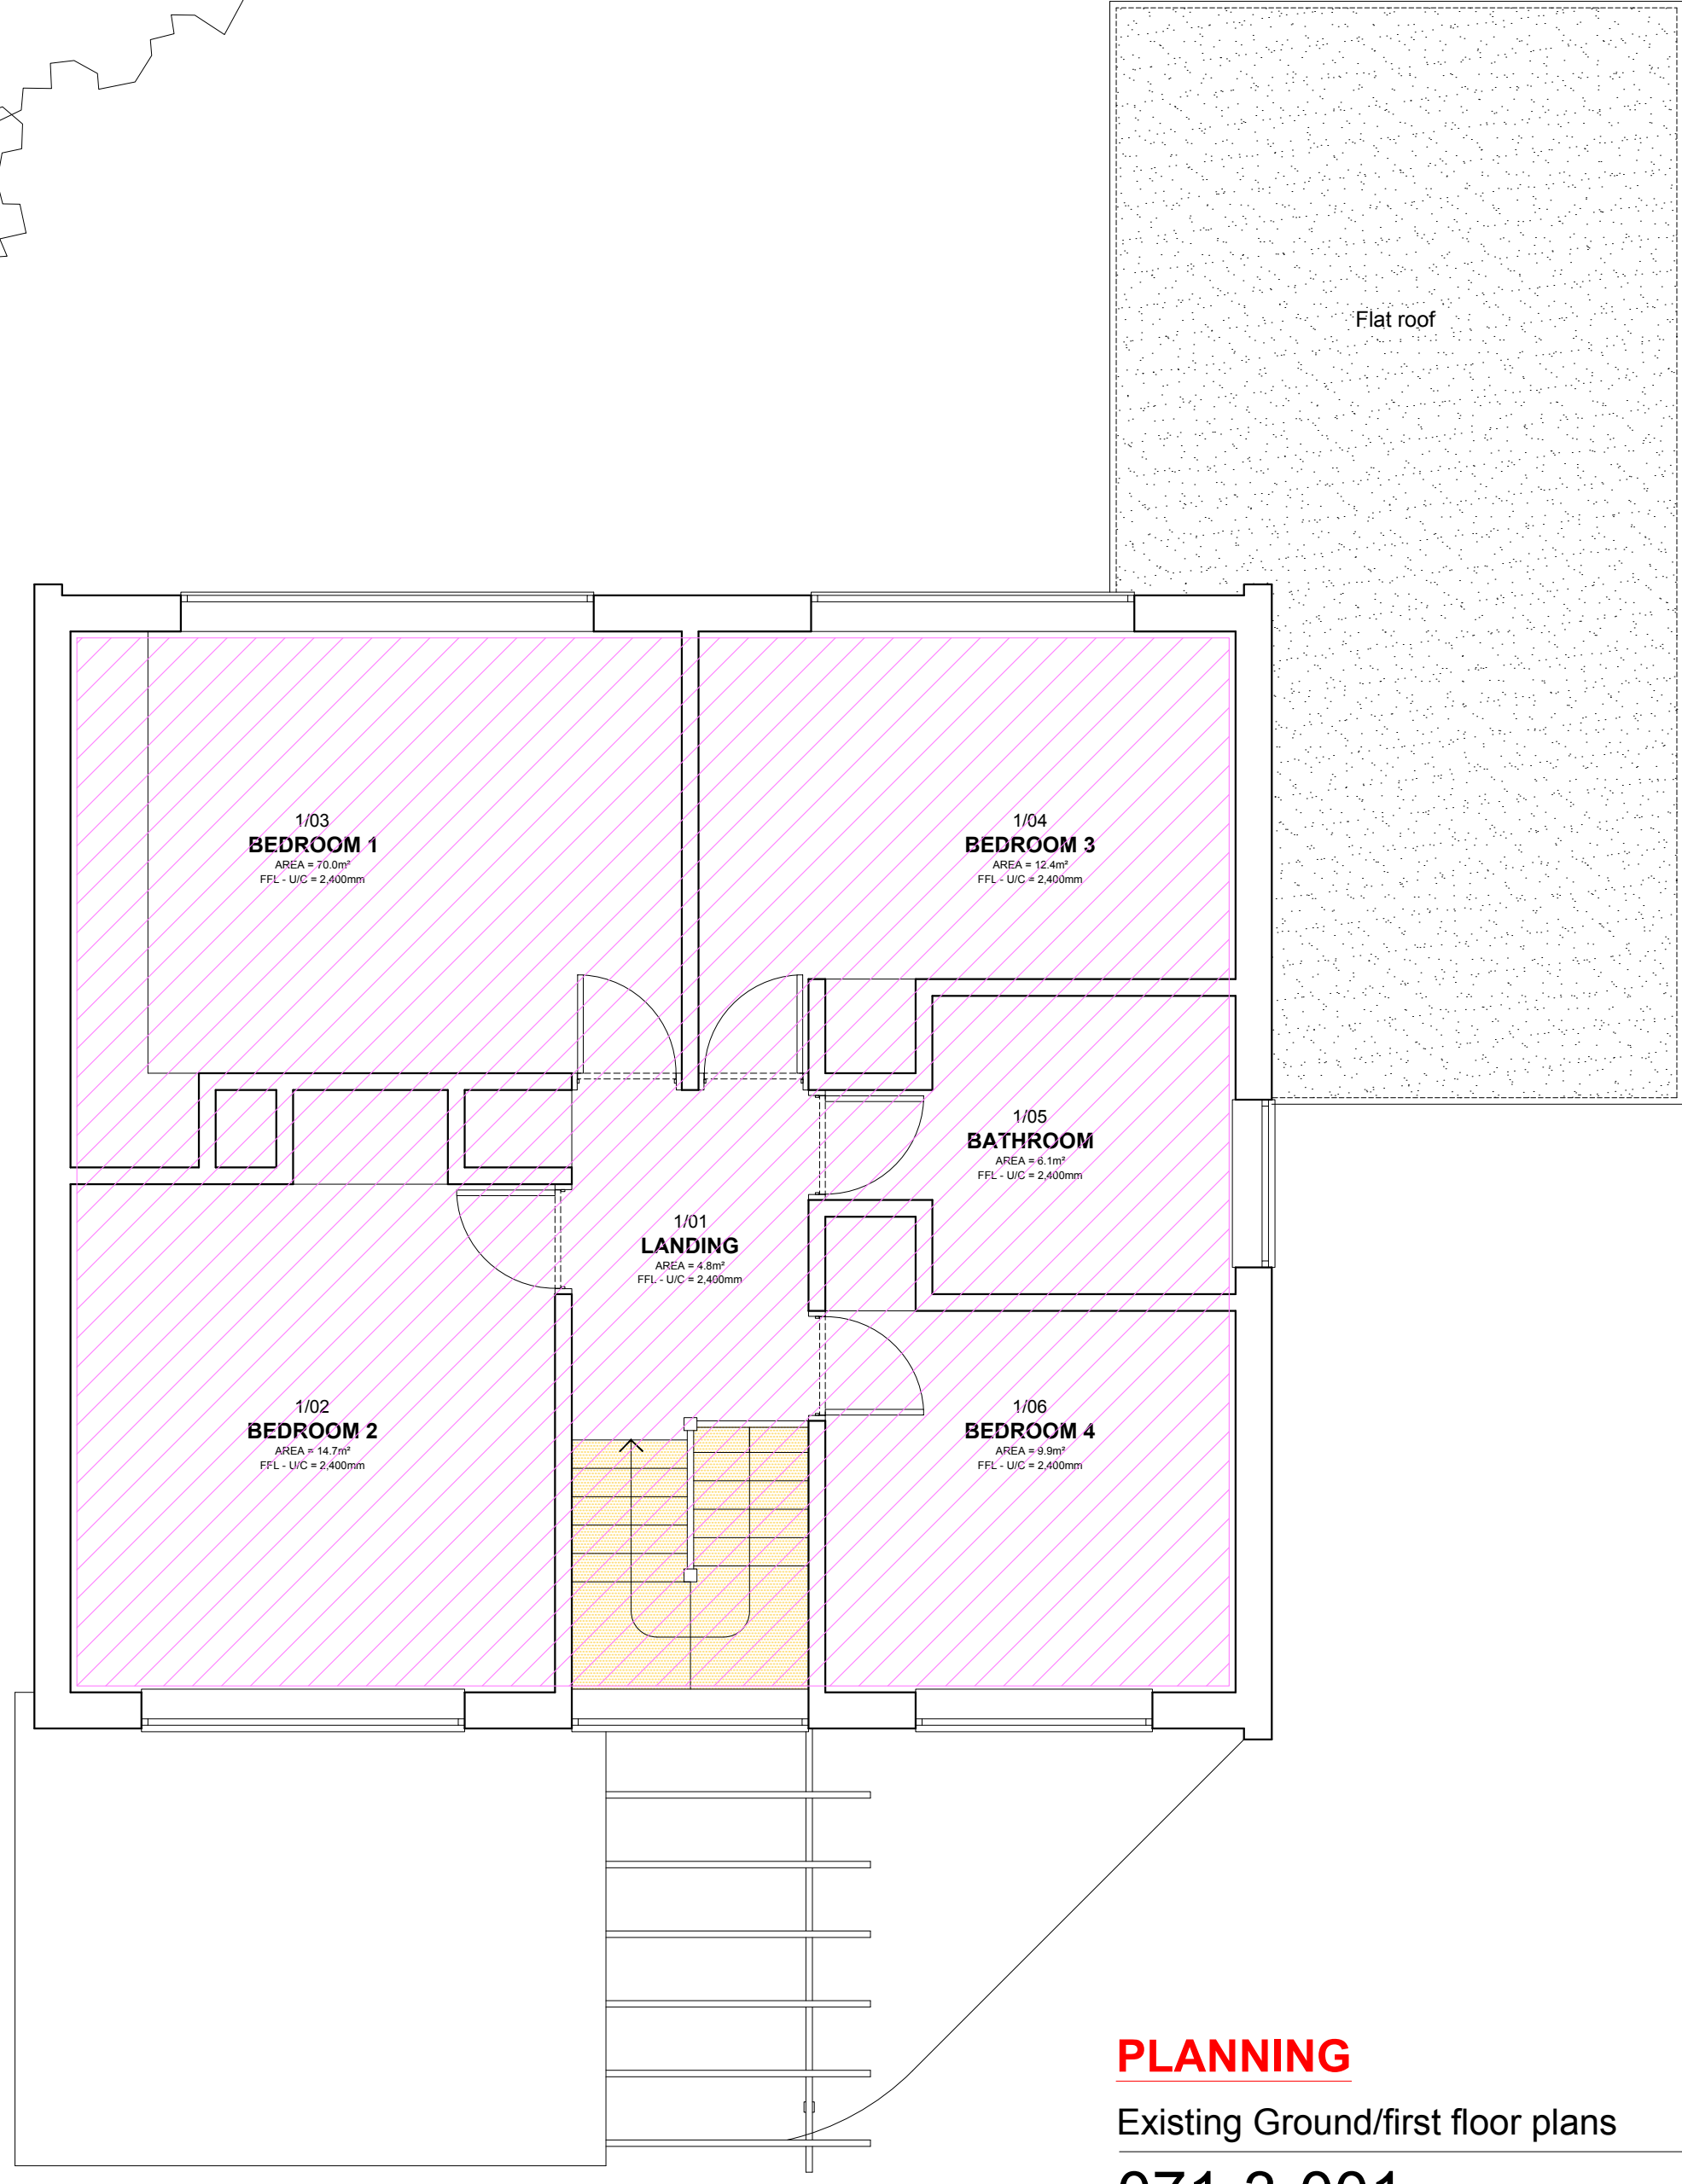

PLANNING
Existing Ground/first floor plans
071-3-001
Project: 6 Heatherbank, Haywards Heath, West Sussex. RH16 1HY
Scale: 1:50 at A1
Issue date: 22/10/2025 - Rev. /
Drawn by: JMP

NOTES:
All measurements and site conditions are to be checked prior to the preparation of drawings or commencement of works. This drawing belongs to James Patterson Architects Ltd. and is protected by the Copyright, Designs and Patents Act, 1998.
James Patterson Architects Ltd.
info@jp-architects.co.uk

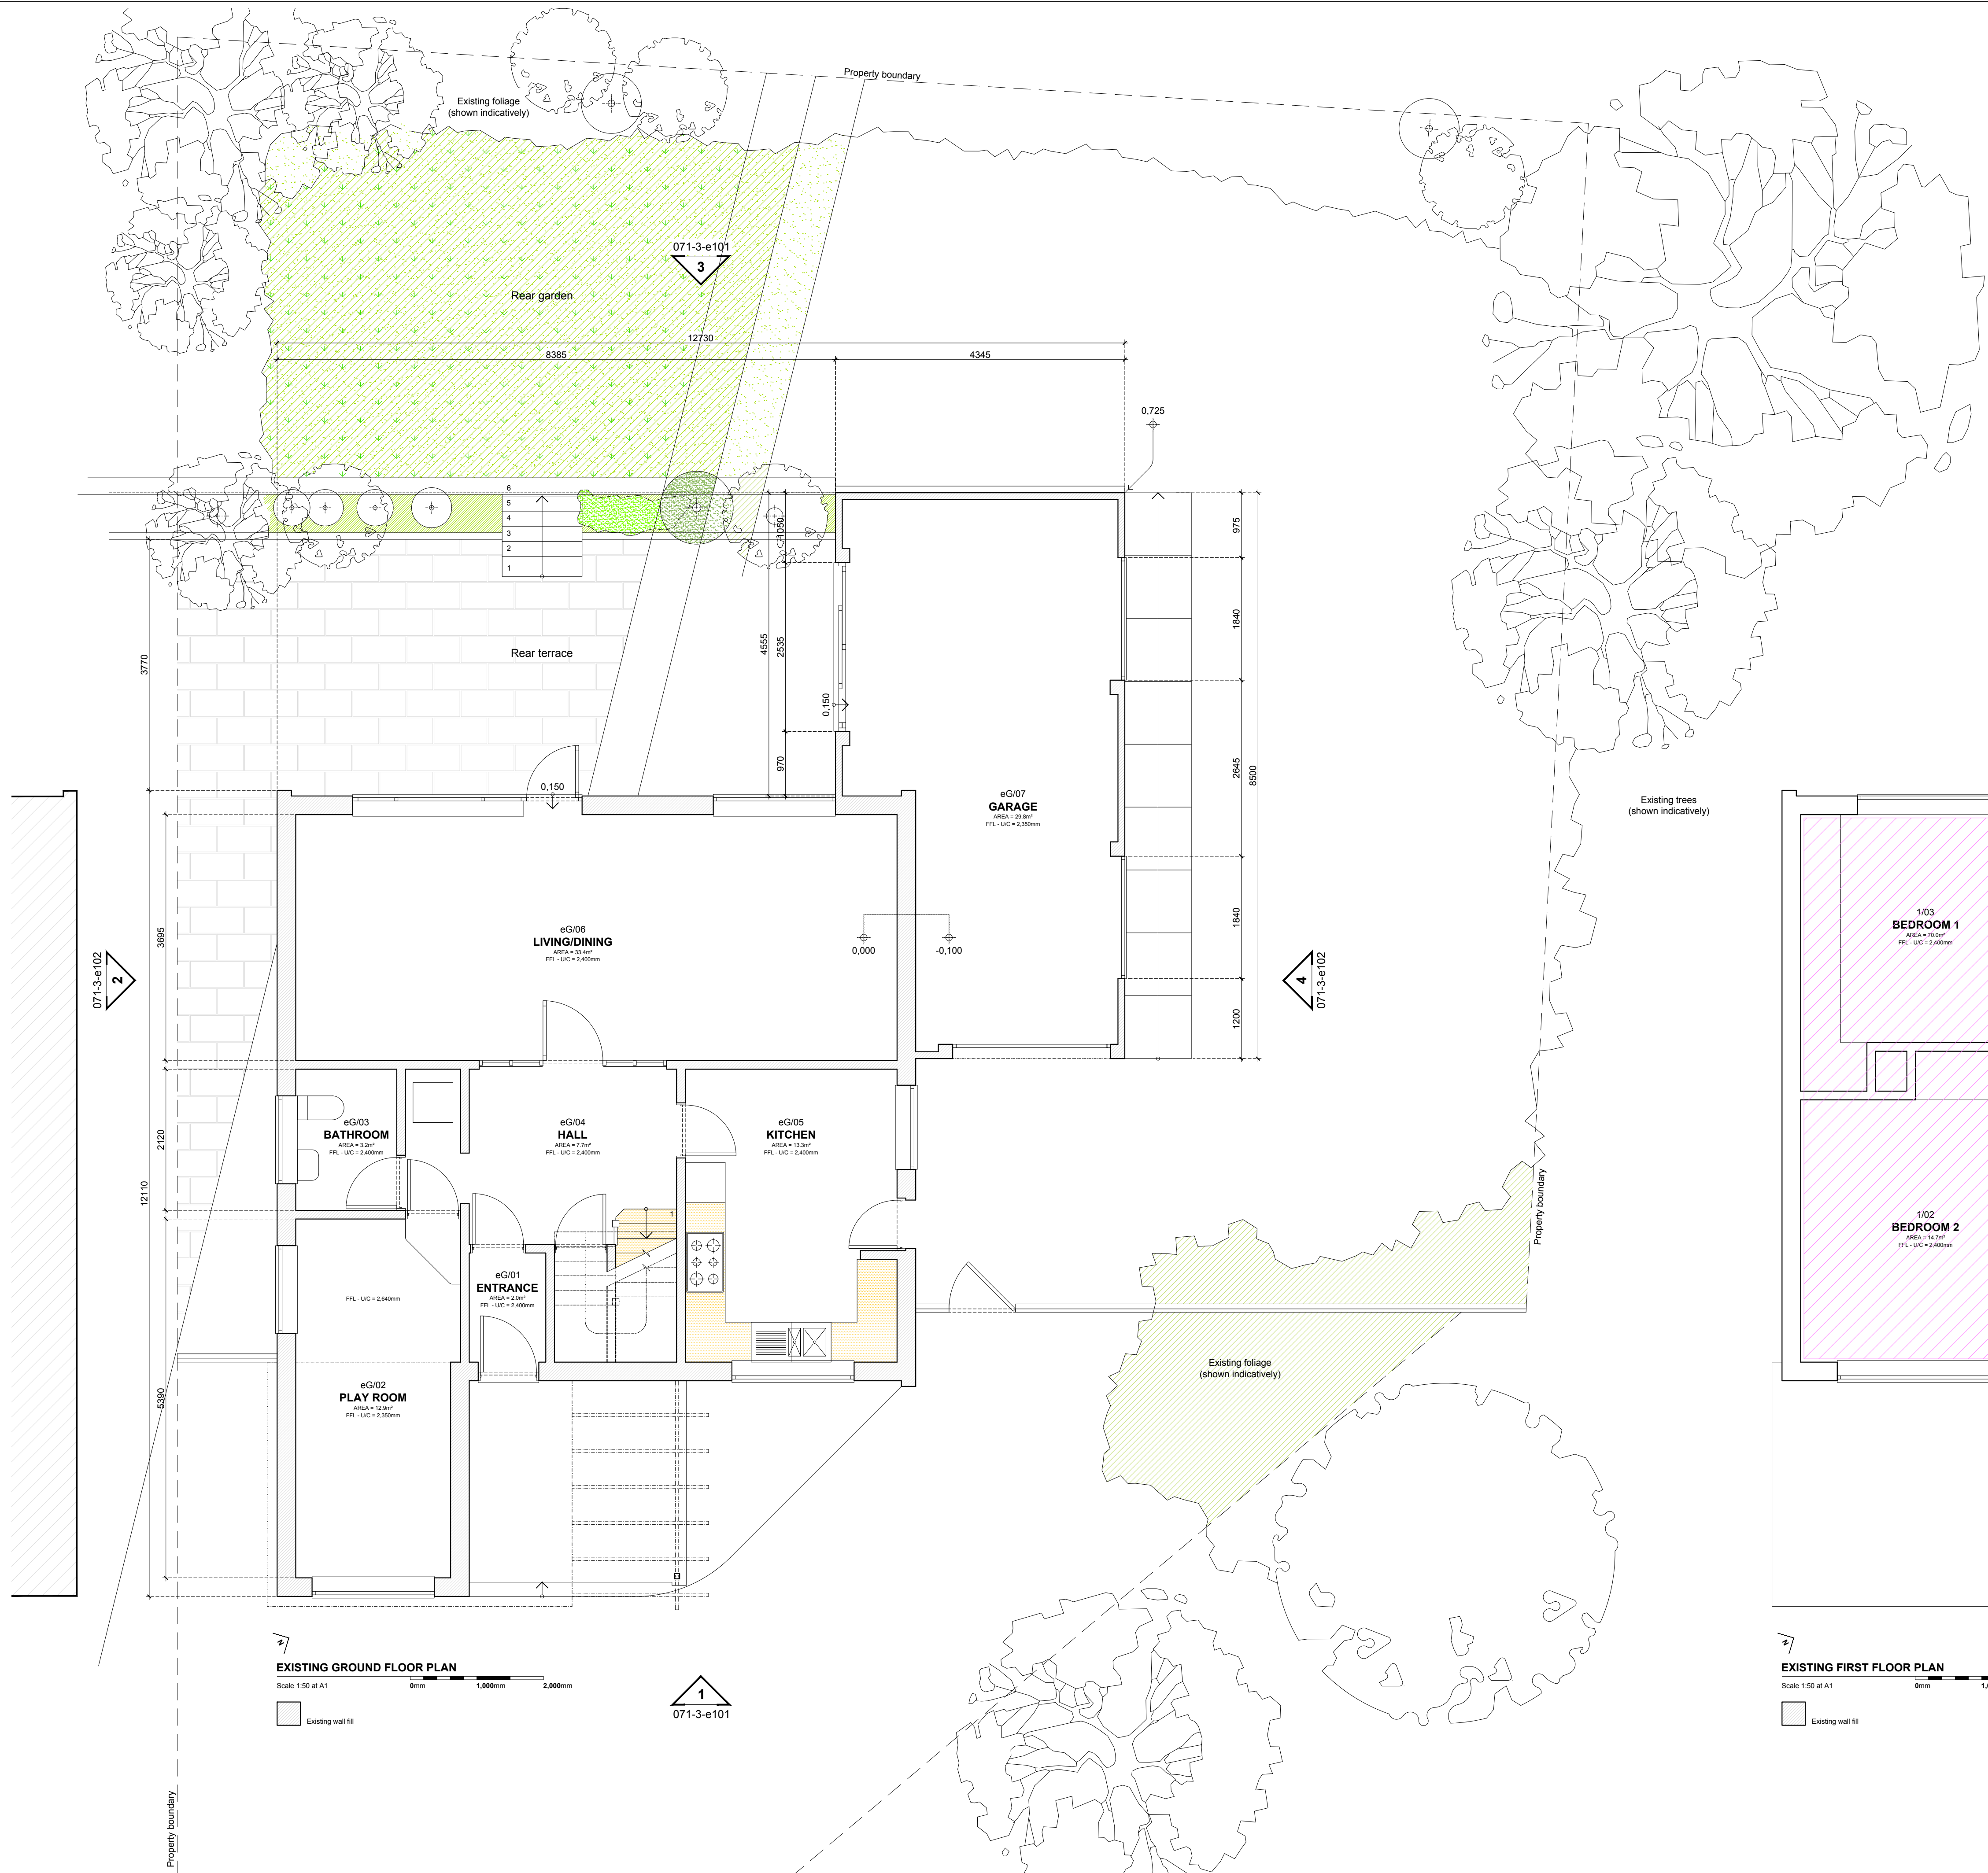