


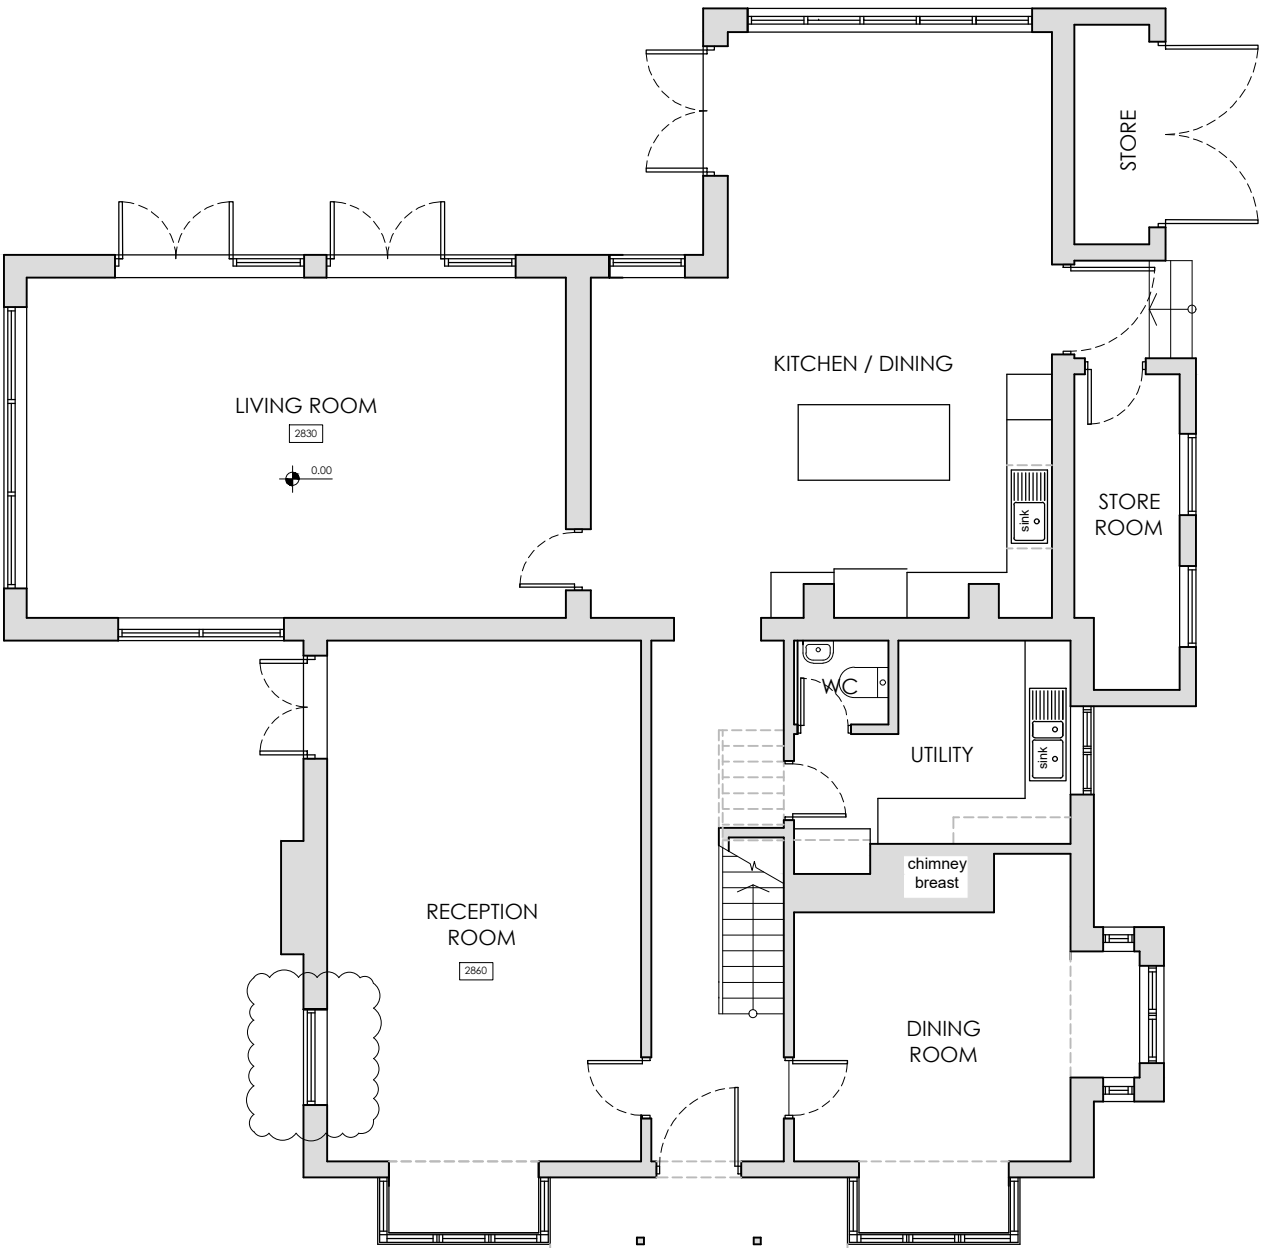

1 PROPOSED GROUND FLOOR PLAN
SCALE 1:100

Proposed photovoltaic panels. Roof mounted system, comprising of 8 x 580w panels, mounted to flat roof on 10° angled frames facing South-West



2 PROPOSED FIRST FLOOR PLAN
SCALE 1:100



EXISTING

REVISIONS
A Ground floor window added. 2025.10.27

STATUS PROPOSED
PROJECT OAK LODGE, VOWELS LANE
TITLE PROPOSED GROUND & FIRST FLOOR PLANS
SCALE 1:100 DATE 2025.10.01 DRAWING NUMBER 201 REV A*

VICTORIA MUSTARD ARCHITECT
135 Crawley Down Road, Felbridge, East Grinstead RH19 2PS
Mob 07779 245 093 vicki@victoriarmustardarchitects.com