




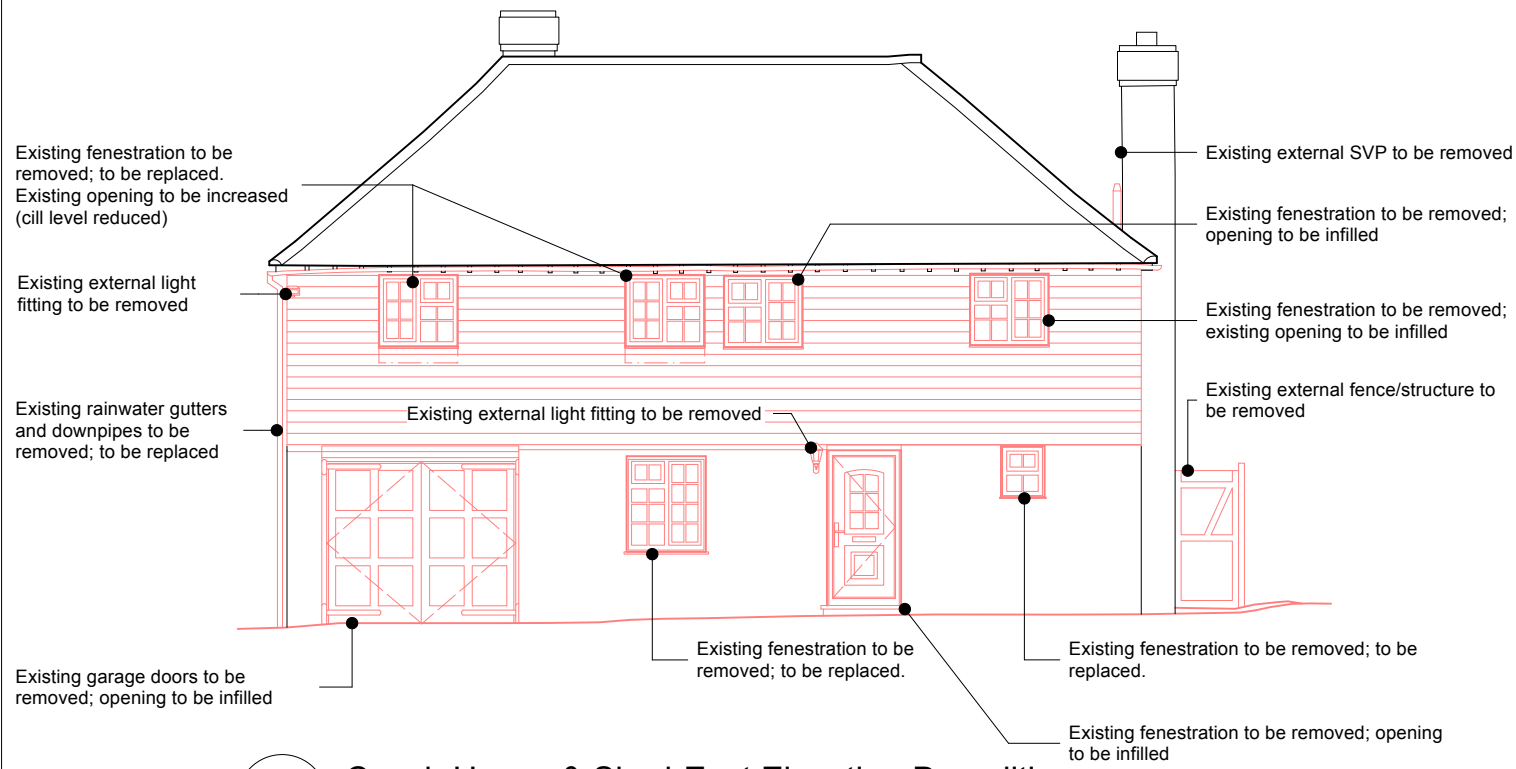


5 Coach House & Shed-East Elevation-Demolition
Scale: 1:100

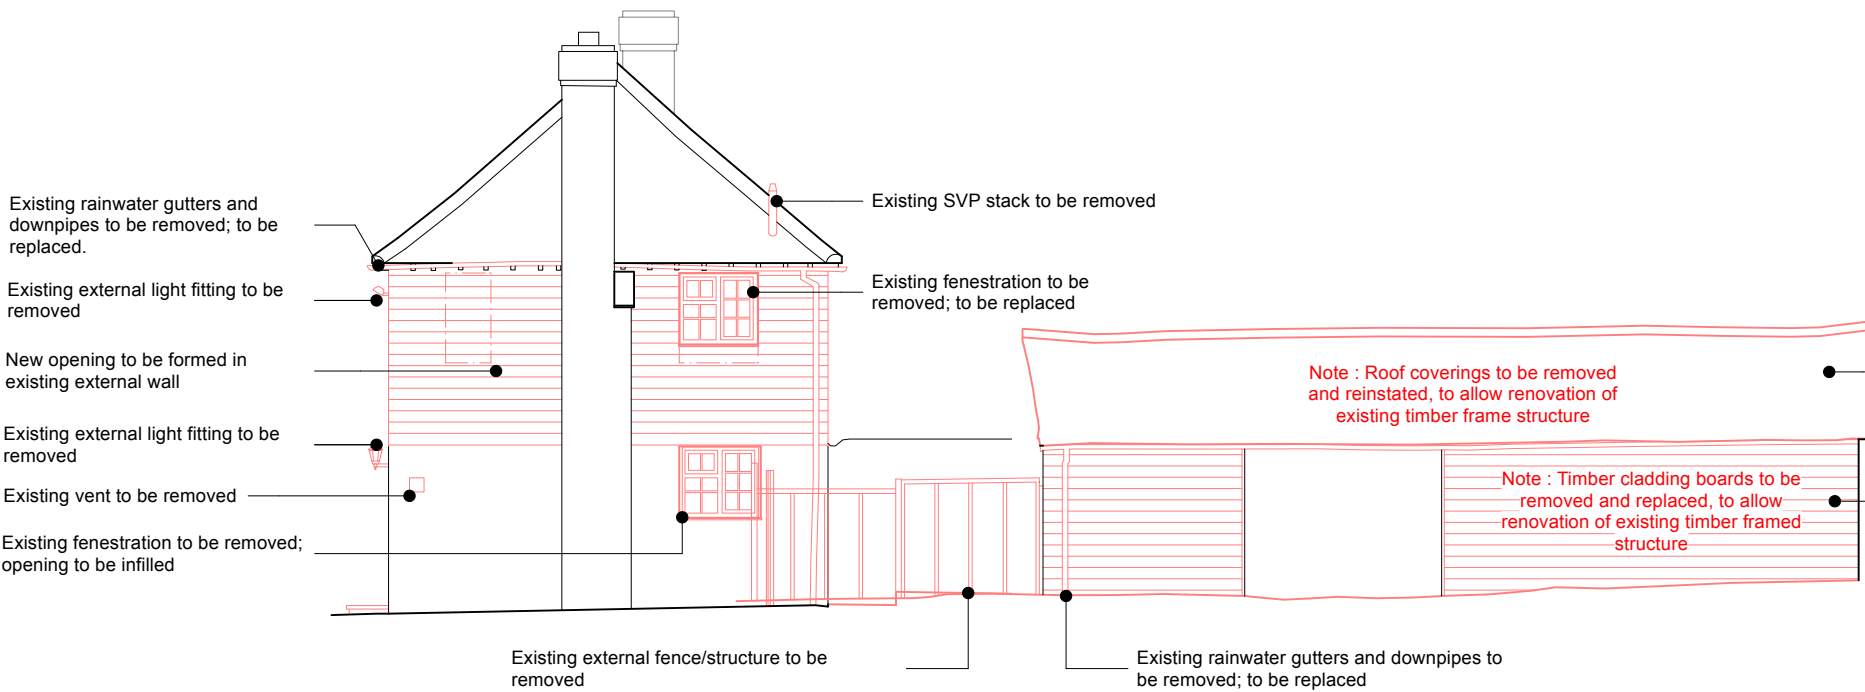


6 Coach House & Shed-North Elevation-Demolition
Scale: 1:100

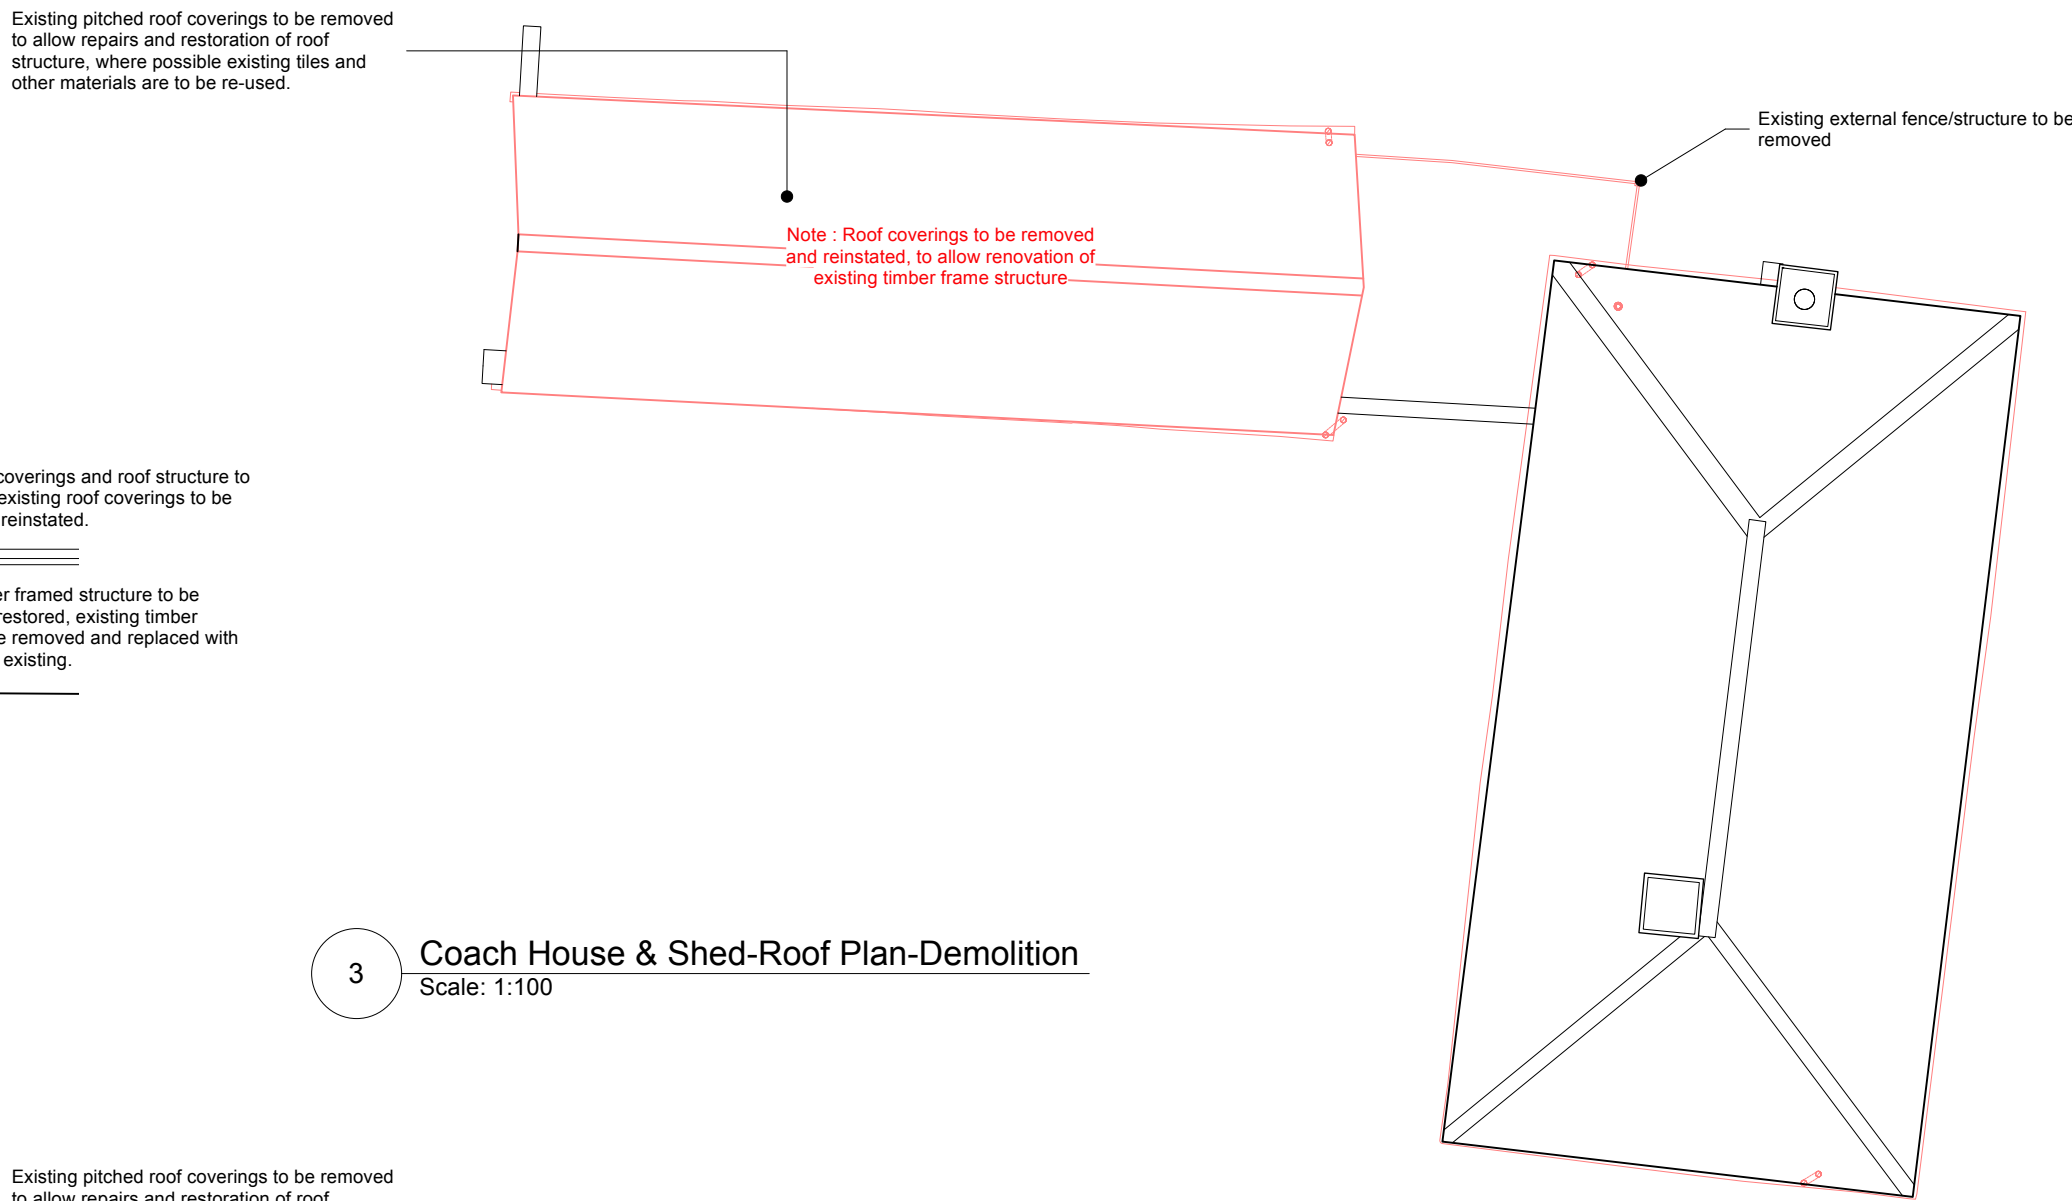


3 Coach House & Shed-Roof Plan-Demolition
Scale: 1:100

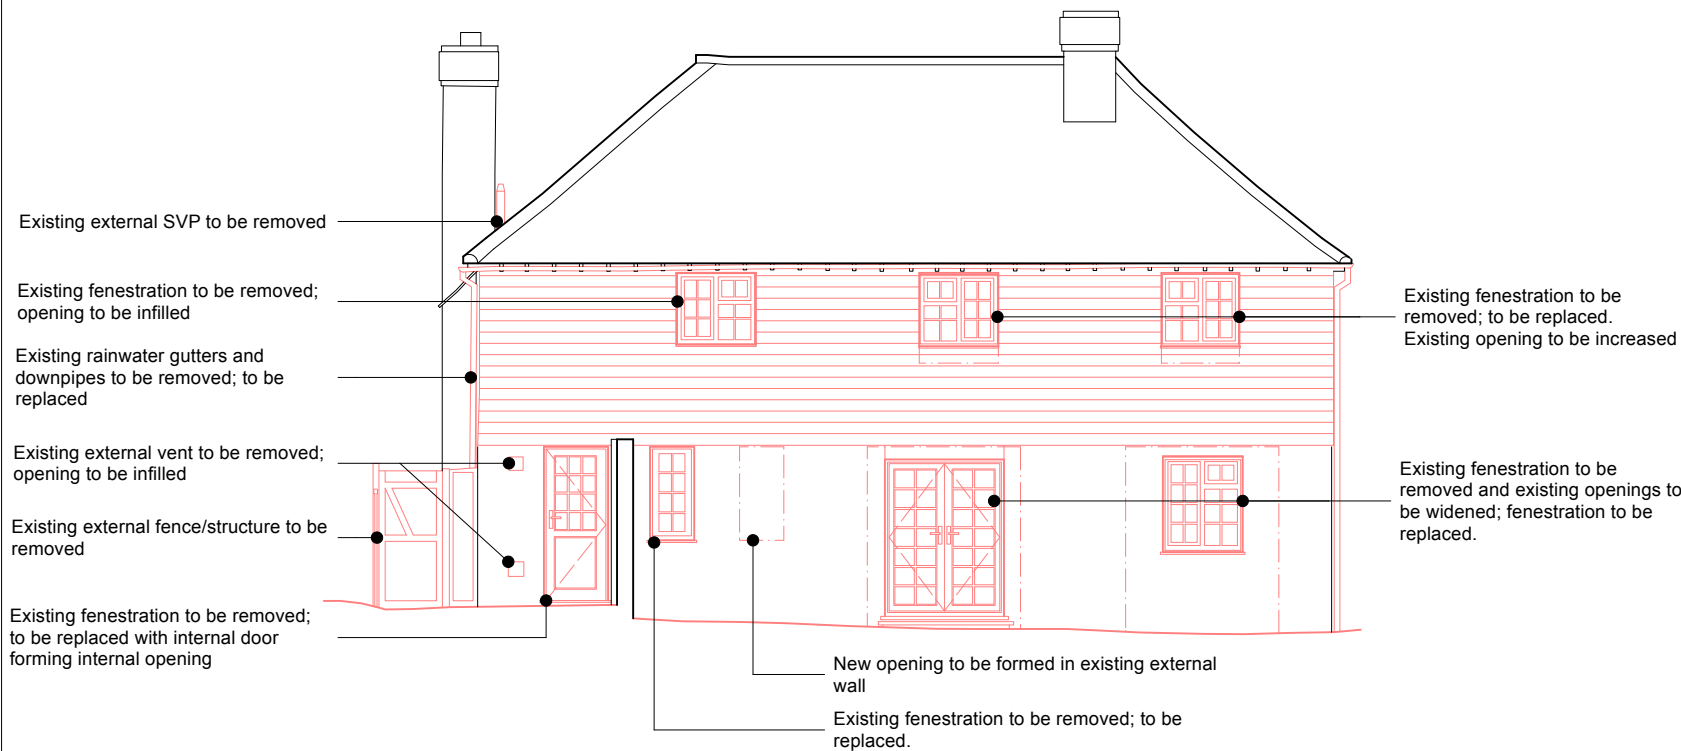


7 Coach House & Shed-West Elevation-Demolition
Scale: 1:100

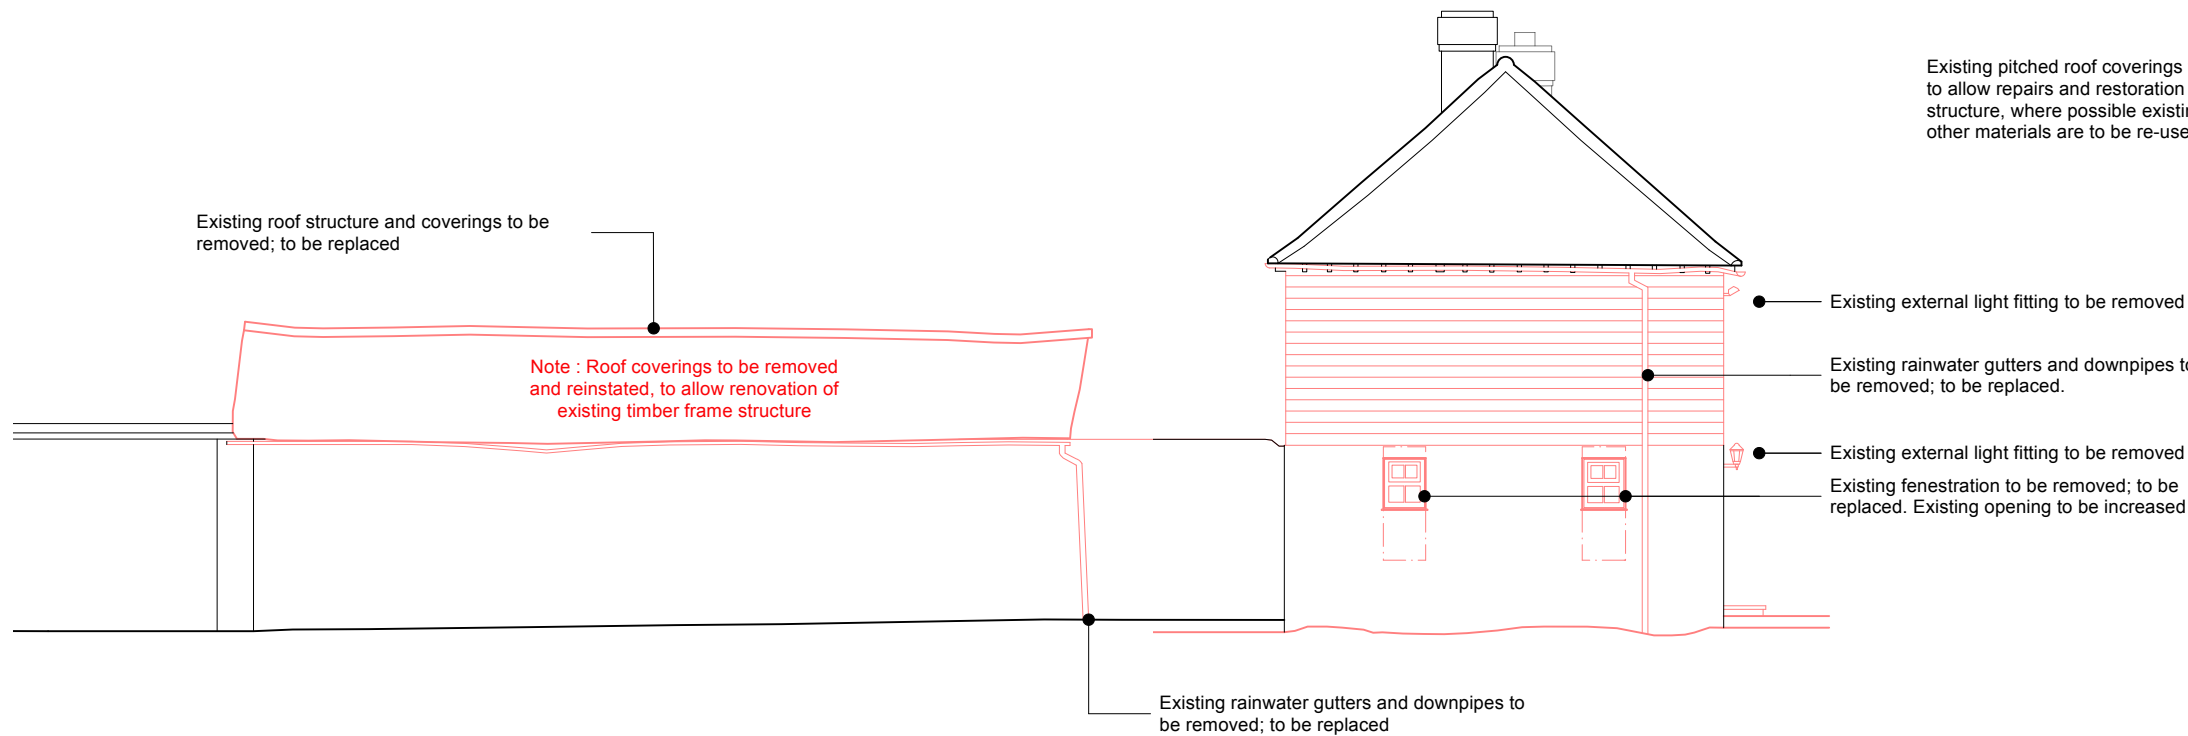

8 Coach House & Shed-South Elevation-Demolition
Scale: 1:100

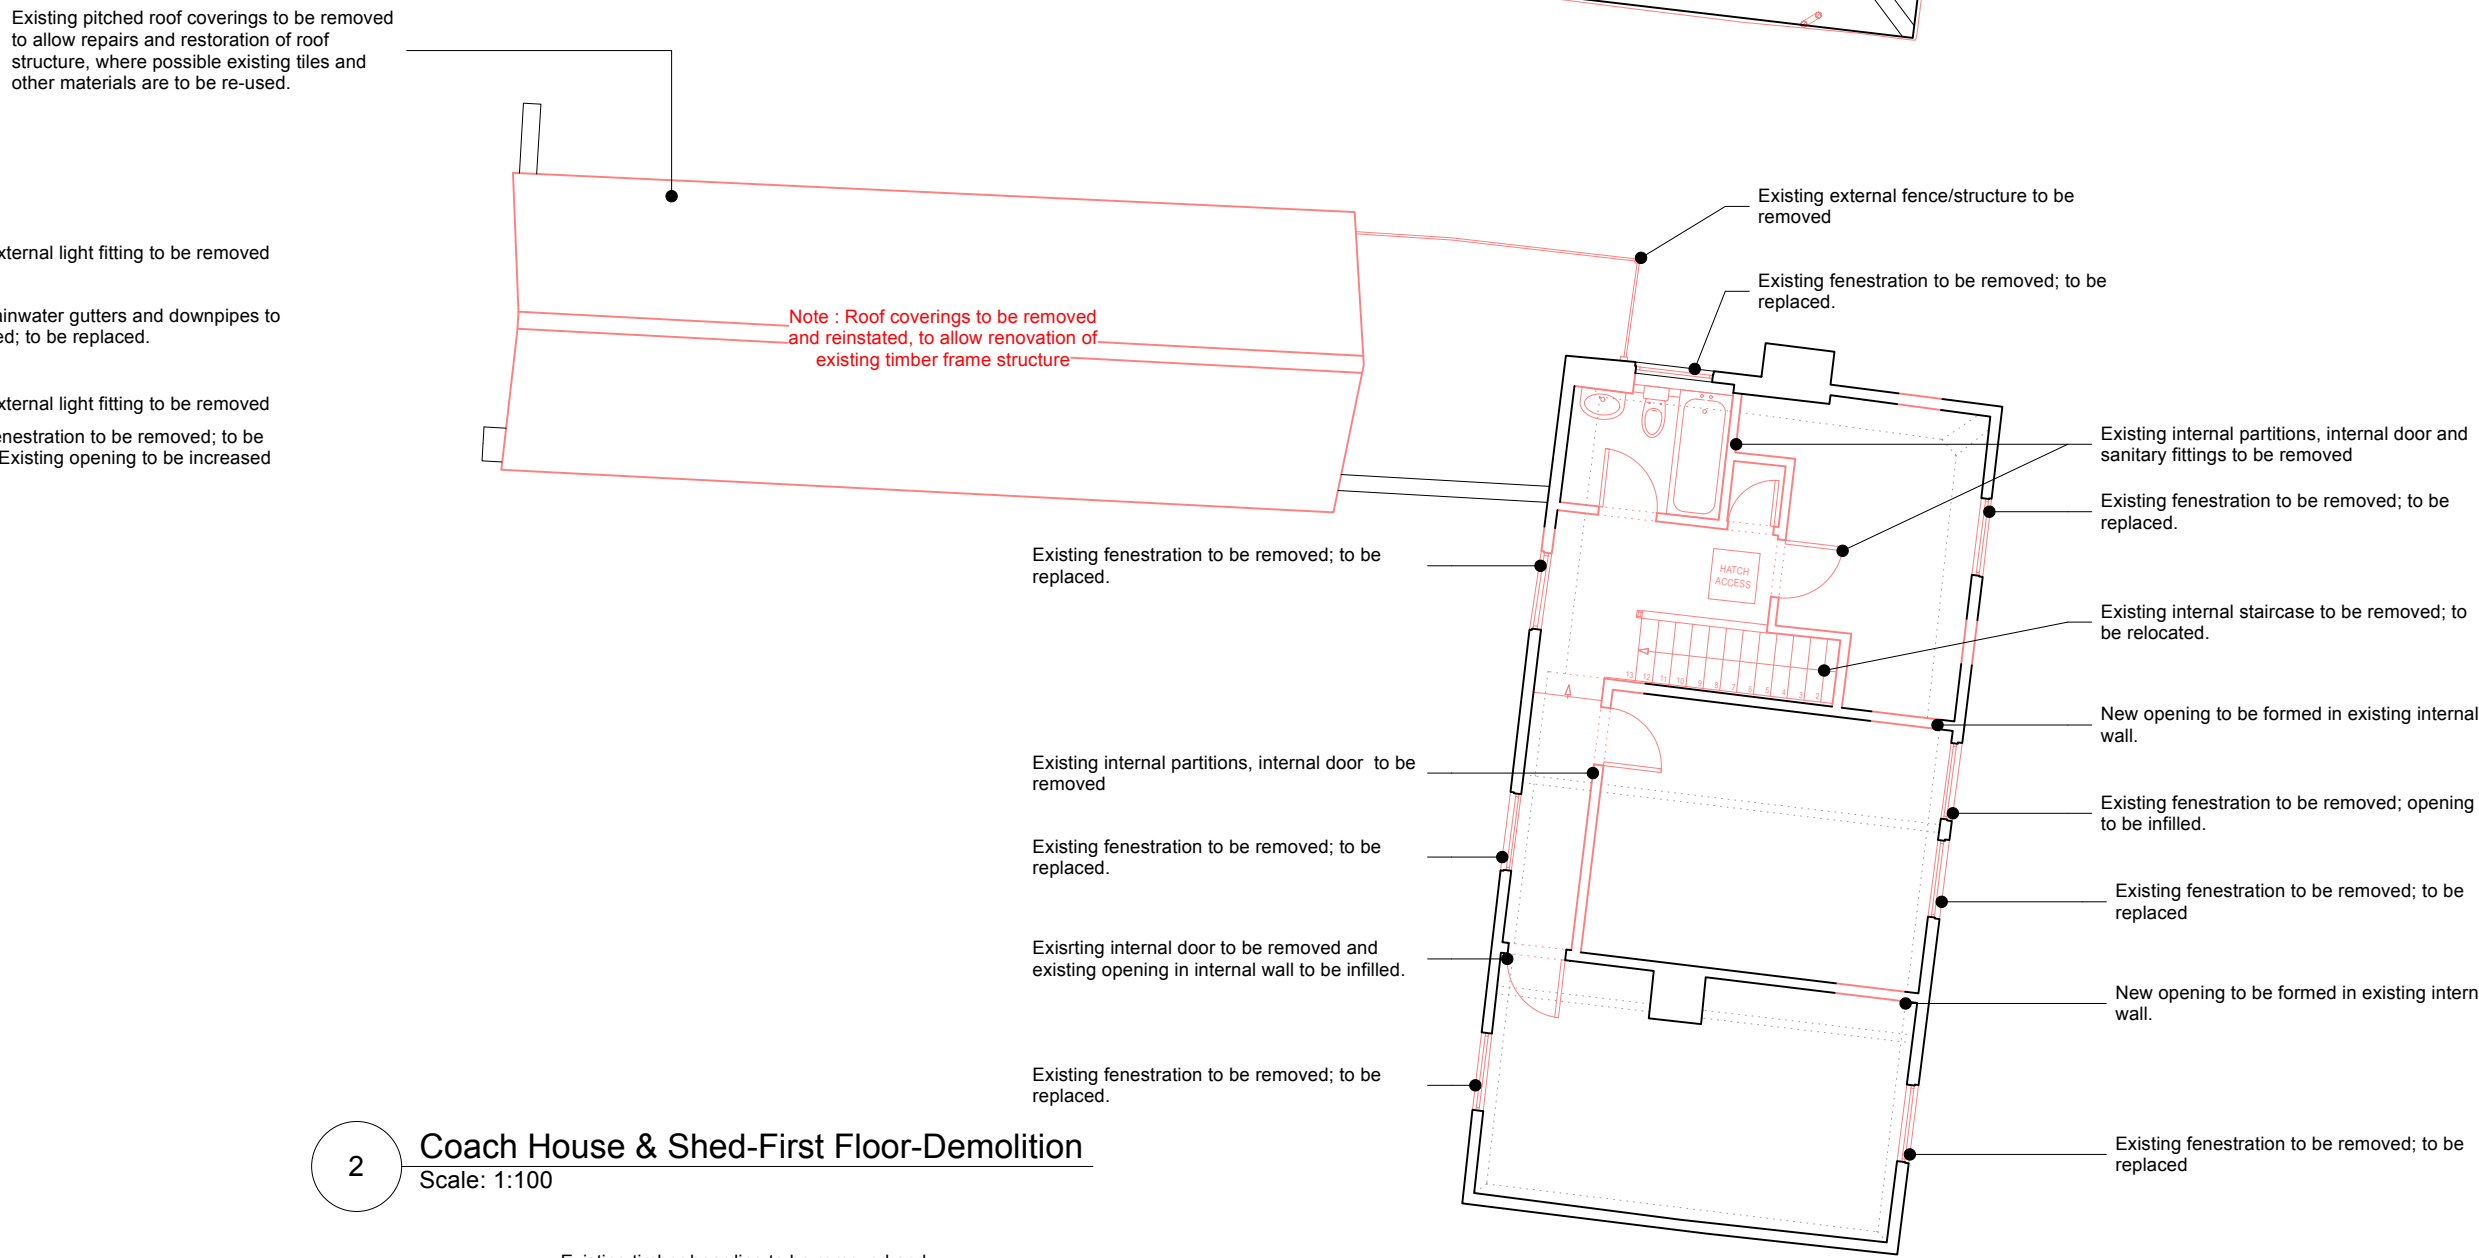


2 Coach House & Shed-First Floor-Demolition
Scale: 1:100

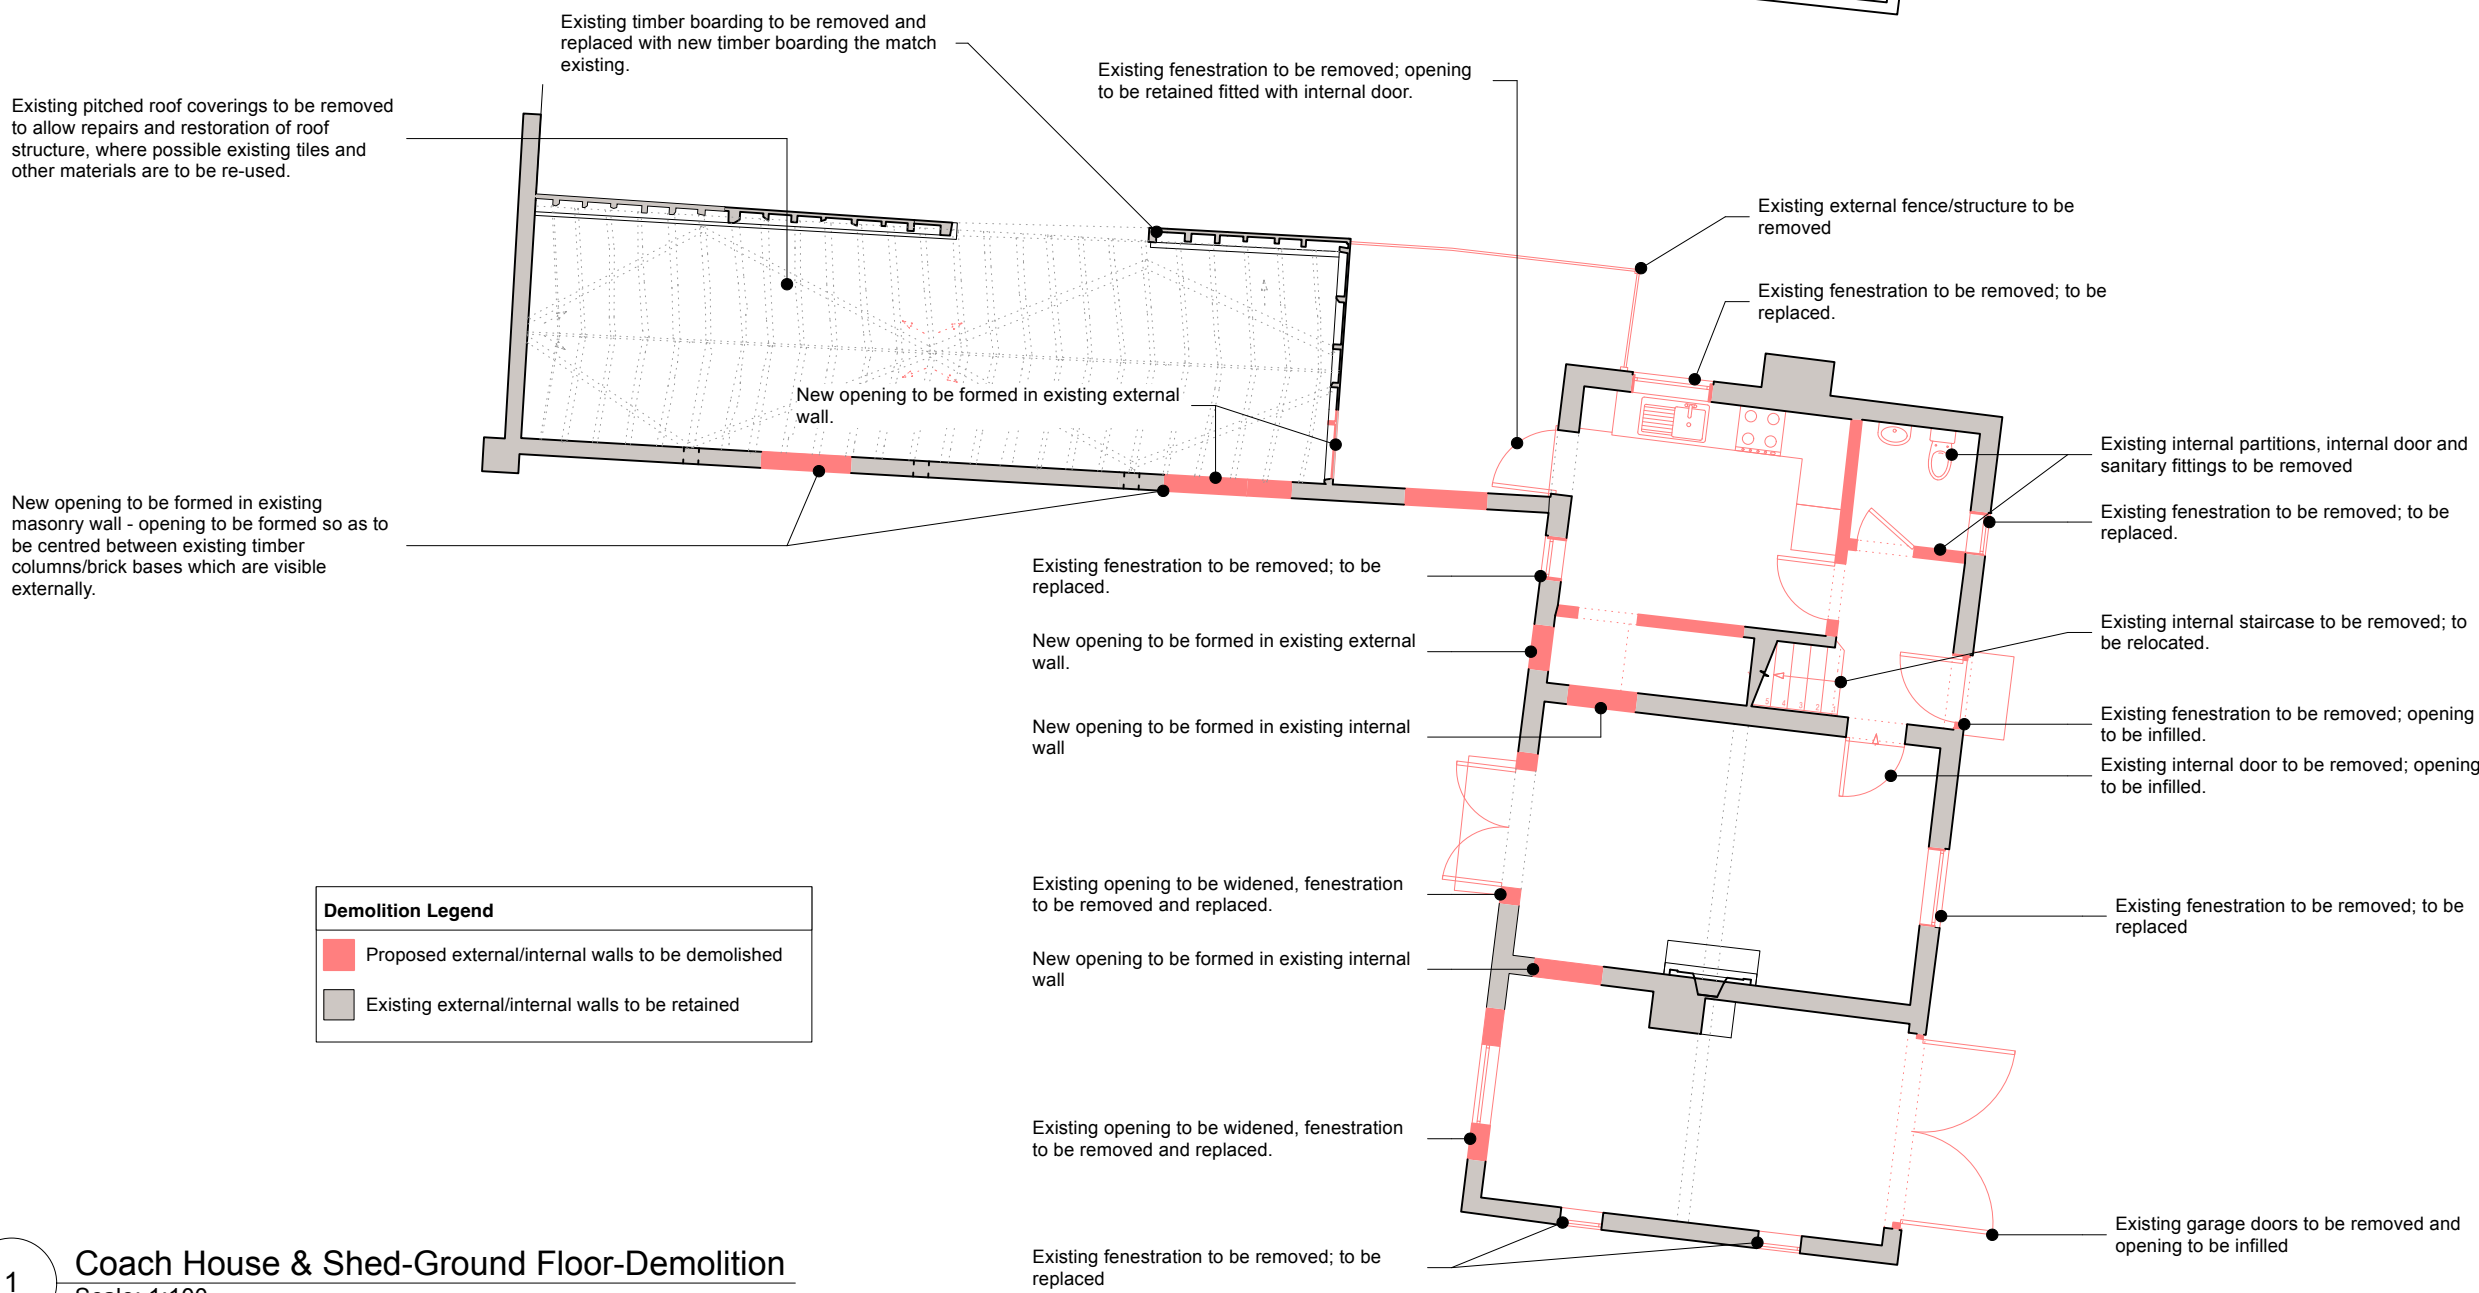

1 Coach House & Shed-Ground Floor-Demolition
Scale: 1:100

Demolition Legend	
	Proposed external/internal walls to be demolished
	Existing external/internal walls to be retained

 

Revision	Date	Issue Note
A	12/11/2025	Issued for Planning

Scale for Planning purposes only, do not scale for construction purposes. Use figured dimensions only. Figured dimensions are in millimetres. All levels are in metres. All dimensions and levels shall be verified on site before proceeding with works. Detailed site survey to be carried out to verify positions and level relationships with site features and ordnance survey. The Architect must be notified of any discrepancy. Where building components are described in the Schedule of works as Contractor Design - elements shown on this drawing pertaining to those components are to be read as 'Issued for Design Intent only'. George and James Architects Limited is not responsible for any errors caused by the transmission, translation, software or computer systems. George and James Architects Limited is not responsible for nor shall be liable for the consequences of any use made of the drawings or models other than that for which they were produced by George and James Architects Limited for the Client.

COPYRIGHT © 2022 GEORGE AND JAMES ARCHITECTS LIMITED

PLANNING

GEORGE & JAMES
ARCHITECTS

www.georgeandjames.co.uk

The Workshop
Ingram's Green Lane
Midhurst, GU29 0LJ
01730 887 287
architects@georgeandjames.co.uk

G&J PROJECT NO: 526

Nether Walstead
Coach House & Shed
Demolition Elevations & Floor Plans
526_PL-C-110 Rev.A

SCALE: 1:100 at A1

