


Burgess Hill Town Fc

Stadia AGP



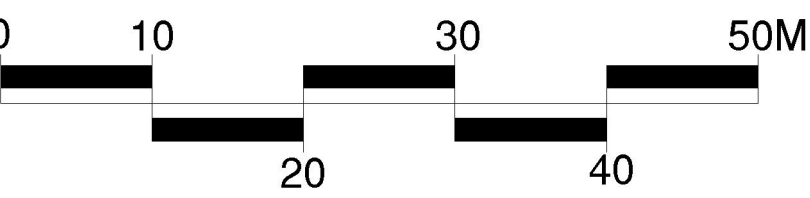

SSL
Surfacing Standards Limited
Sports Pitch Consultants

CONSULTANTS
Surfacing Standards LTD
Office: 2, Longbridge House,
Station Road, Lutterham, LE15 9AT
01509 400 012


1. DO NOT SCALE FROM DRAWING UNLESS FOR PLANNING PURPOSES ONLY. ALL
DIMENSIONS TO BE CHECKED ON SITE PRIOR TO COMMENCEMENT OF WORKS.
2. THIS DRAWING IS COPYRIGHT TO SURFACING STANDARDS LTD.
3. ALL PERSONNEL SHOULD BE AWARE OF THE HEALTH AND SAFETY PLAN WHICH IS
RETAINED IN THE SITE MANAGERS OFFICE.

- Artificial Turf Playing Area
- Footpaths & Hard Standing Areas
- 3.5m High Acoustic Fence Line
- 1.2m High Kee-Klamp Safety Fence
- 1.1m High AGP Fence Line

Pathway with slab detail to rise to new AGP and surrounds level

Existing pathway and access to court along with maintenance access

Slab on edge and fence detail to allow raised viewing platform

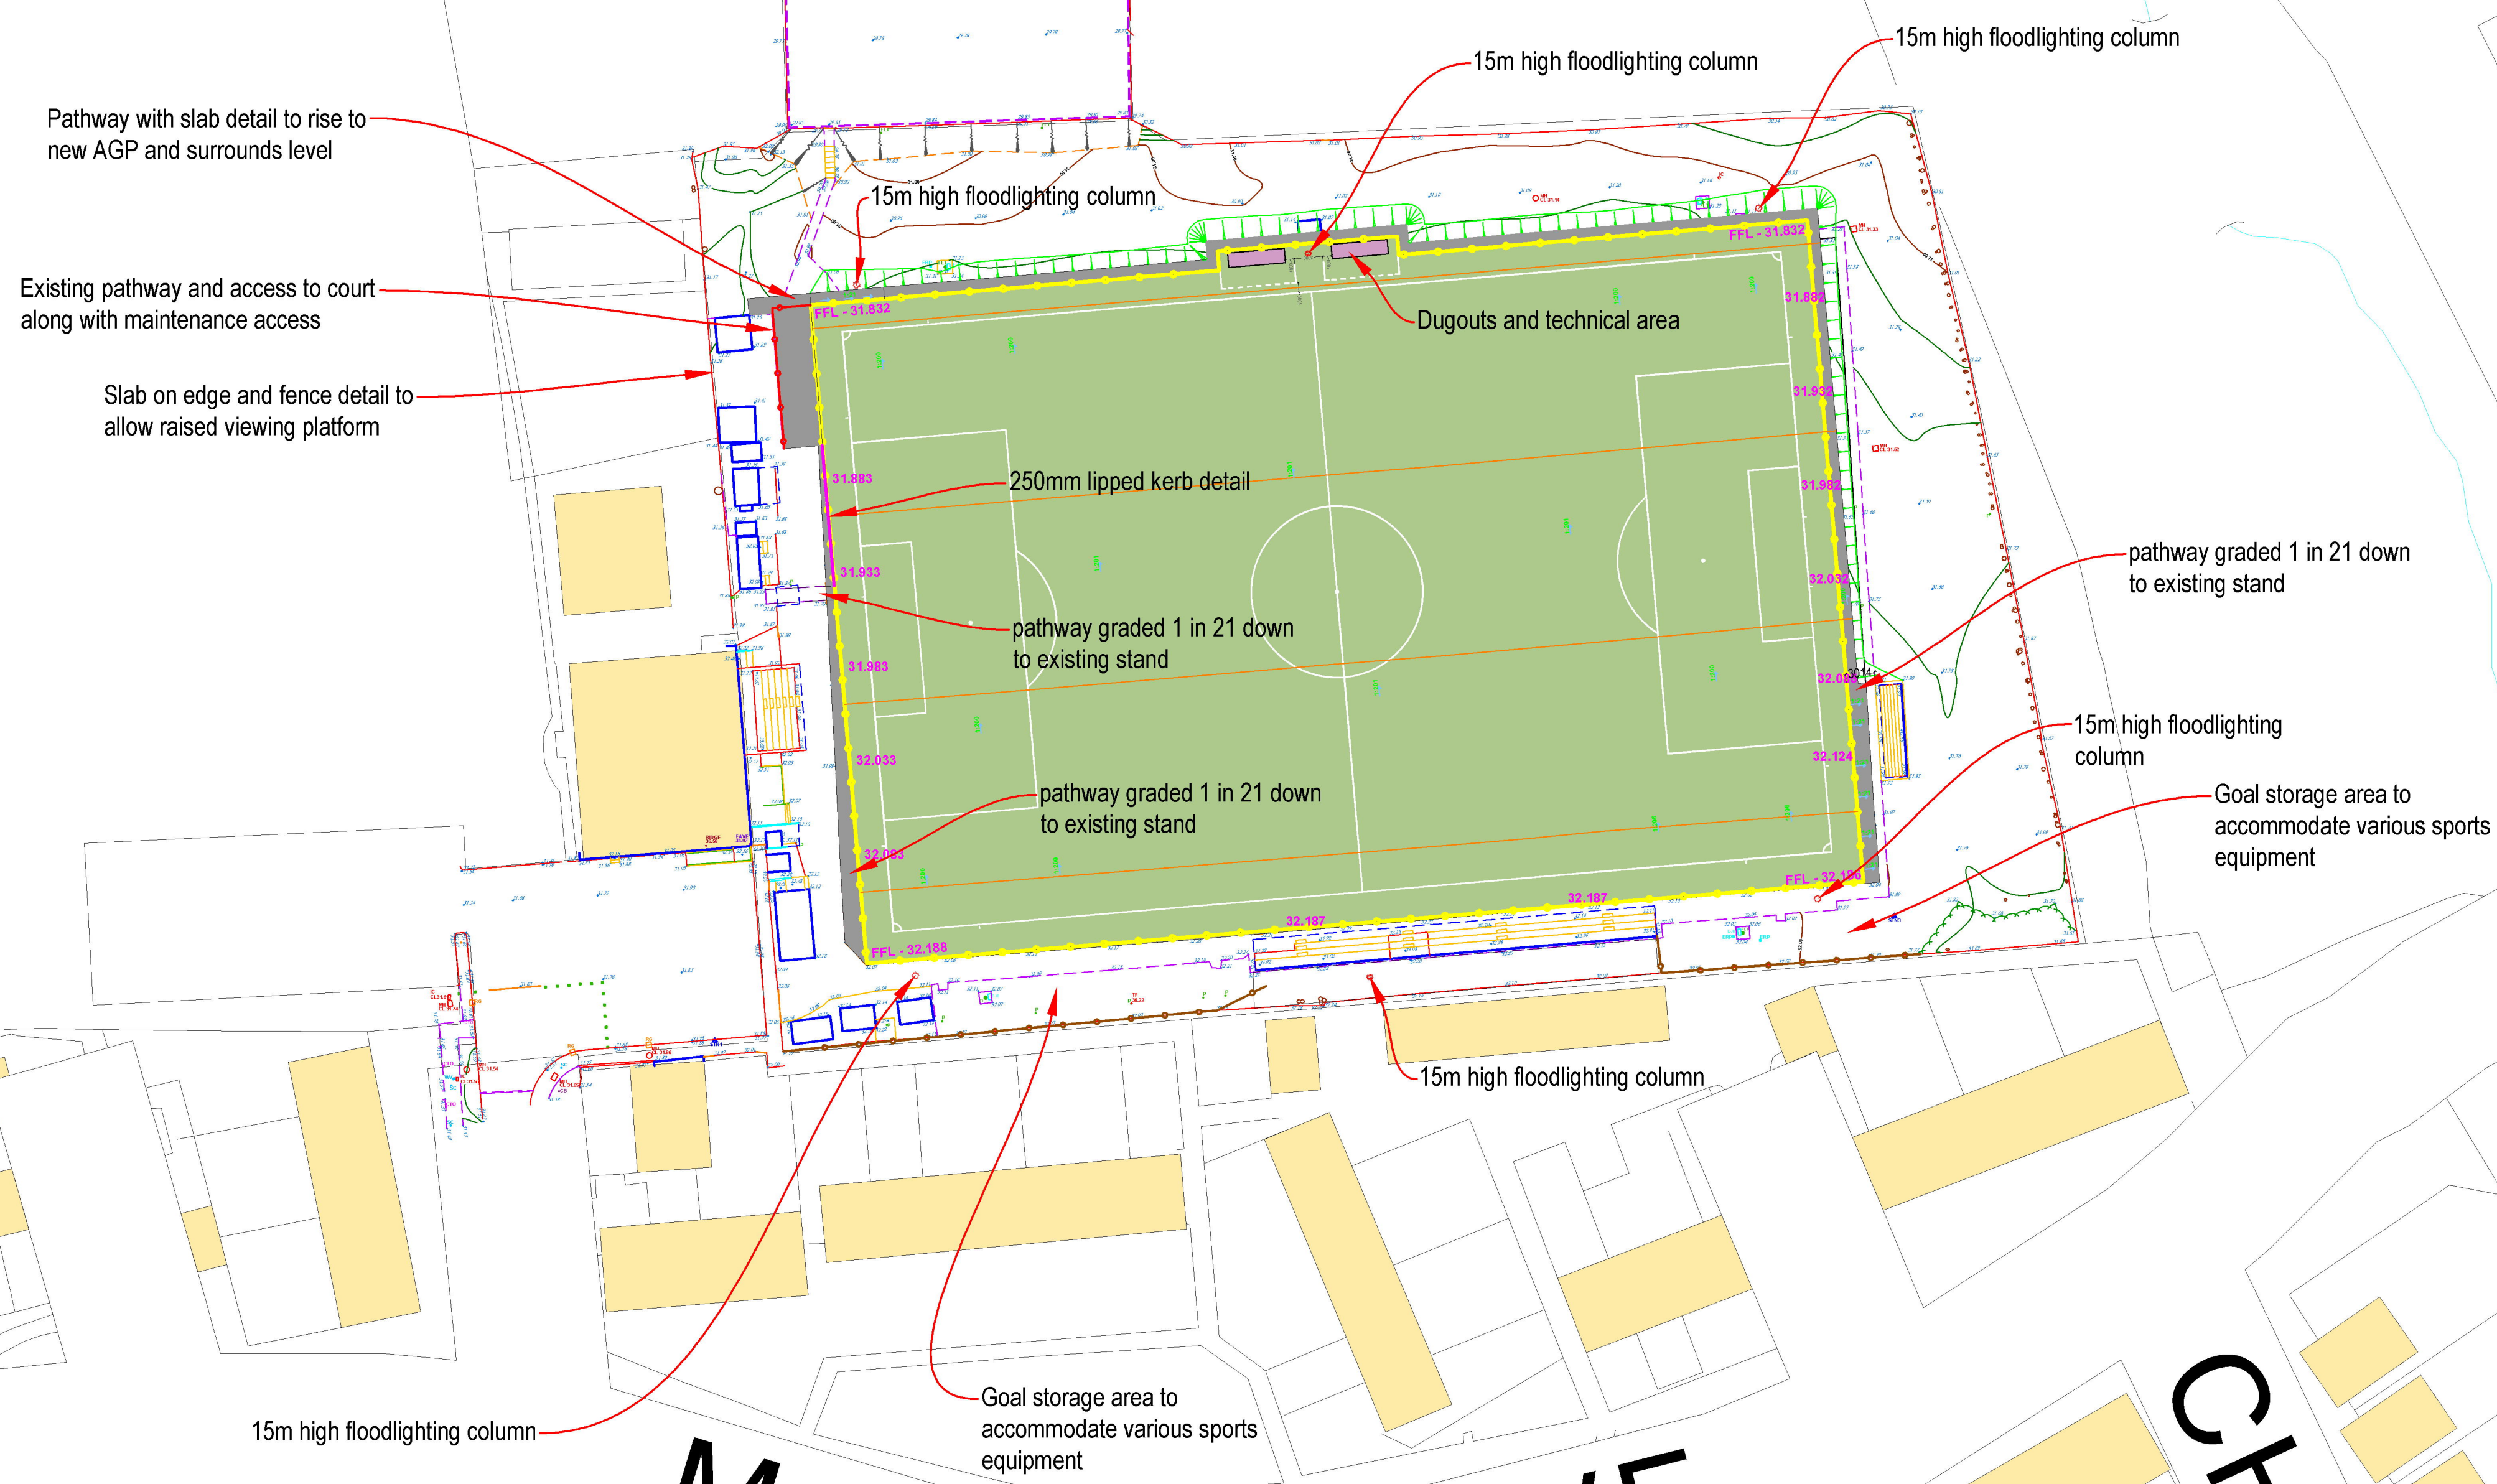


00 PLANNING ISSUE LS 18.12.24

REV DESCRIPTION REV CK DATE



Surfacing Standards Limited
SPORTS PITCH CONSULTANTS

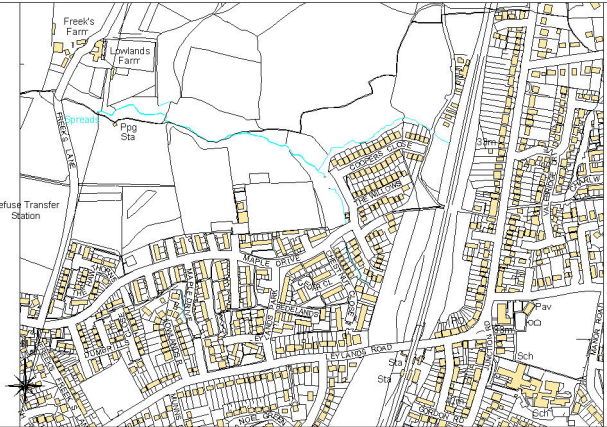

AUTHOR
LS

TITLE
Burgess Hill Town Fc
Stadia AGP
Proposed Site Plan

PROJECT SSL3402	SCALE 1:500	SIZE A1
DRAWING No 03	REVISION 00	