


# Burgess Hill Town Fc

Stadia AGP





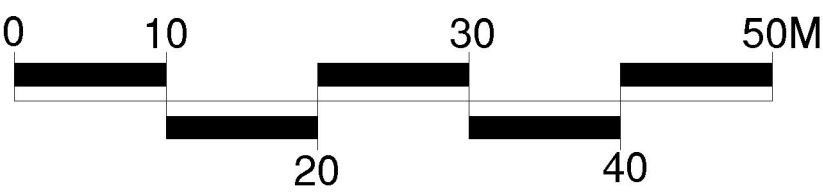

**SSL**  
Surfacing Standards Limited  
SPORTS PITCH CONSULTANTS

CONSULTANTS  
Surfacing Standards Ltd  
Office: 2, Broomfield House,  
Station Road, Lutterworth, LE15 9HT  
01530 400 012

1. DO NOT SCALE FROM DRAWING UNLESS FOR PLANNING PURPOSES ONLY. ALL  
DIMENSIONS TO BE CHECKED ON SITE PRIOR TO COMMENCEMENT OF WORKS.  
2. THIS DRAWING IS COPYRIGHT TO SURFACING STANDARDS LTD.  
3. ALL PERSONNEL SHOULD BE AWARE OF THE HEALTH AND SAFETY PLAN WHICH IS  
RETAINED IN THE SITE MANAGERS OFFICE.

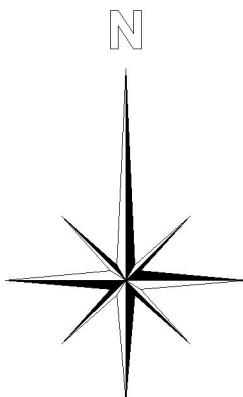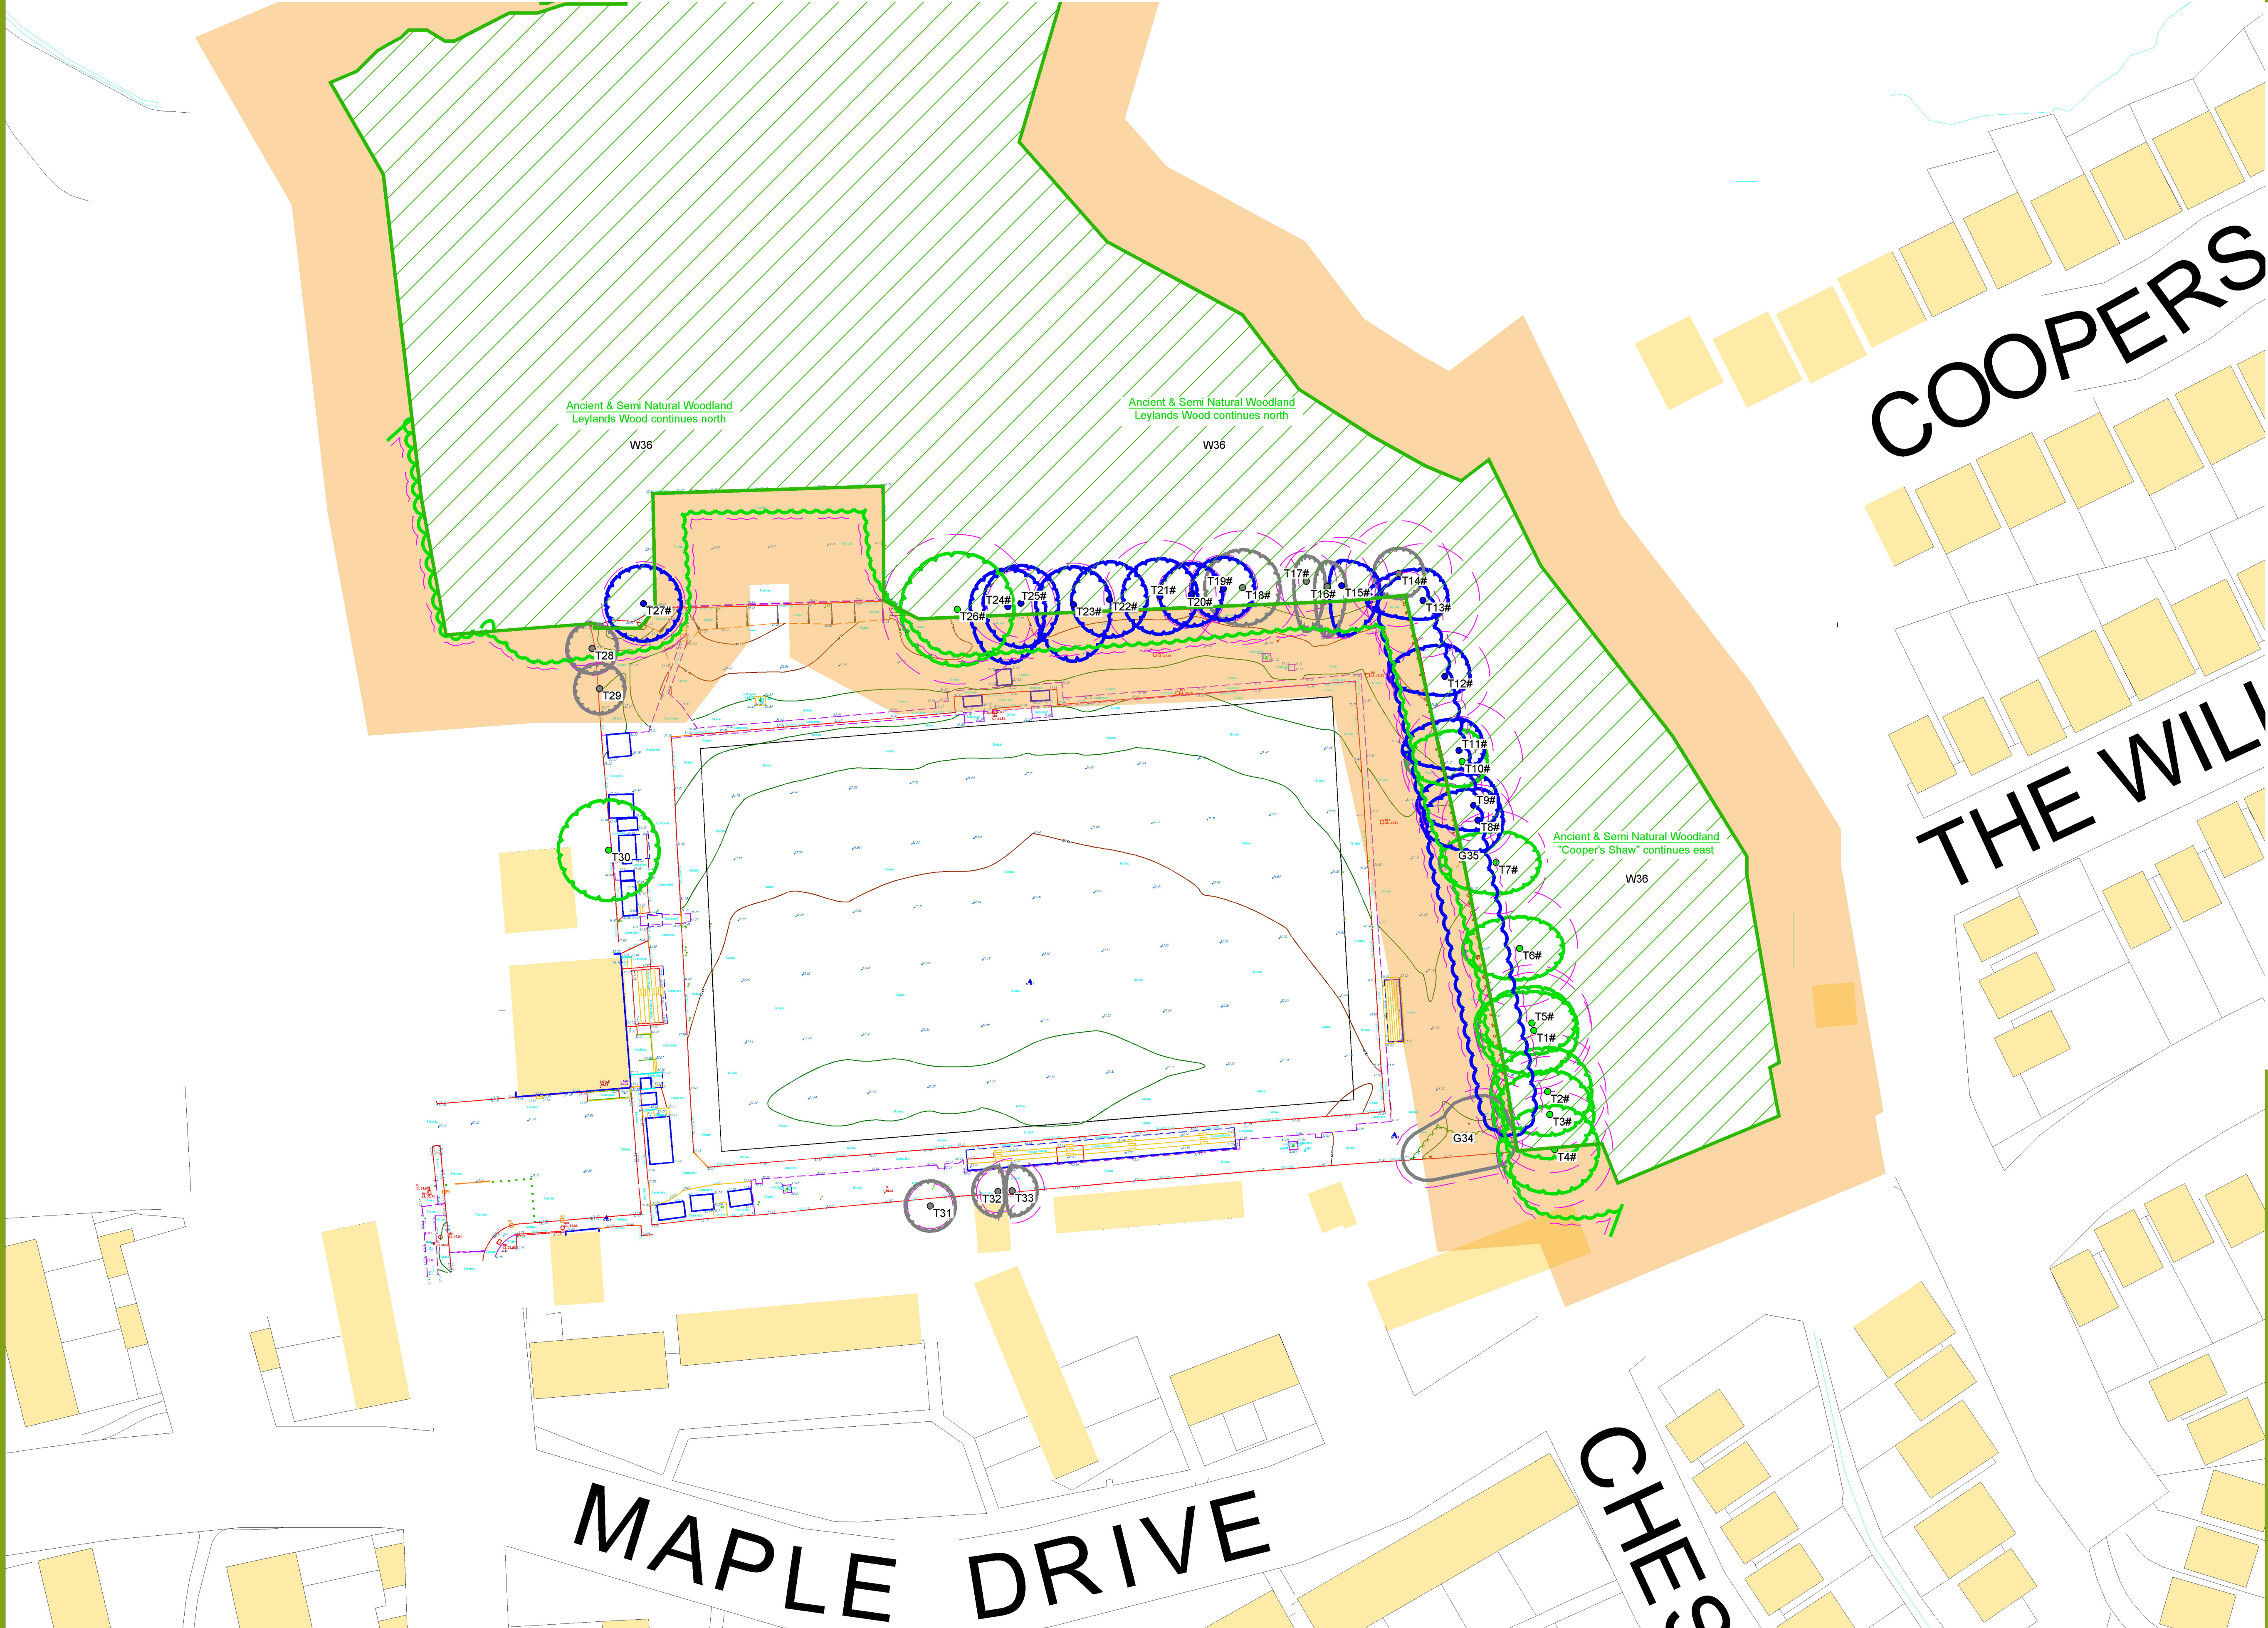

|     |                |     |          |
|-----|----------------|-----|----------|
| 00  | PLANNING ISSUE | LS  | 18.11.24 |
| REV | DESCRIPTION    | REV | CK DATE  |



**Surfacing Standards Limited**  
SPORTS PITCH CONSULTANTS



AUTHOR  
LS

TITLE  
Burgess Hill Town Fc  
Stadia AGP  
Existing Site Plan

|         |       |      |
|---------|-------|------|
| PROJECT | SCALE | SIZE |
| SSL3402 | 1:500 | A1   |

|            |          |
|------------|----------|
| DRAWING No | REVISION |
| 01         | 00       |