



GENERAL NOTES:
This drawing has been produced for our client and is submitted as part of a planning application / building regulations submission and is not intended for use by any other person or for any other purpose. Use of this drawing is subject to copyright.
The contractor is to check all site dims and levels before work starts and notify Architect of any discrepancies. This drawing must be read and checked against all structural and other specialist drawings and specifications etc. The contractor is to comply with all current British Standards and Building Regulations whether or not specifically stated on these drawings. Do not scale from this drawing.



Front Elevation
(unchanged)

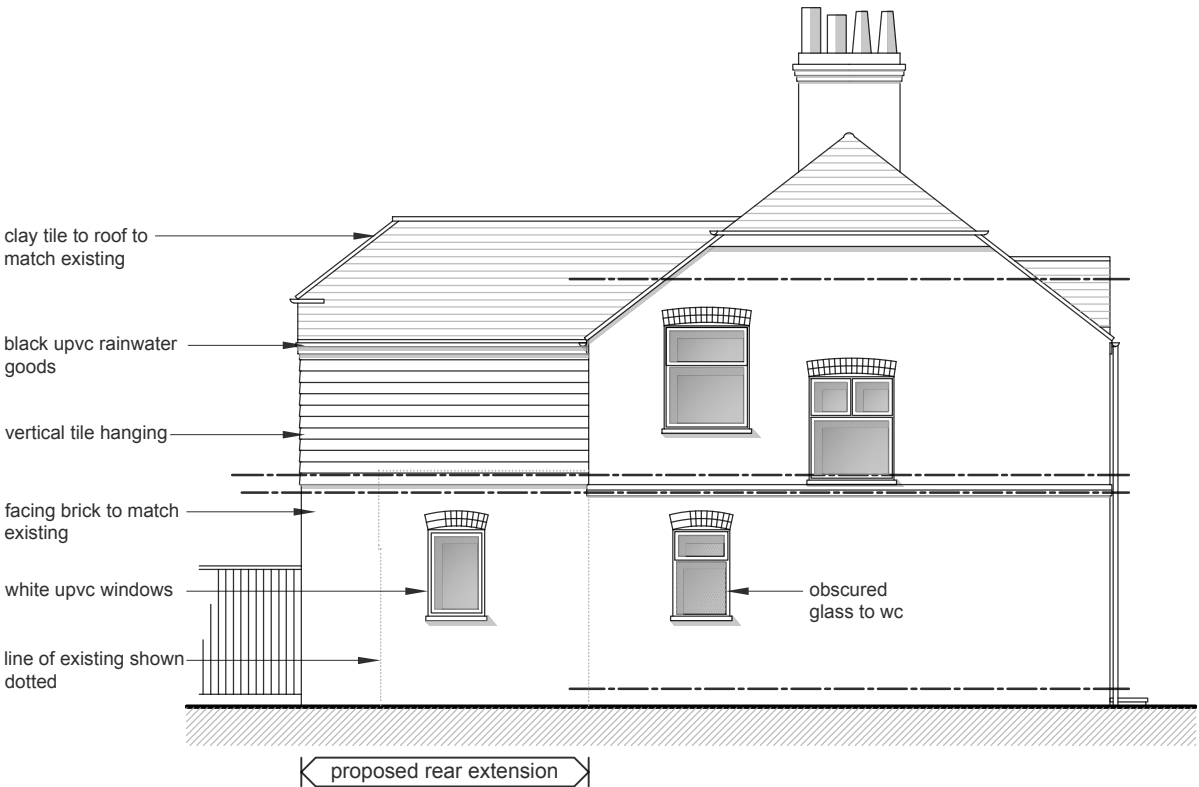

Flank Elevation

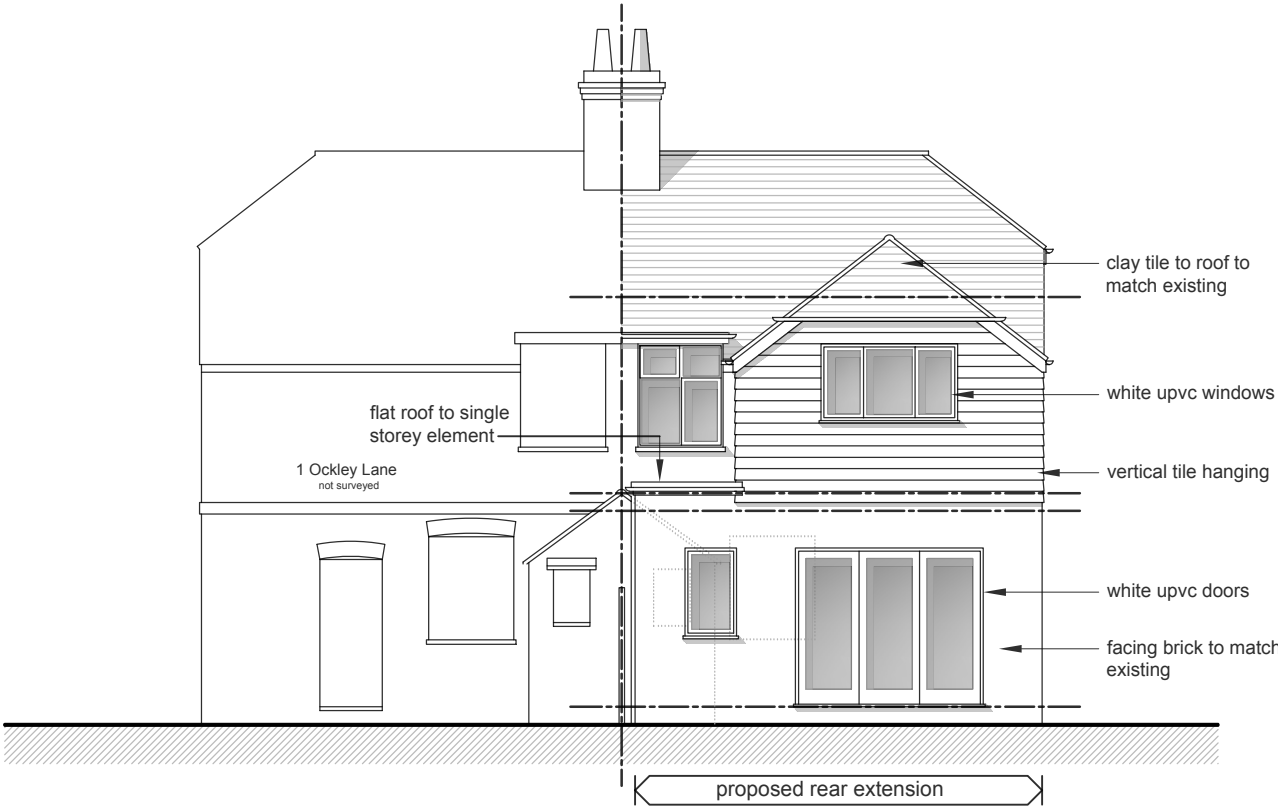

Rear Elevation



Flank Elevation


LIGHTBOX

ARCHITECTURE
LIMITED

121 Greenbank Avenue
Saltdean
East Sussex
BN2 8QP

07754 093827
email: info@lightboxarchitecture.com
web: www.lightboxarchitecture.com

© Lightbox Architecture Limited (UK) - 2025

 

Client
Shaun Malins
Address
2 Ockley Cottages
Ockley Lane
Hassocks
West Sussex
BN6 8NY

Drawing Proposed Elevations			
PRELIMINARY / PLANNING / BUILDING REGS			
Rev.	Date	Description	By
-	00.00.00	--	--

Drawing Number	Revision
22/133/SK04	*
Scale 1:100 @ A3	Date 15.12.2025
By AB	