


BUILDING SECTION

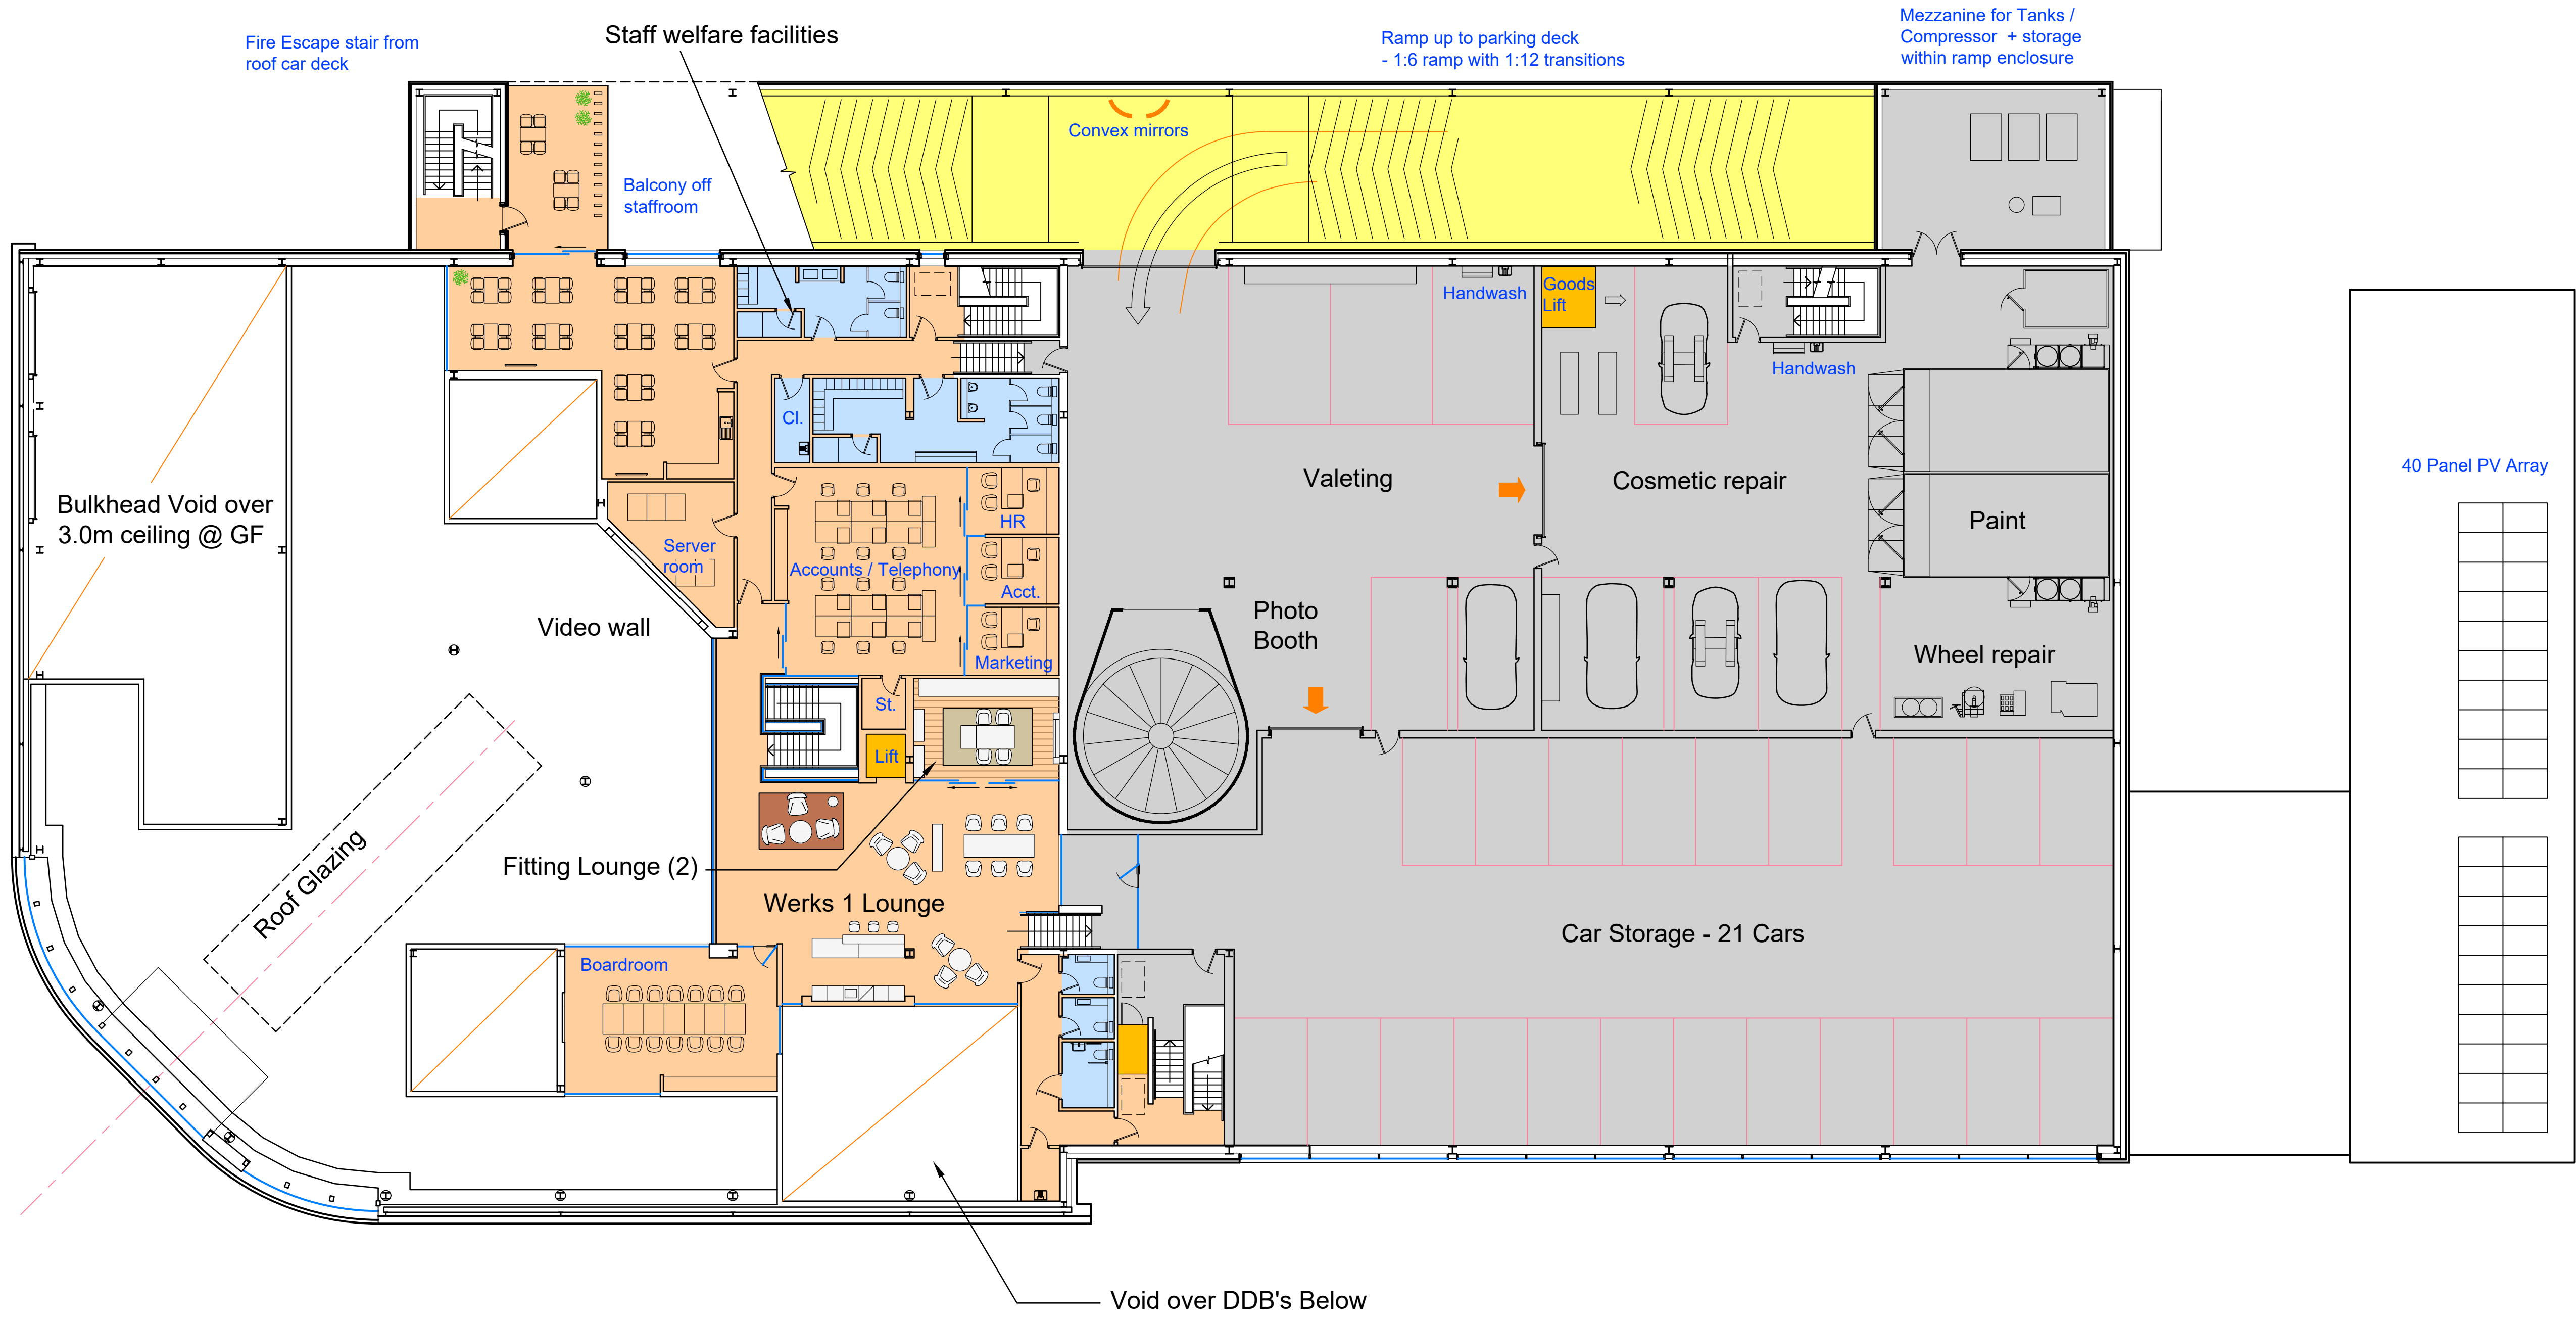

FIRST FLOOR PLAN

Project

PORSCHE CENTER MID SUSSEX
PROPOSED SITE RELOCATION

FMH SITE

Axis 3

Design

architectural design and services

Unit 10 Athena Court
Athena Drive
Tachbrook Park
Warwick CV34 6RT
Telephone : 01926 833570

Drawing

FIRST FLOOR PLAN

Scale	Date	Drawn
1:150@A1	29/04/25	KJC
Job No.	Drawing No.	Revision
P269	313	

Planning