





WEST ELEVATION

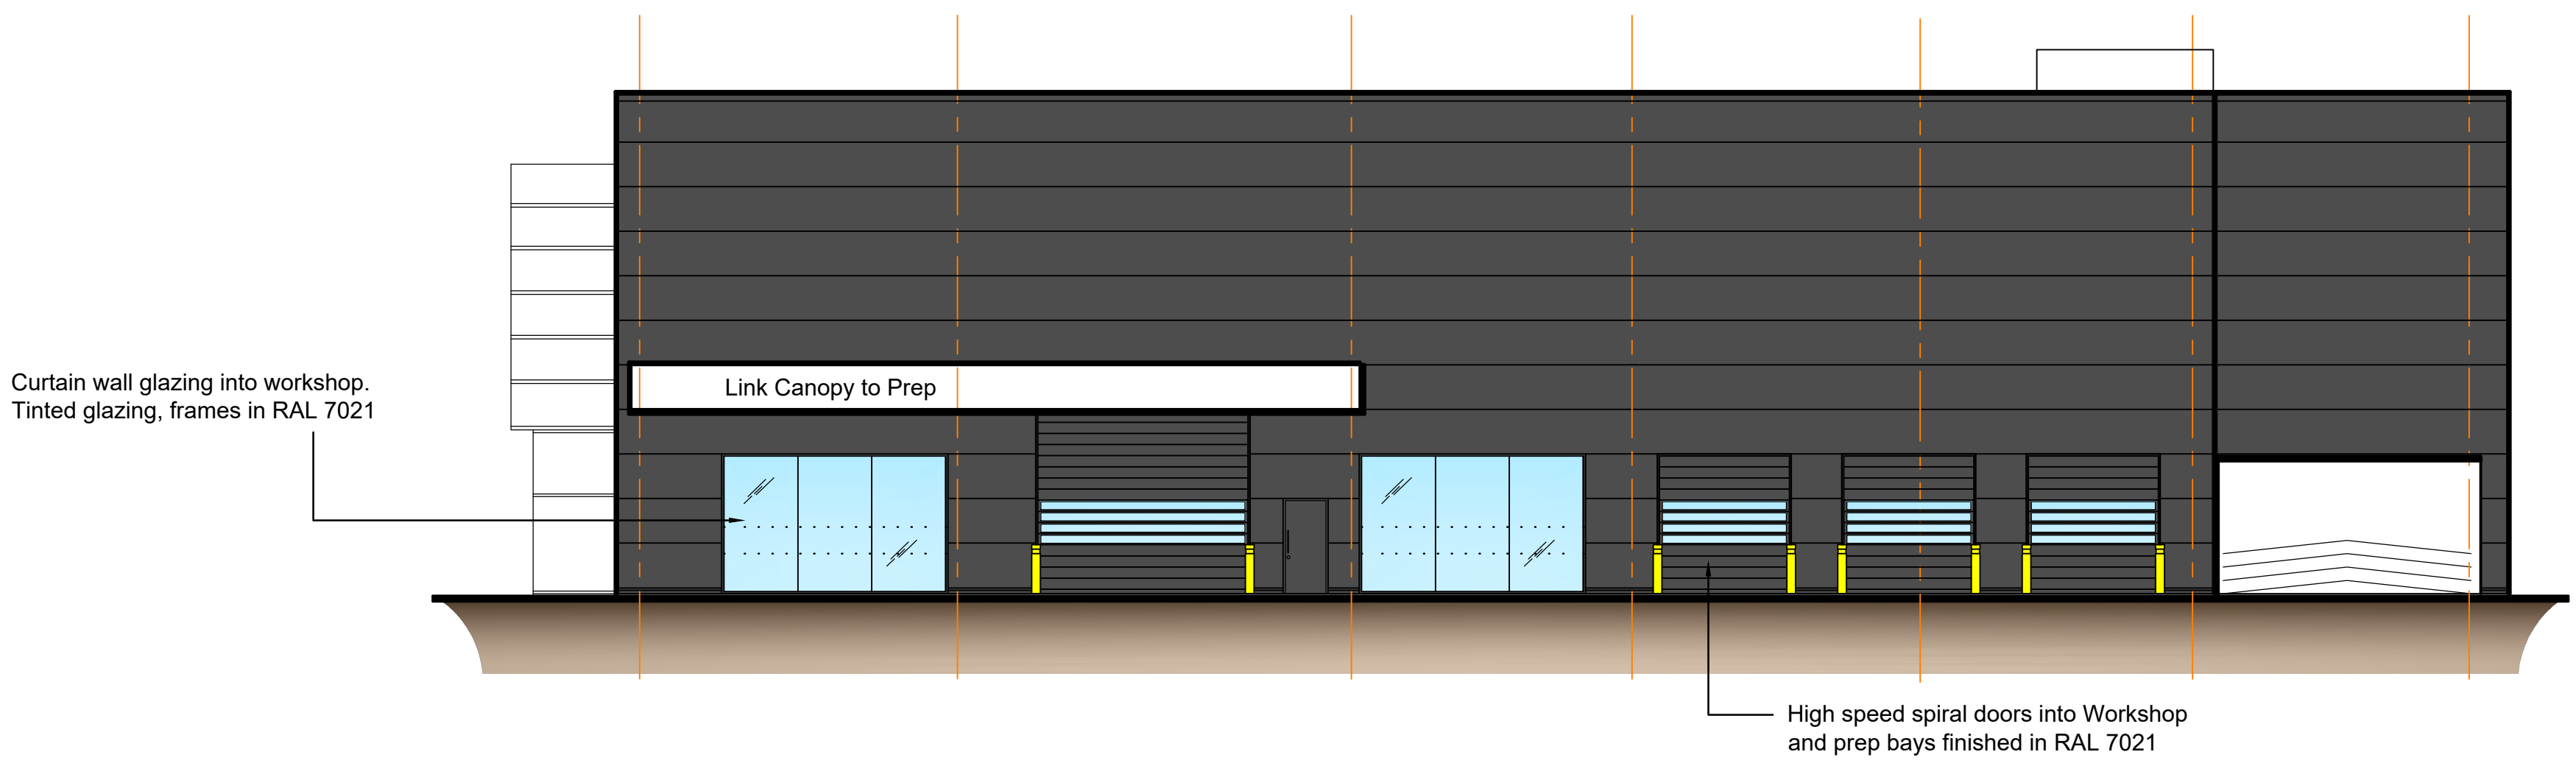

NORTH ELEVATION

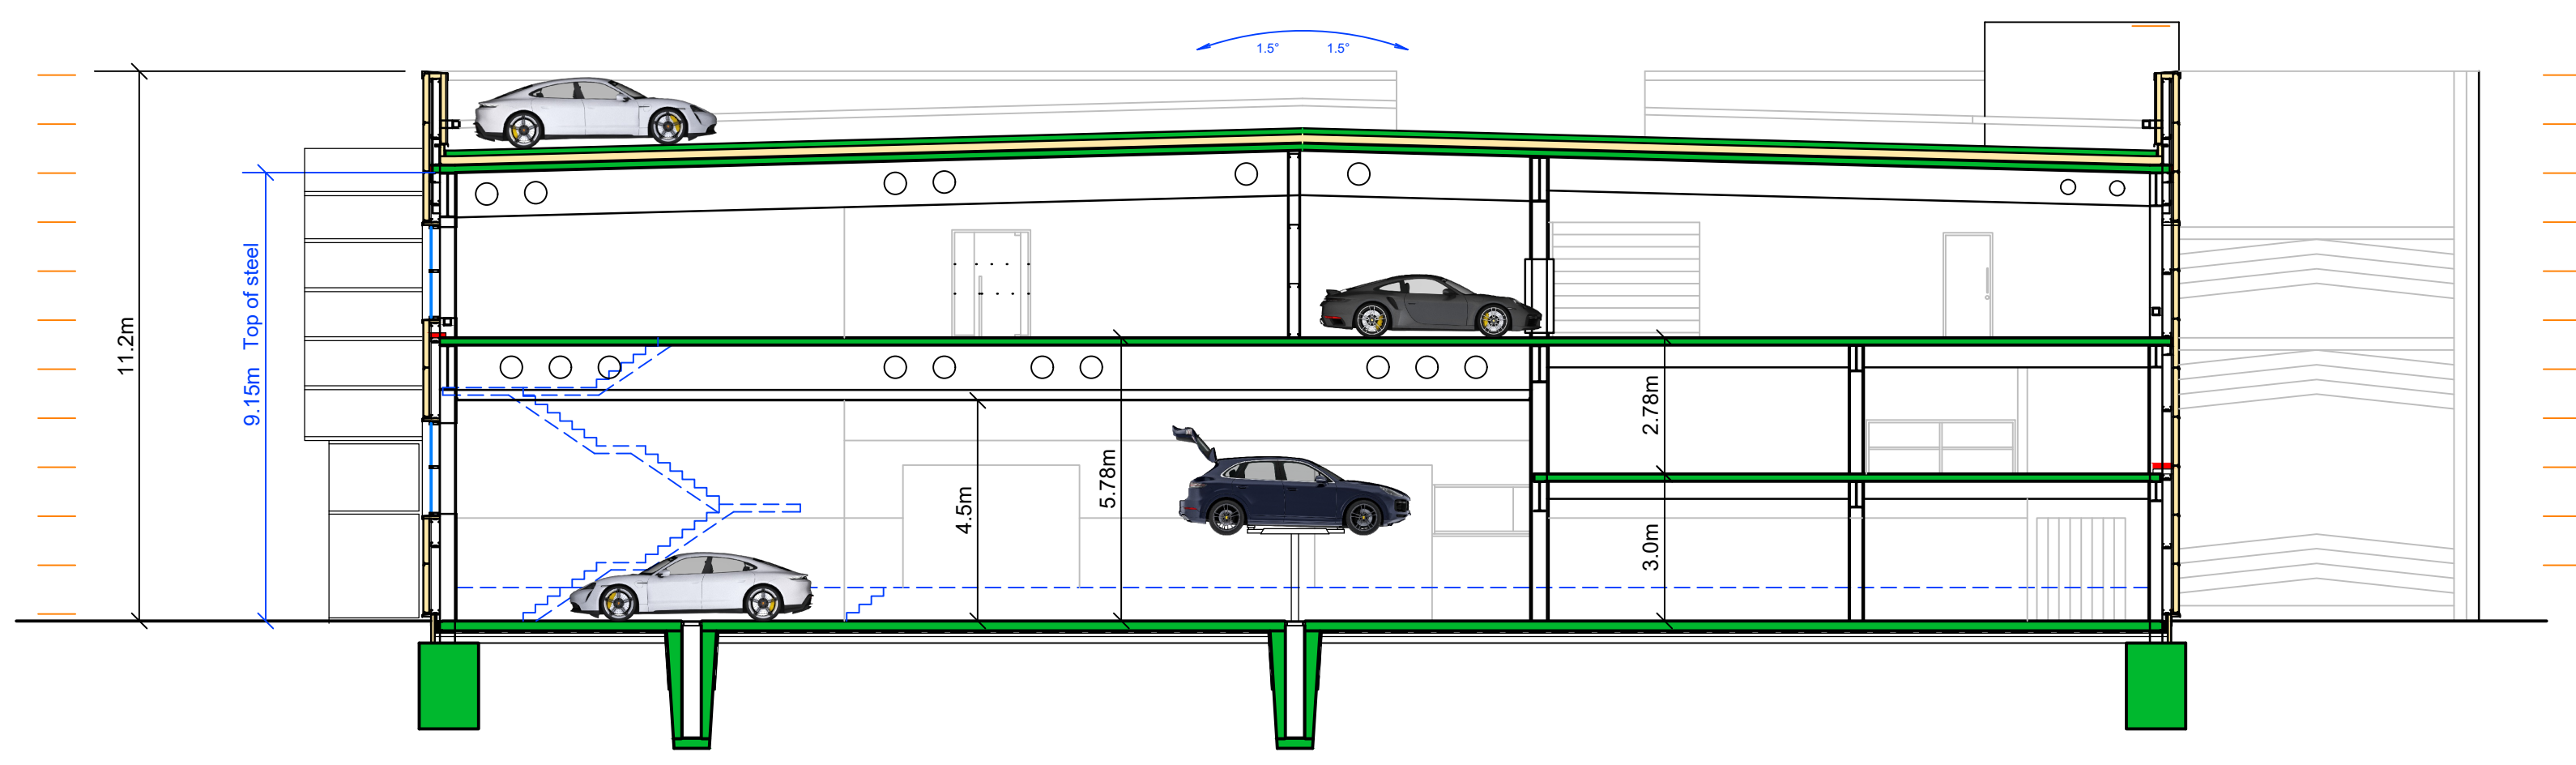

CROSS SECTION AA THROUGH BUILDING

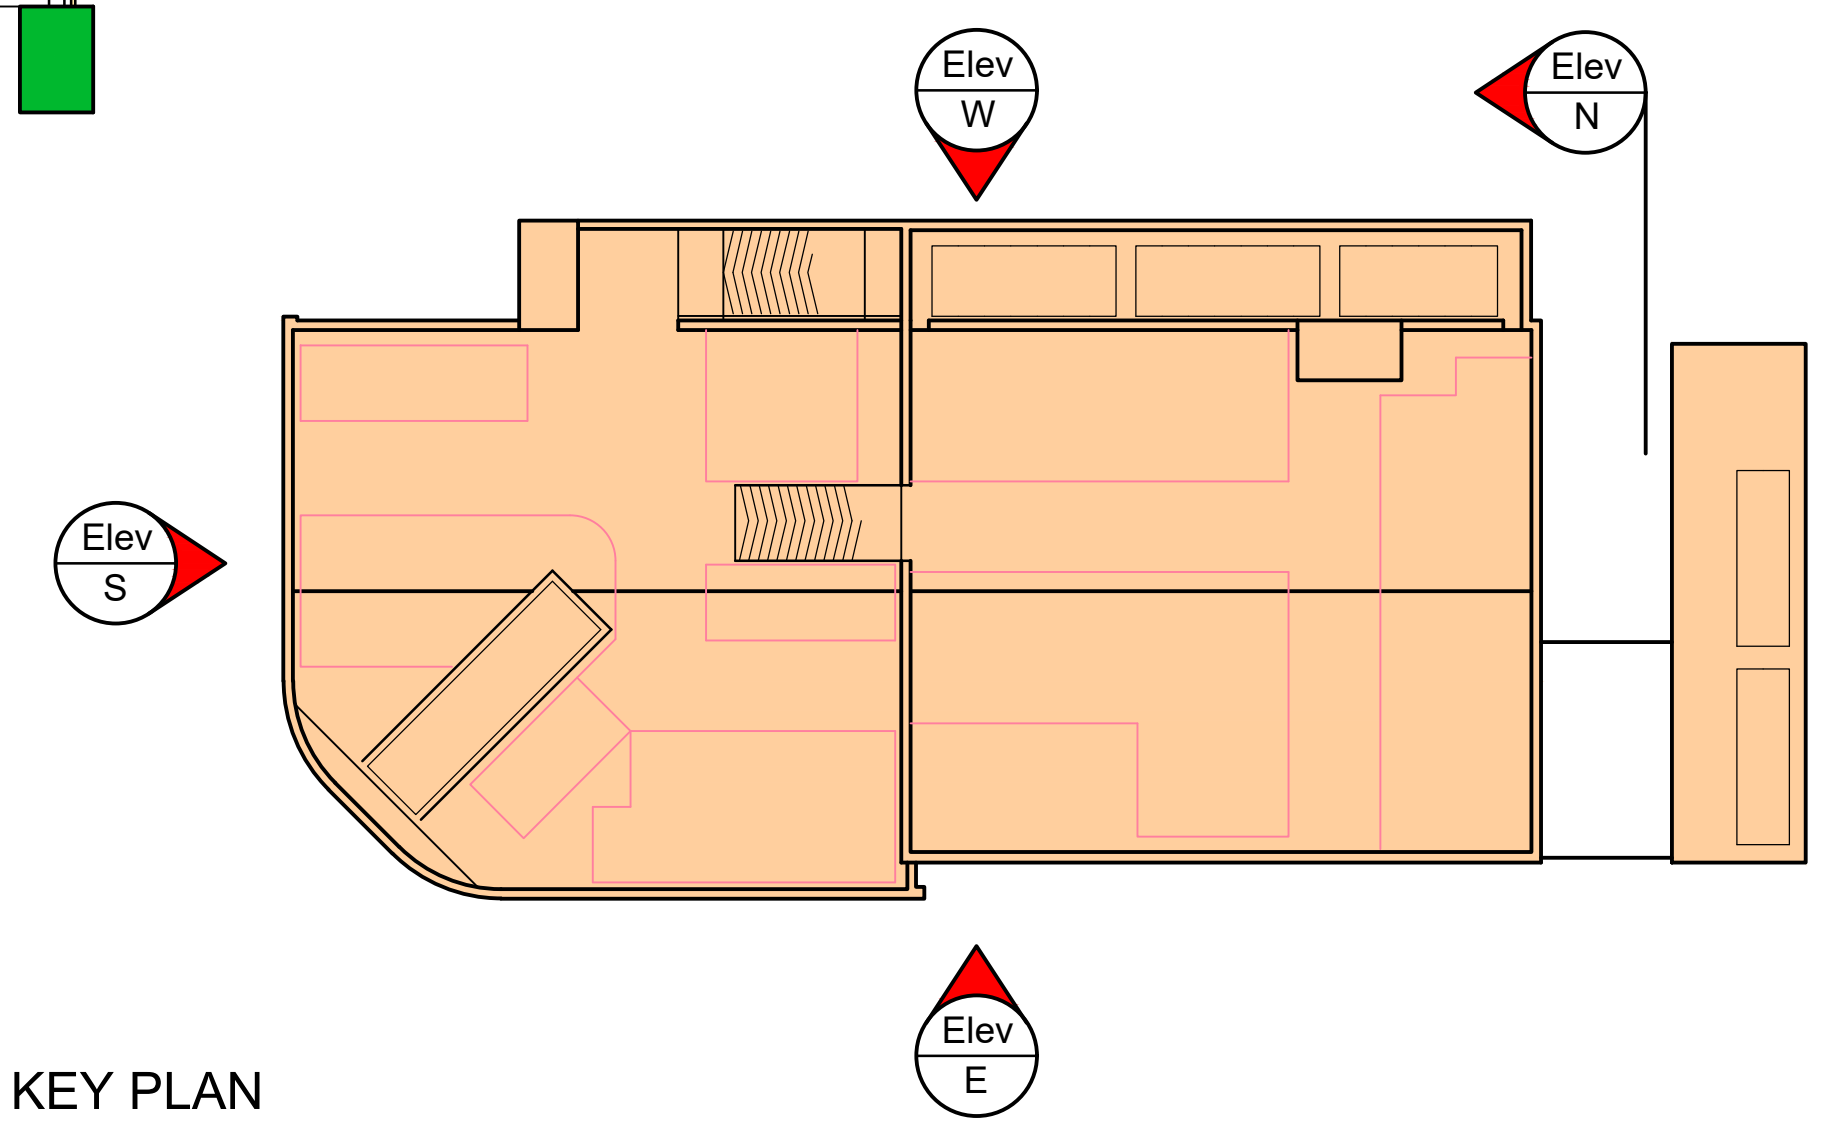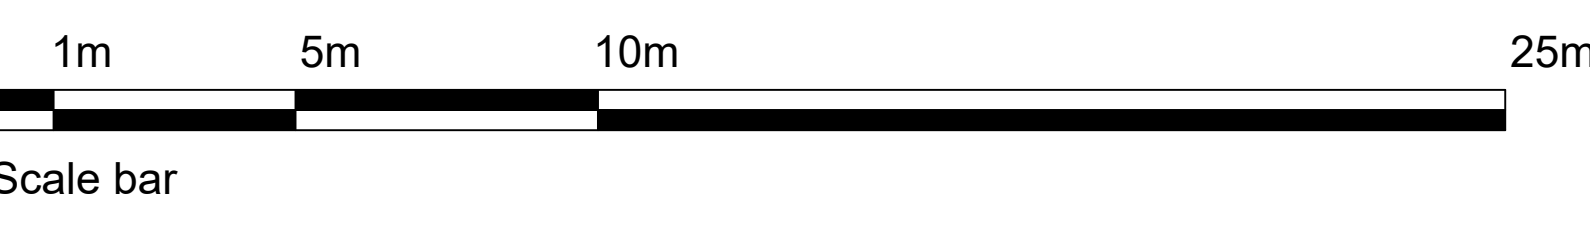

KEY PLAN

Project PORSCHE CENTER MID SUSSEX PROPOSED SITE RELOCATION		
FMH SITE		
Axis 3 Design architectural design and services		
Unit 10 Athena Court Athena Drive Tachbrook Park Warwick CV34 6RT Telephone : 01926 833570		
Drawing ELEVATIONS (2 OF 2)		
Scale	Date	Drawn
1:125@A1	29/04/25	KJC
Job No.	Drawing No.	Revision
P269	316	

Planning