




CONSENTED EAST ELEVATION UNDER DM/23/2039

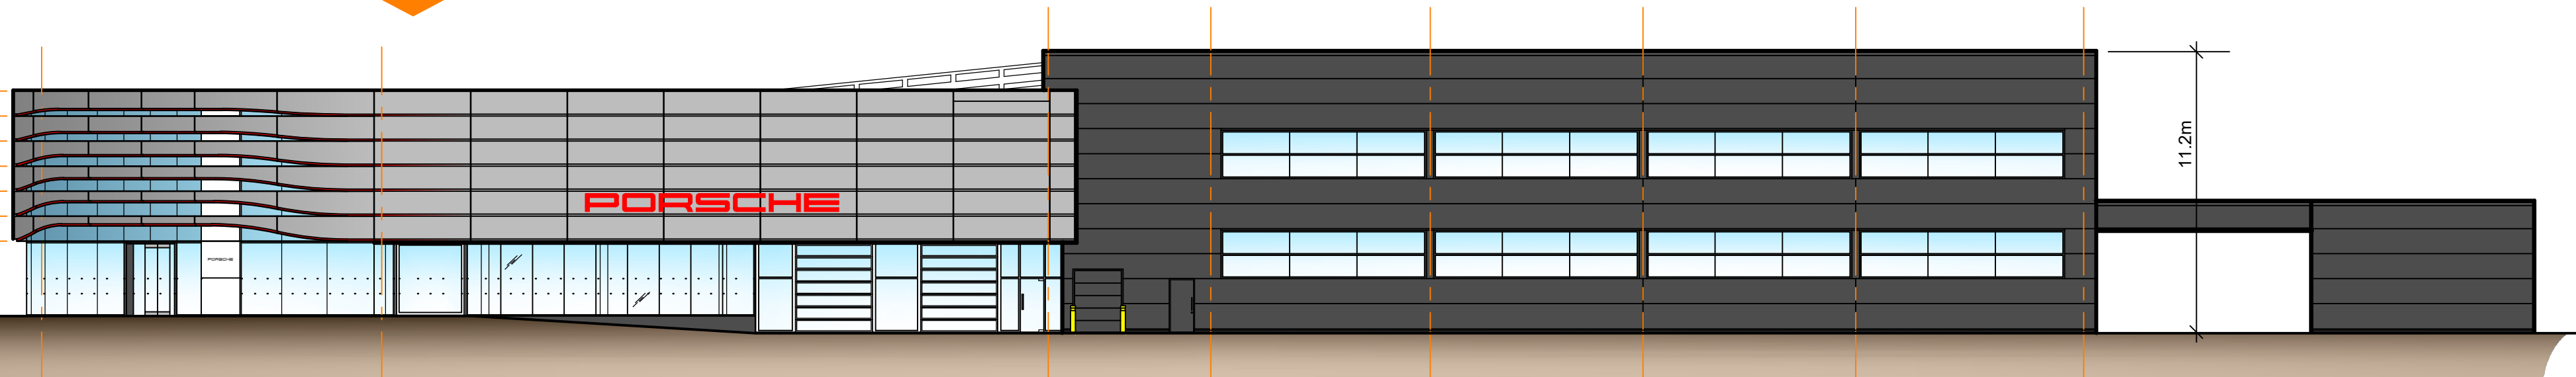


NEW PROPOSED EAST ELEVATION

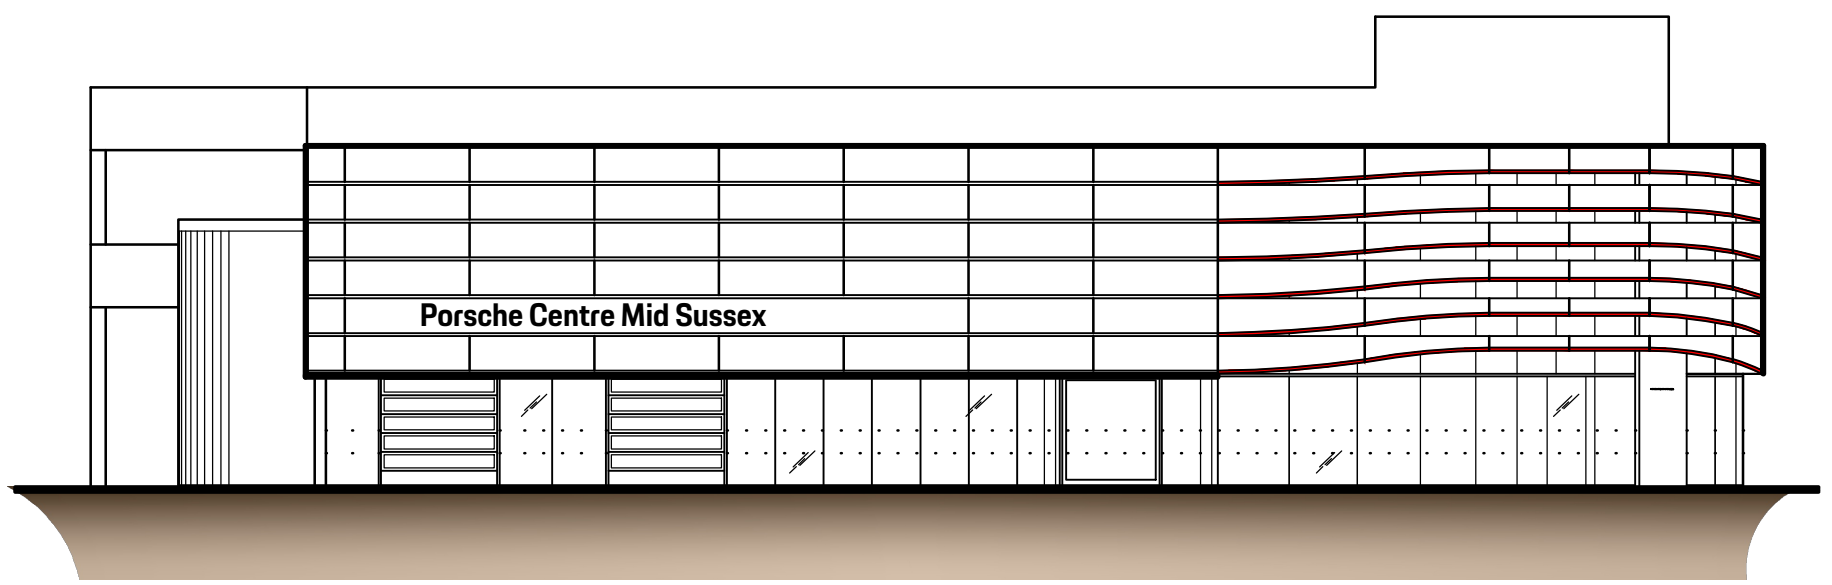


CONSENTED SOUTH ELEVATION UNDER DM/23/2039

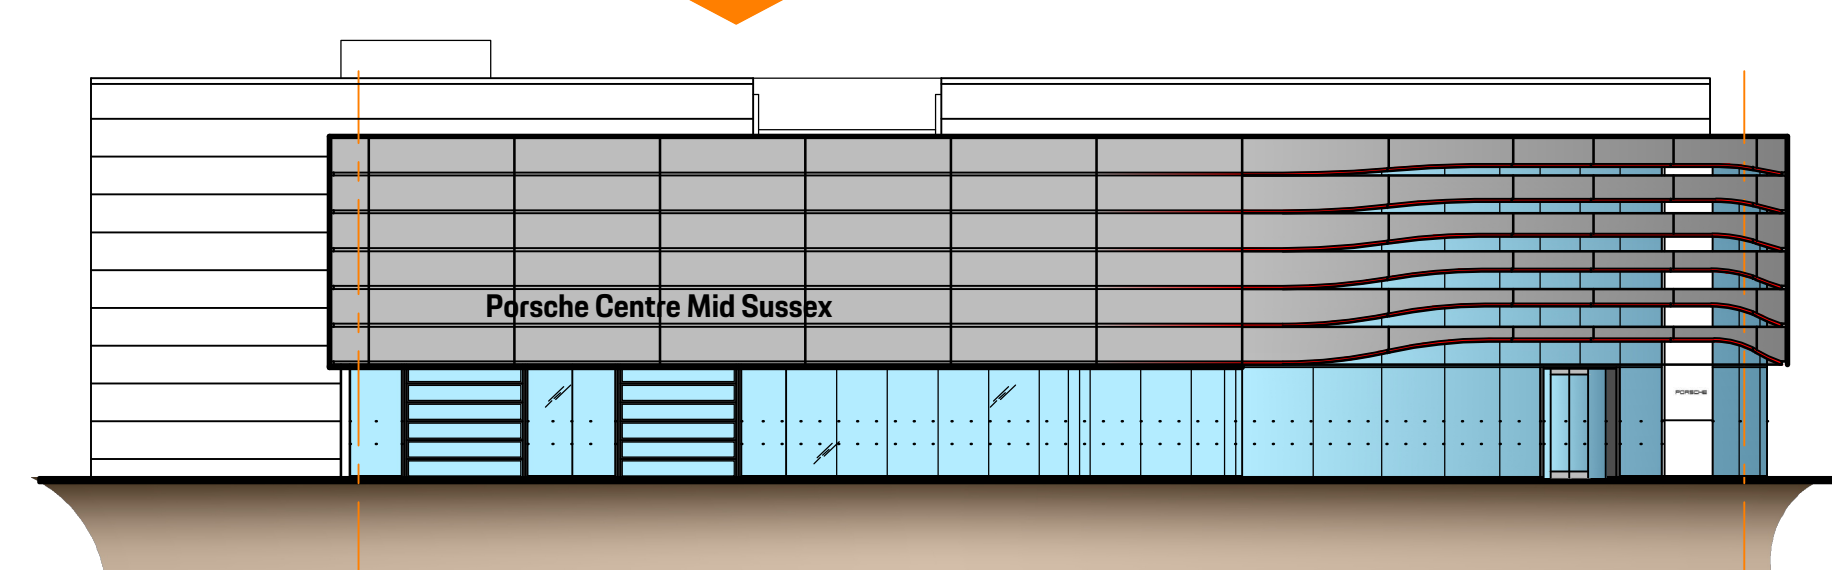


NEW PROPOSED SOUTH ELEVATION

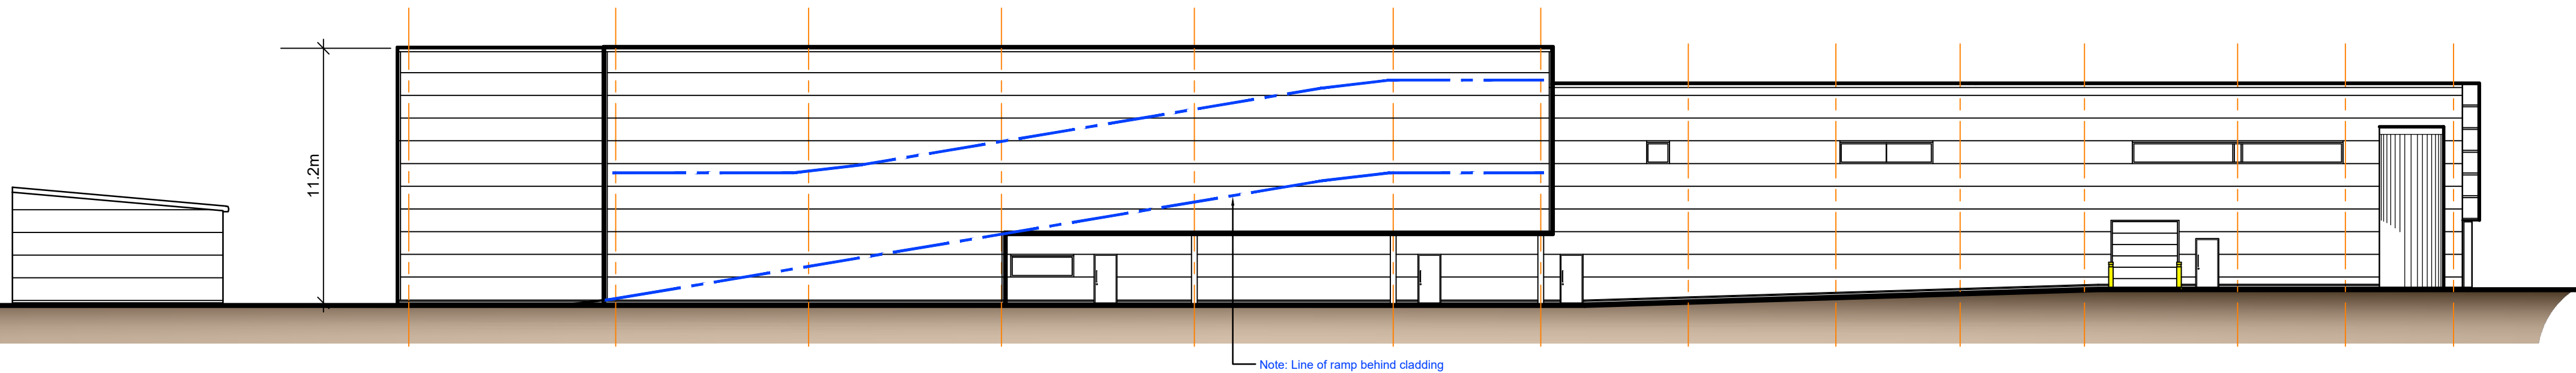


CONSENTED WEST ELEVATION UNDER DM/23/2039

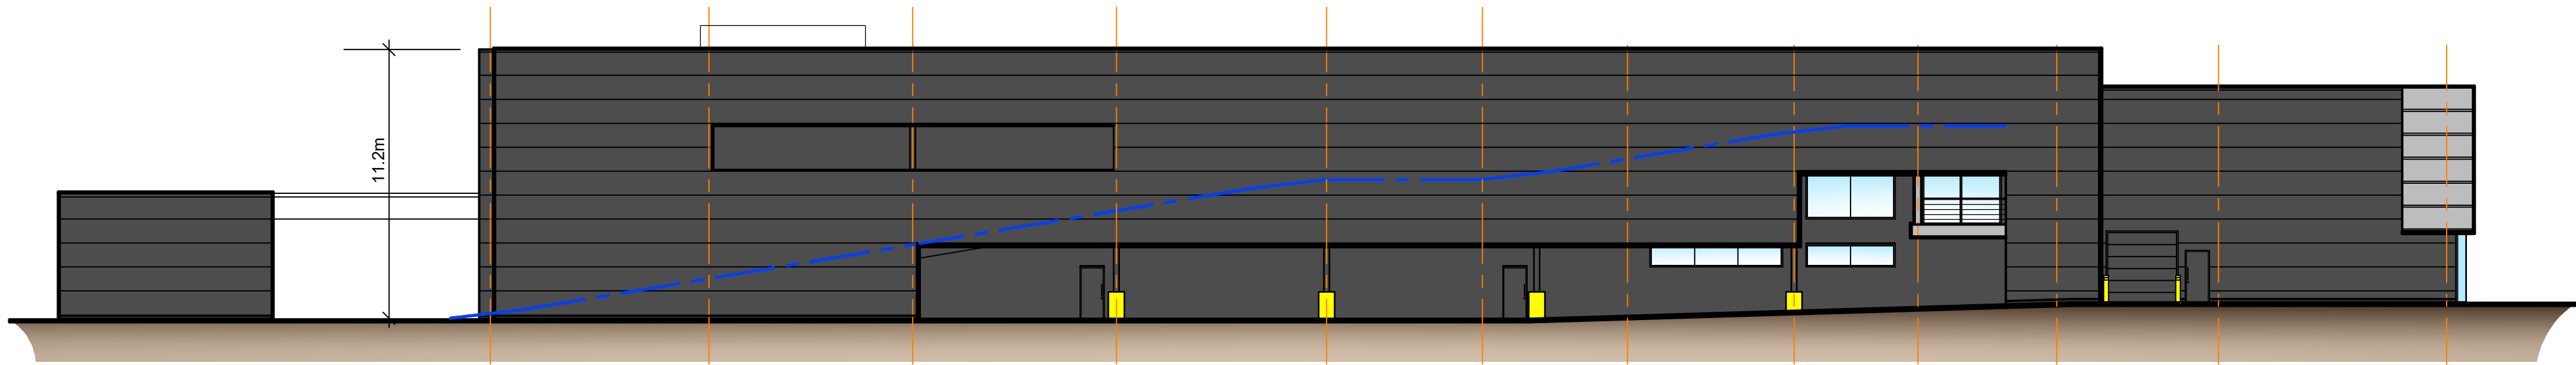




NEW PROPOSED WEST ELEVATION

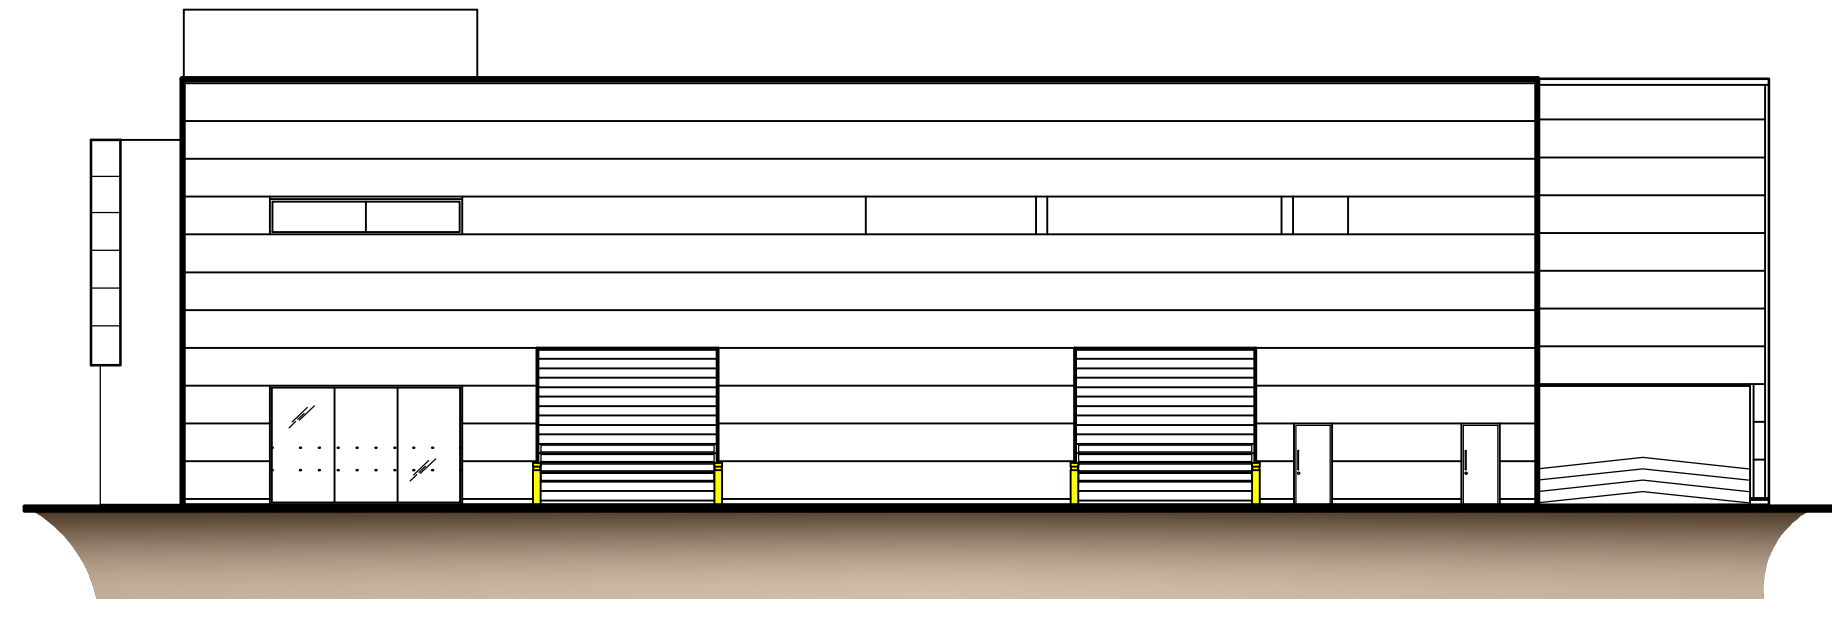

CONSENTED NORTH ELEVATION UNDER DM/23/2039

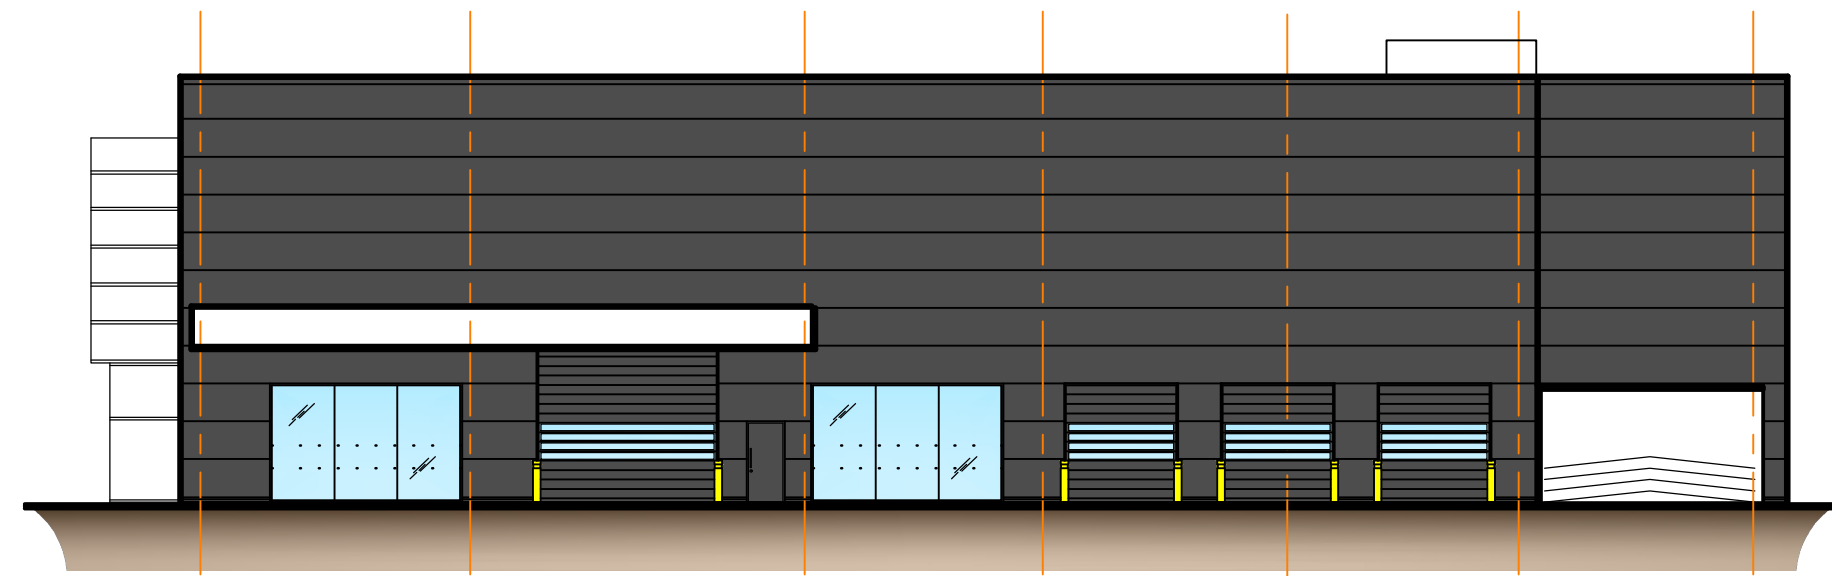

NEW PROPOSED NORTH ELEVATION

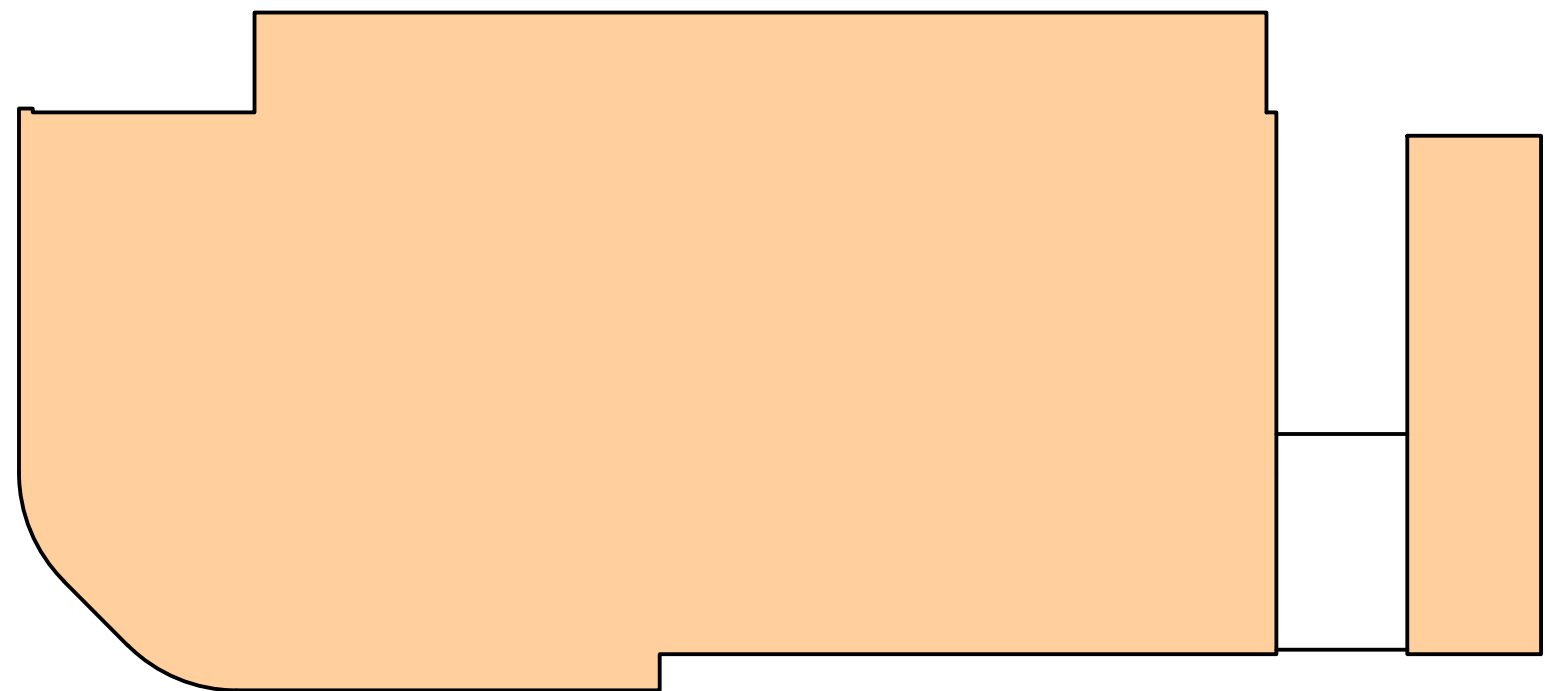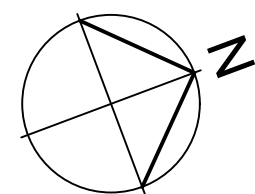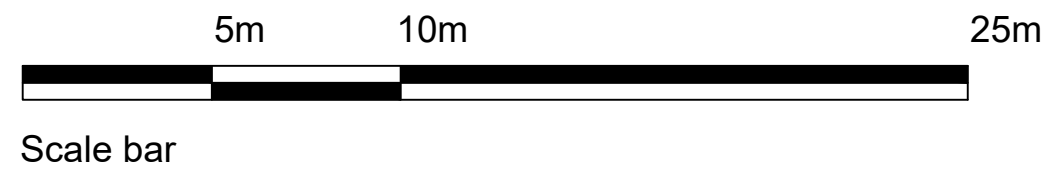

Planning

Project
PORSCHE CENTRE MID SUSSEX PROPOSED SITE RELOCATION
FMH SITE

Axis 3 Design
architectural design and services
Unit 10 Athena Court Athena Drive Tachbrook Park Warwick CV34 6RT Telephone : 01926 833570

Drawing		
COMPARATIVE ELEVATIONS		
Scale	Date	Drawn
1:200@A1	29/04/25	KJC
Job No.	Drawing No.	Revision
P269	317	