




EXISTING FRONT ELEVATION
Northwest facing

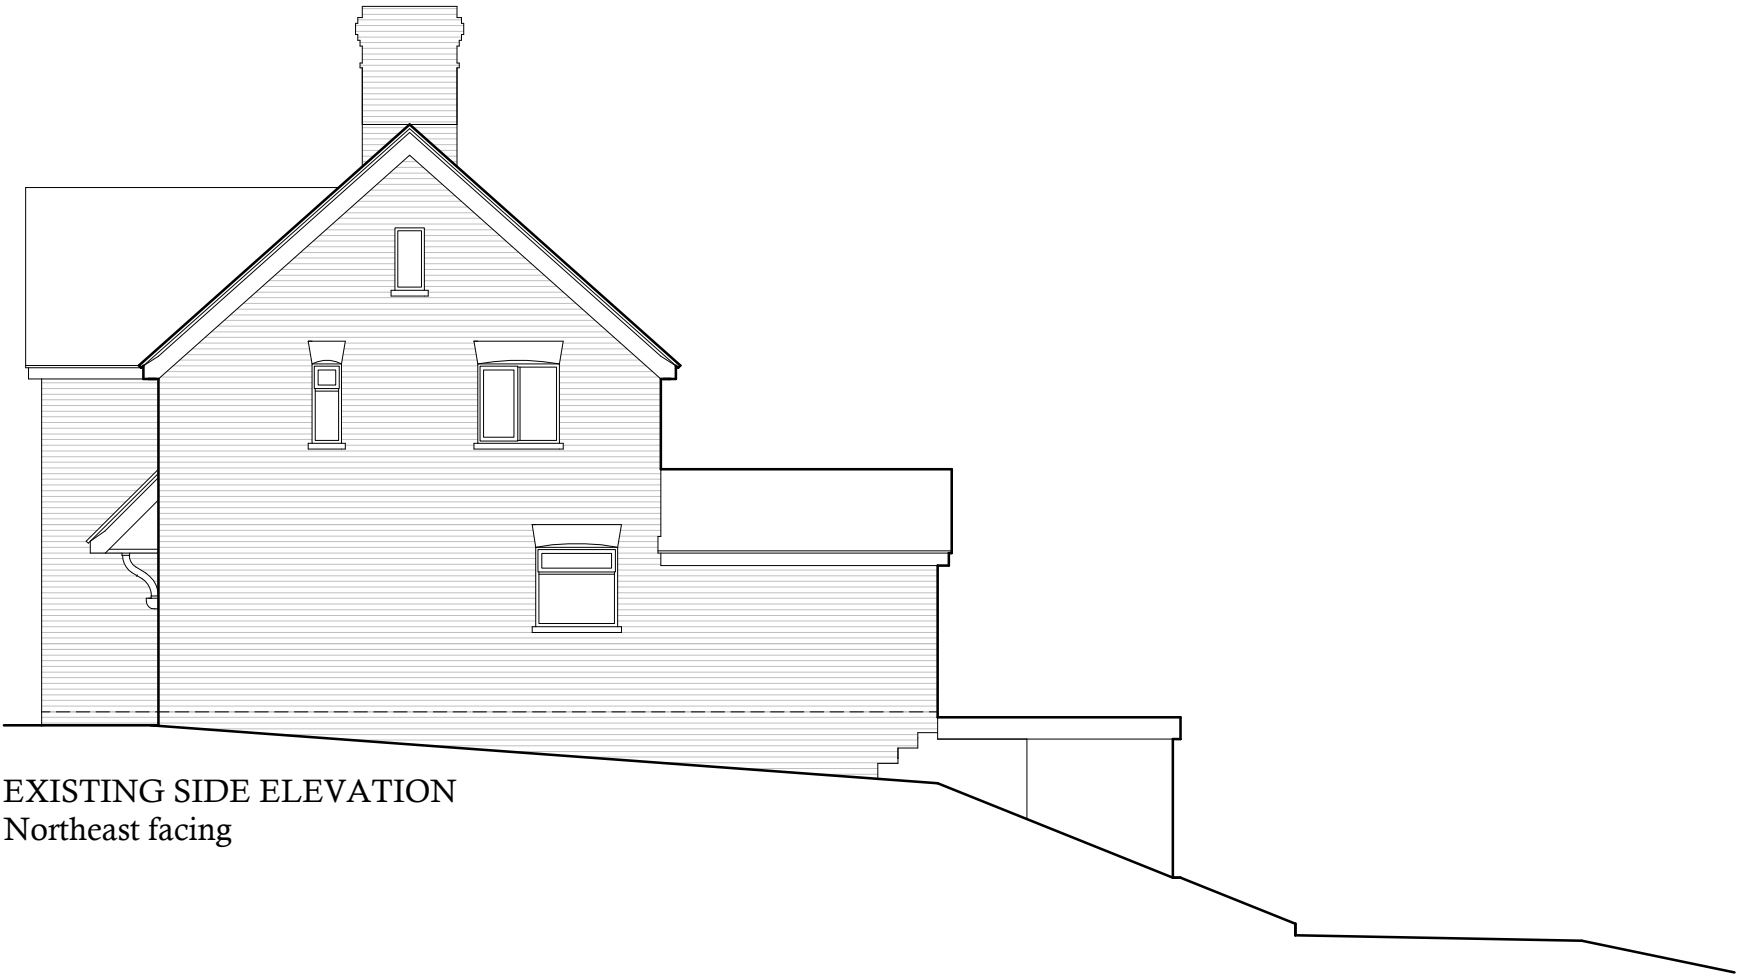

EXISTING SIDE ELEVATION
Northeast facing



EXISTING REAR ELEVATION
Southeast facing



Proposal: PROPOSED SINGLE STOREY SIDE EXTENSION & SUMMERHOUSE		
	Drawing Description. EXISTING ELEVATIONS	
	Location. 44, West Hill, East Grinstead. RH19 4EP	
Tel: 07917858987 Email: stevebulldesign@gmail.com	For: Mr Mark Secular	Date : April 2025
Scale :	1:100	Drawing No: 2025-23-01 rev.