






PROPOSED FRONT ELEVATION
Northwest facing

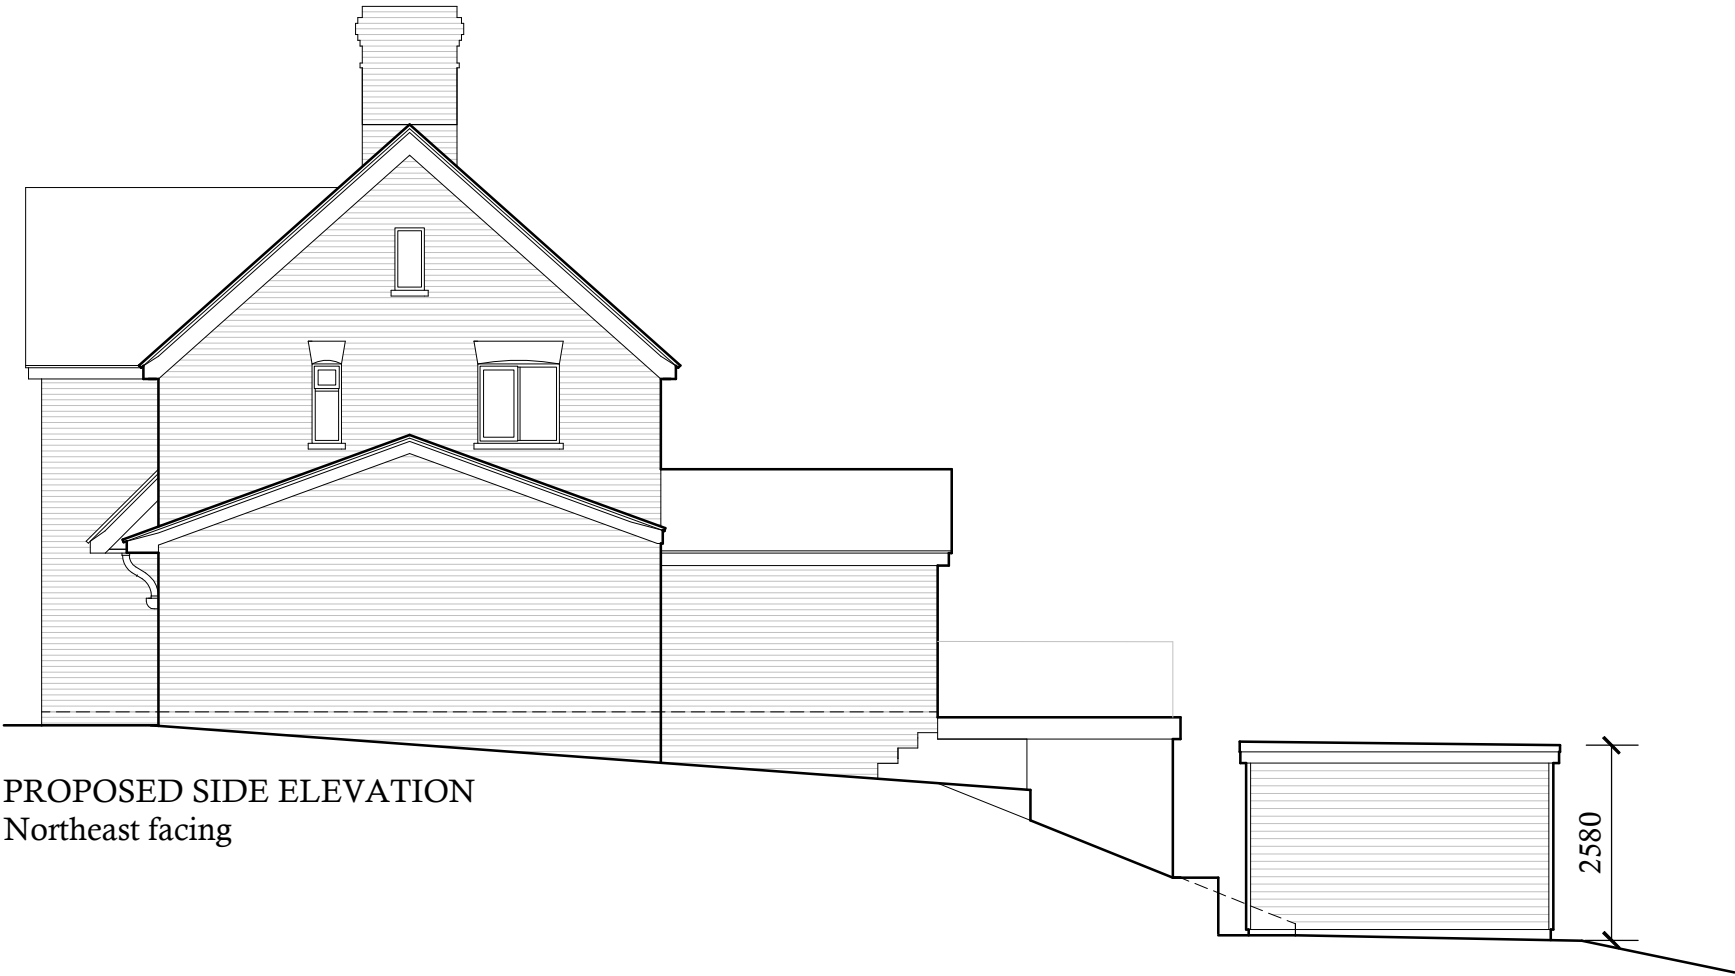

PROPOSED SIDE ELEVATION
Northeast facing

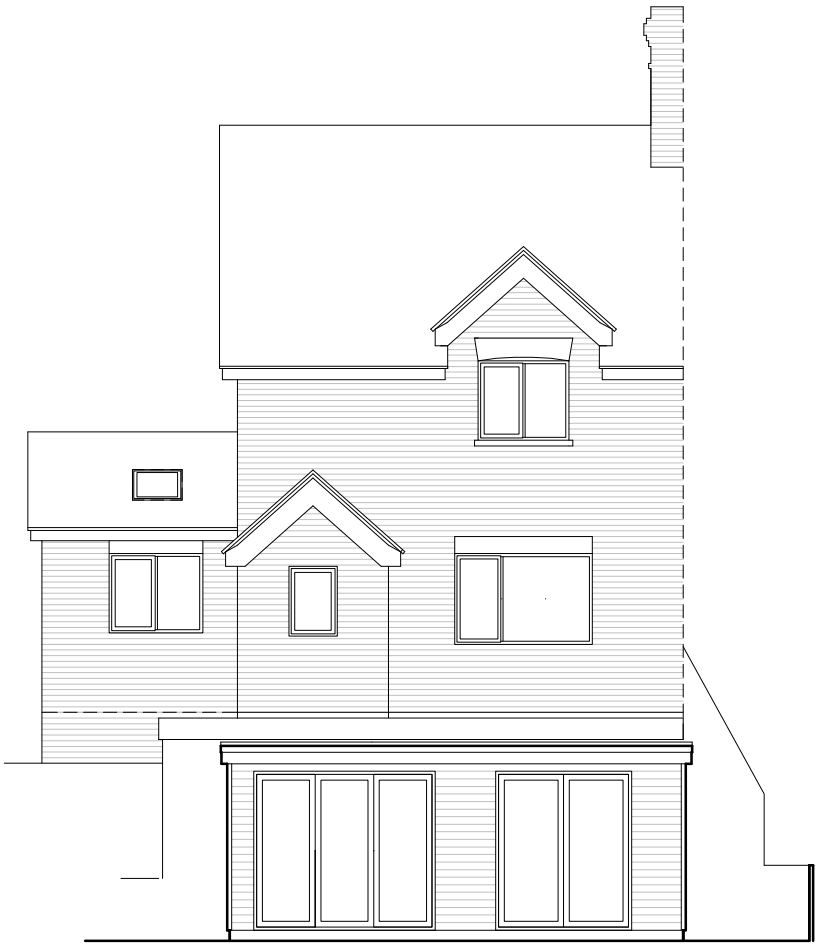

PROPOSED REAR ELEVATION
Southeast facing

 

Proposal: PROPOSED SINGLE STOREY SIDE EXTENSION & SUMMERHOUSE		
	Drawing Description. PROPOSED ELEVATIONS	
	Location. 44, West Hill, East Grinstead. RH19 4EP	
Tel: 07917858987 Email: stevebulldesign@gmail.com	For: Mr Mark Secular	Date : April 2025
Scale : 1:100	Drawing No: 2025-23-03	rev.