




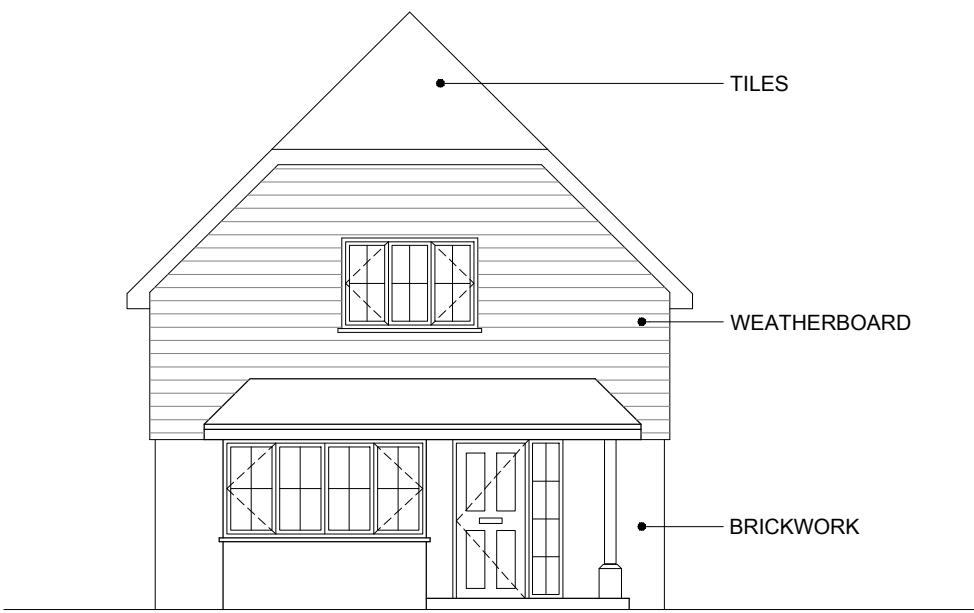


1:100 Plots 2, 3, 5 and 6
04 Front Elevation

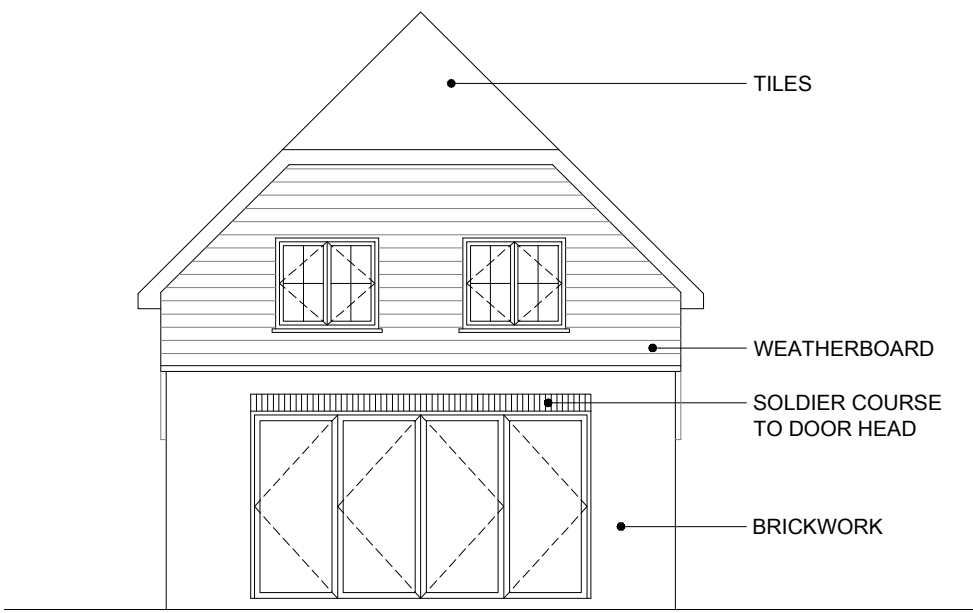


1:100 Plots 2, 3, 5 and 6
05 Rear Elevation

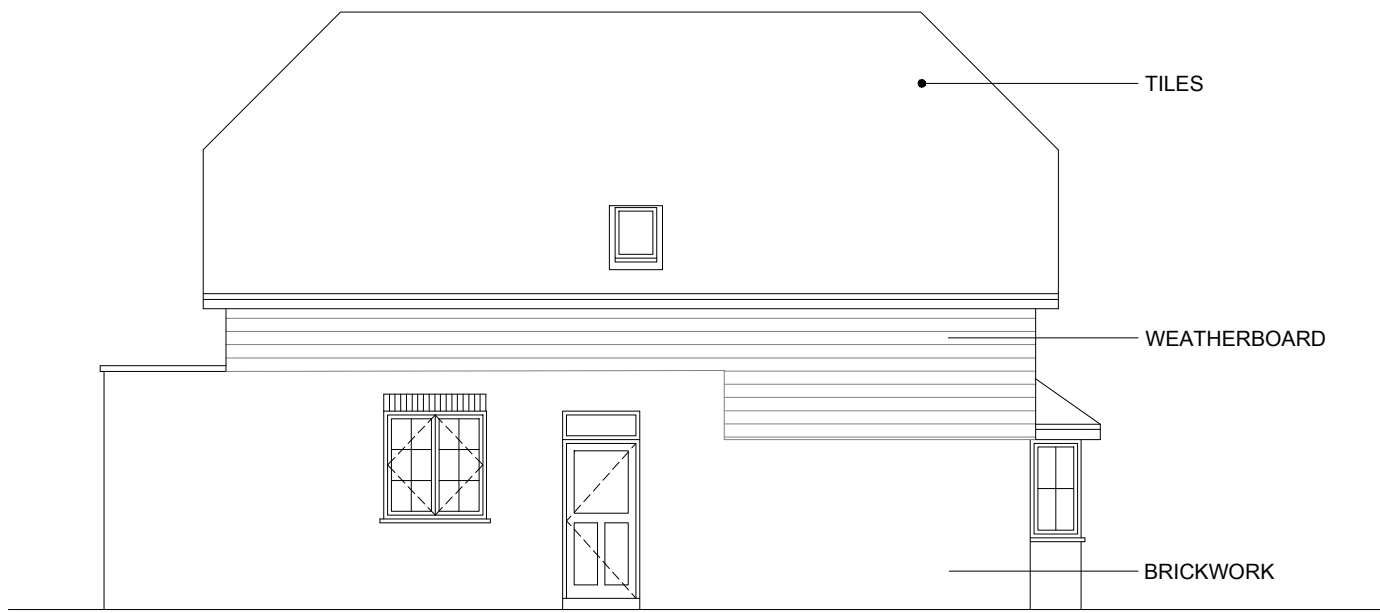

1:100 Plots 2, 3, 5 and 6
06 Side Elevation

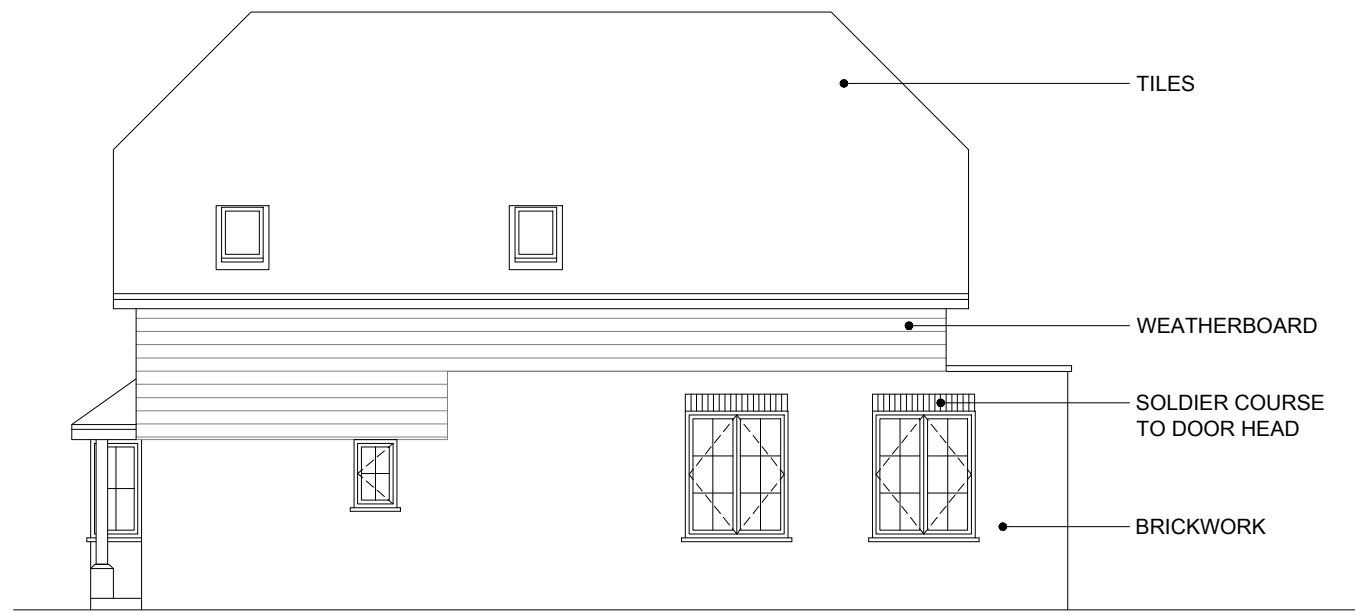


1:100 Plots 2, 3, 5 and 6
07 Side Elevation

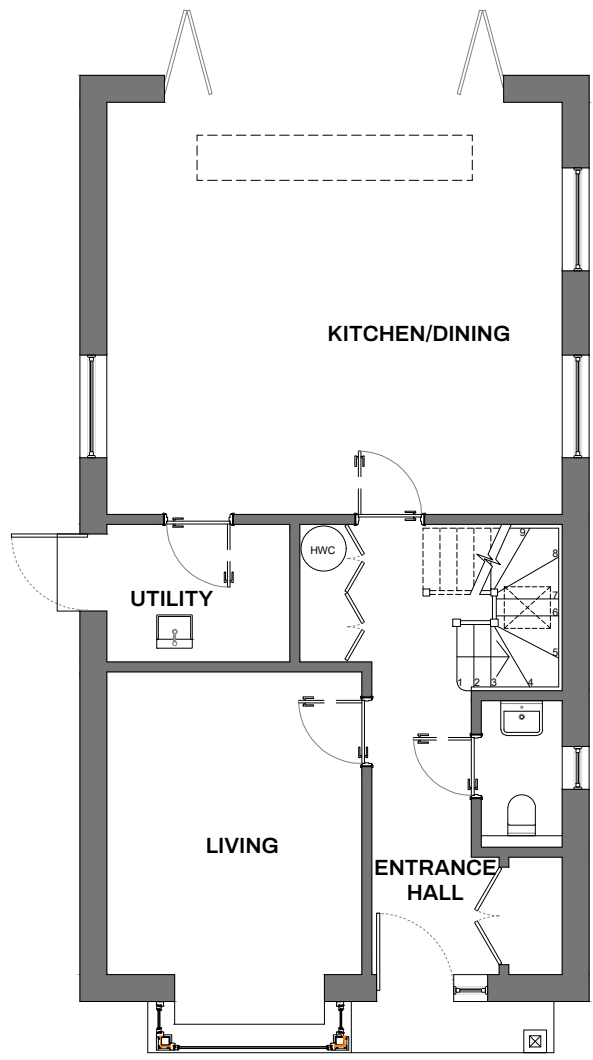


1:100 Plots 2, 3, 5 and 6
01 Ground Floor Plan

0 0.5 1 2 3 4 5 10
Scale in metres

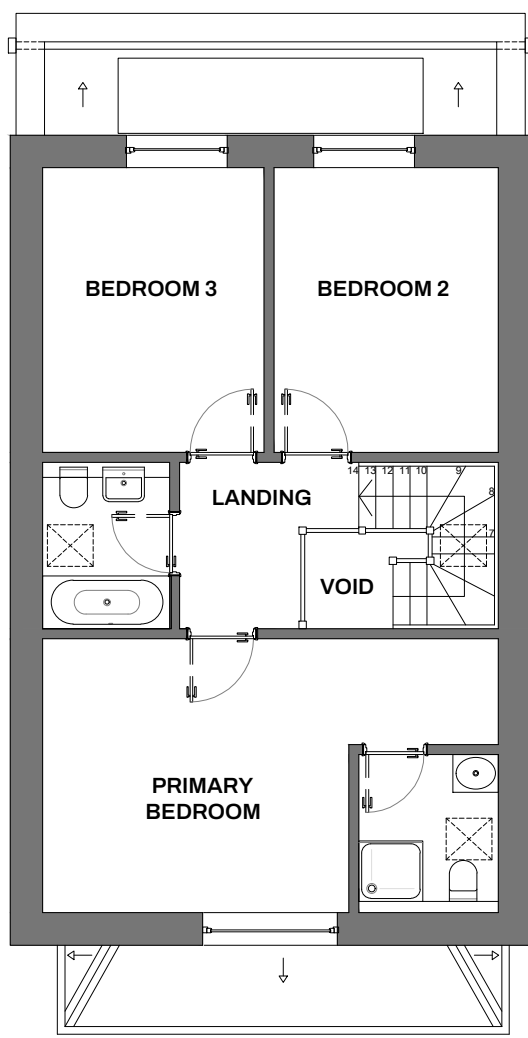


1:100 Plots 2, 3, 5 and 6
02 First Floor Plan

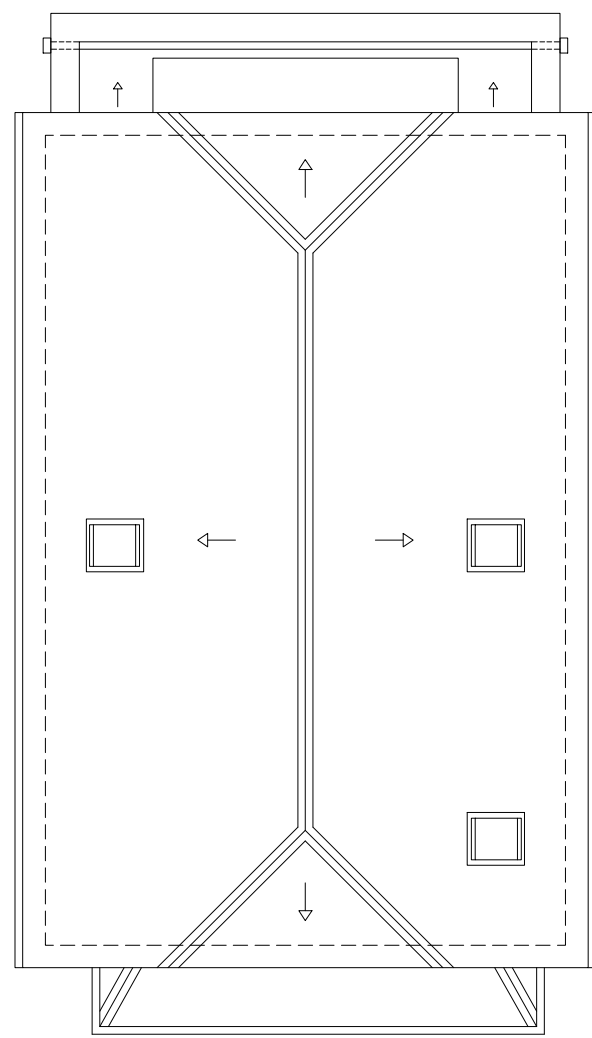

1:100 Plots 2, 3, 5 and 6
03 Roof Plan

Do Not Scale, except for planning purposes. All dimensions and conditions are to be checked on site prior to preparing drawings or commencing any work. © This drawing is the property of SETT Planning & Architecture Limited and protected by the Copyright, Designs and Patents Act, 1988

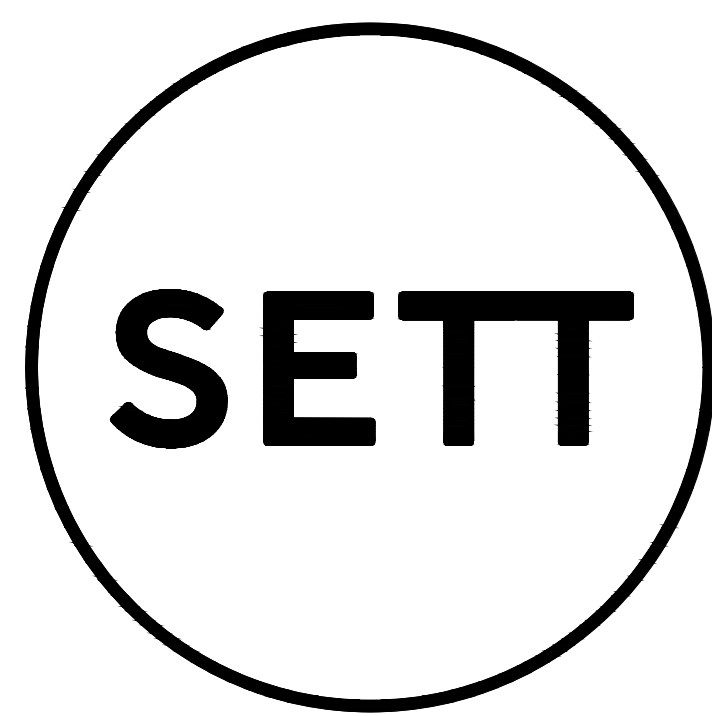

Roebuck House - 5 Roebuck Close - Reigate - RH2 7ER
01737 944 766 - hello@sett-pa.com - www.sett-pa.com

Rev.	Date	Notes	Drawn	Checked
A	29/04/2025	Rear extension increased	ODS	CG

Client:
Earlswood Homes

Project:
Land off College Lane
Hursleypoint

Drawing:
Plots 2, 3, 5 and 6
Plans and Elevations

Scale: 1:100@A1	Drawn By: ODS	Checked By: CG	Issued For: INFORMATION
--------------------	------------------	-------------------	----------------------------

Drawing No. Revision

01497 PL03

A