


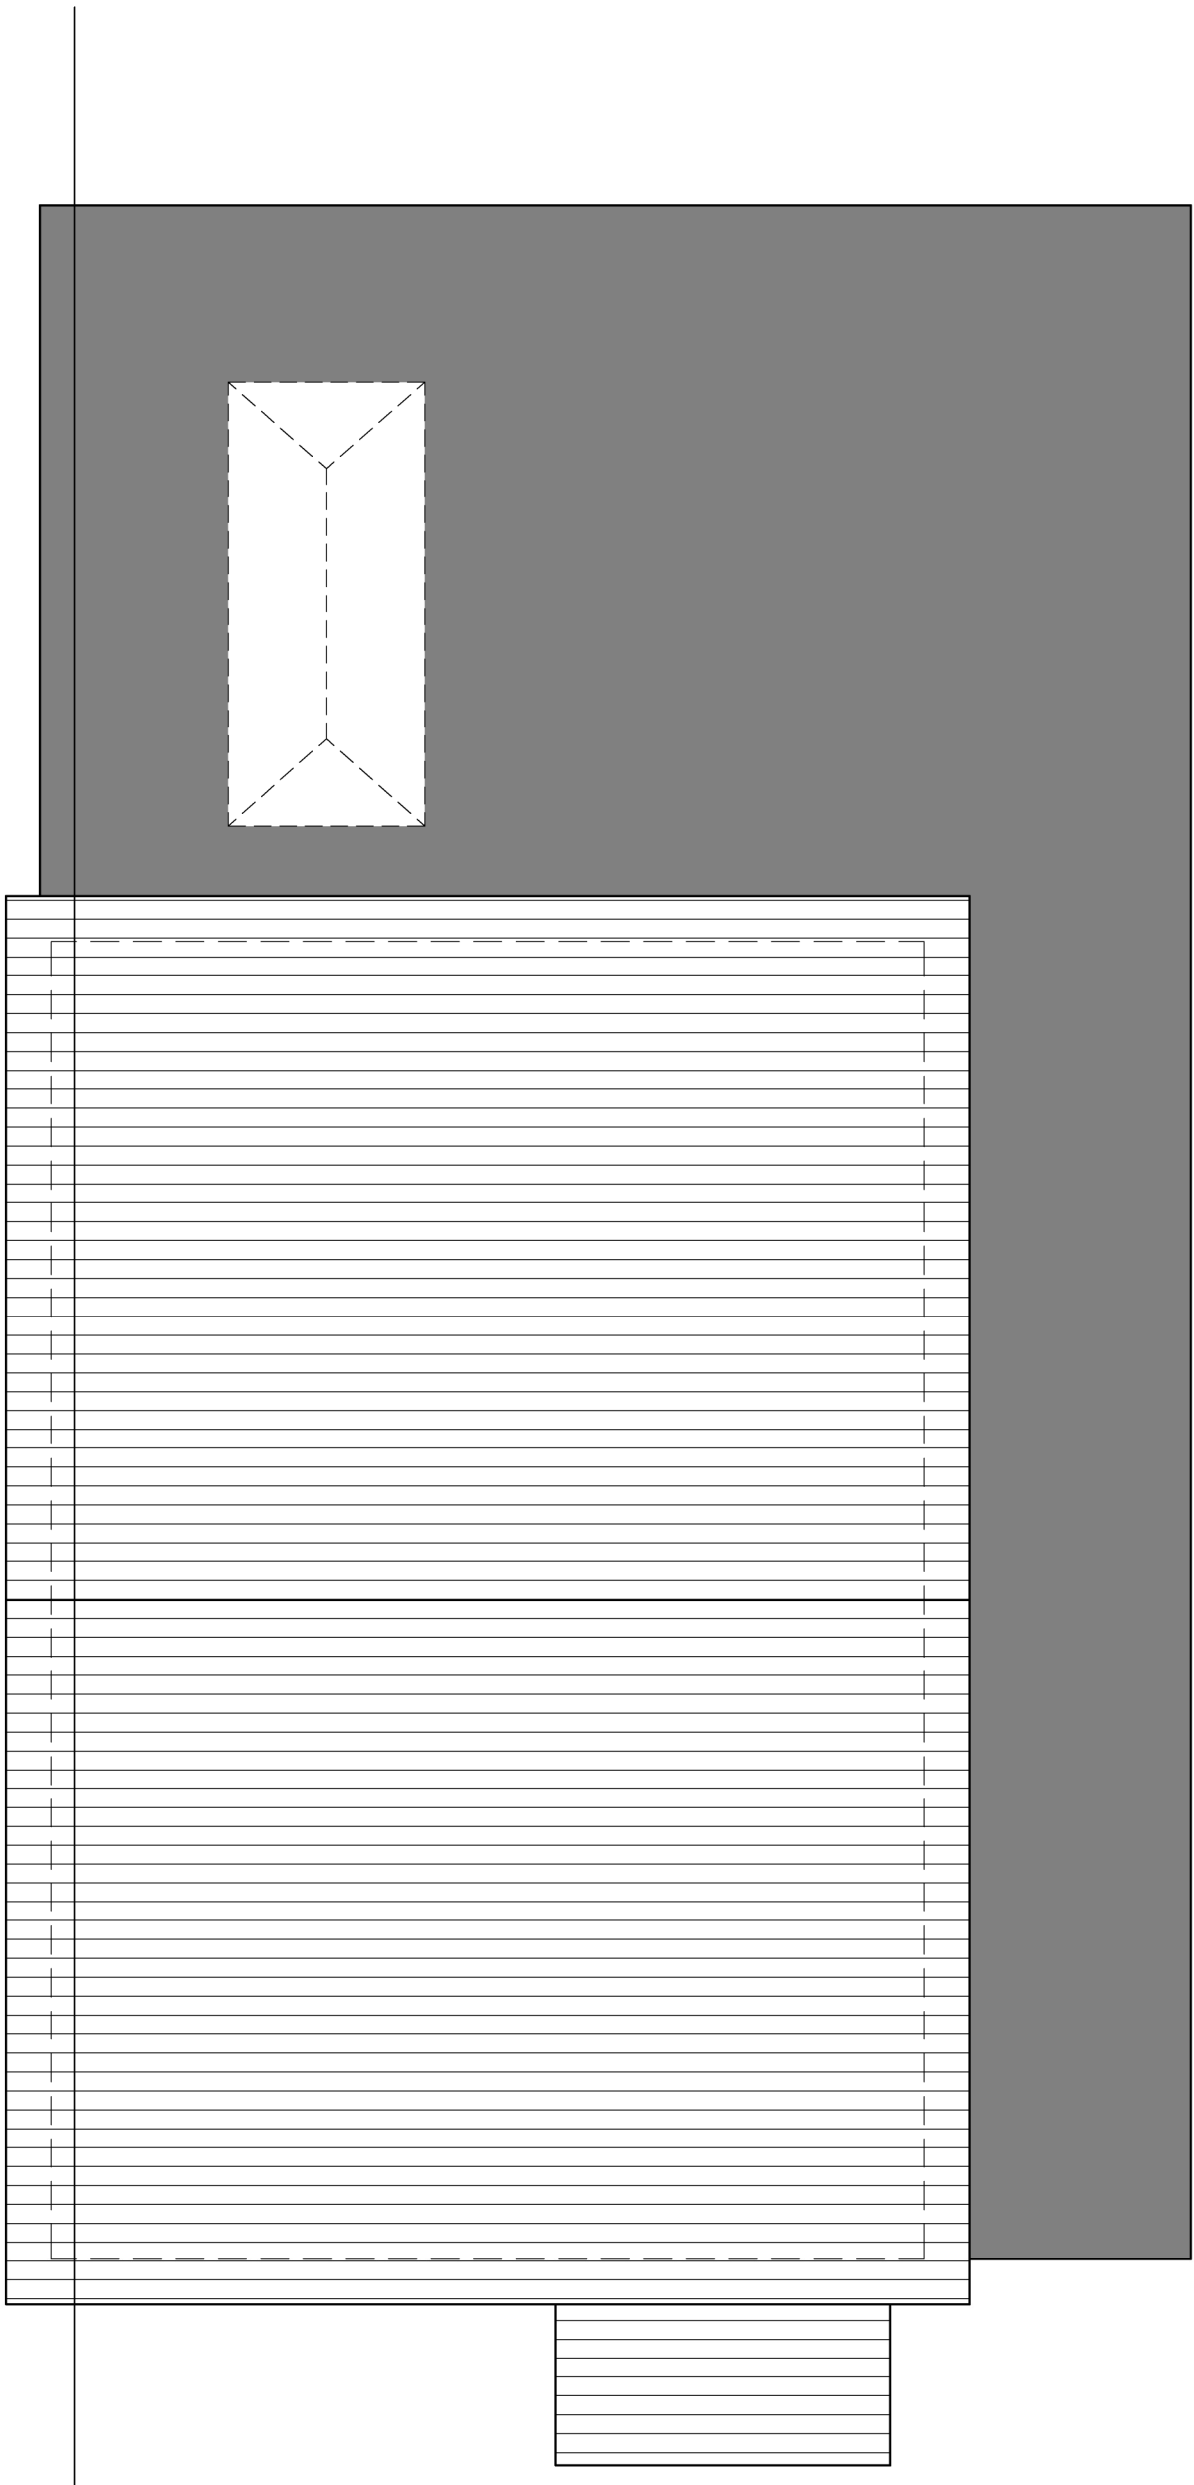

0m 1m 2m 3m 4m 5m



NORTH POINT

B	21.02.25	Amendments to proposal
JT		
A	27.01.24	Planning Issue
JT		

Rev Date/By Revision Note



Client
Mr & Mrs Casey
Project
23 Meadow Drive
Lindfield
RH16 2RS
Drawing
Proposed Roof Plan

PLANNING

Drawing Number	Date
064-001-212 Rev B	November 2024
Scale	Paper Size
1:50	A3
Drawn JT	Checked JT

E-mail info@jtalimited.co.uk
Telephone 07966 870 019
Web www.jtalimited.co.uk
All dimensions to be verified on site.
Unauthorized reproduction of information herein is strictly forbidden. Copyright 2022
Jonathan Talley Architects Limited is the trading name of Jonathan Talley Architects Limited, a limited company registered
in England and Wales with registered number 13707071 whose registered office is at 16 Coridon Avenue, Haywards
Heath, RH17 6JF