


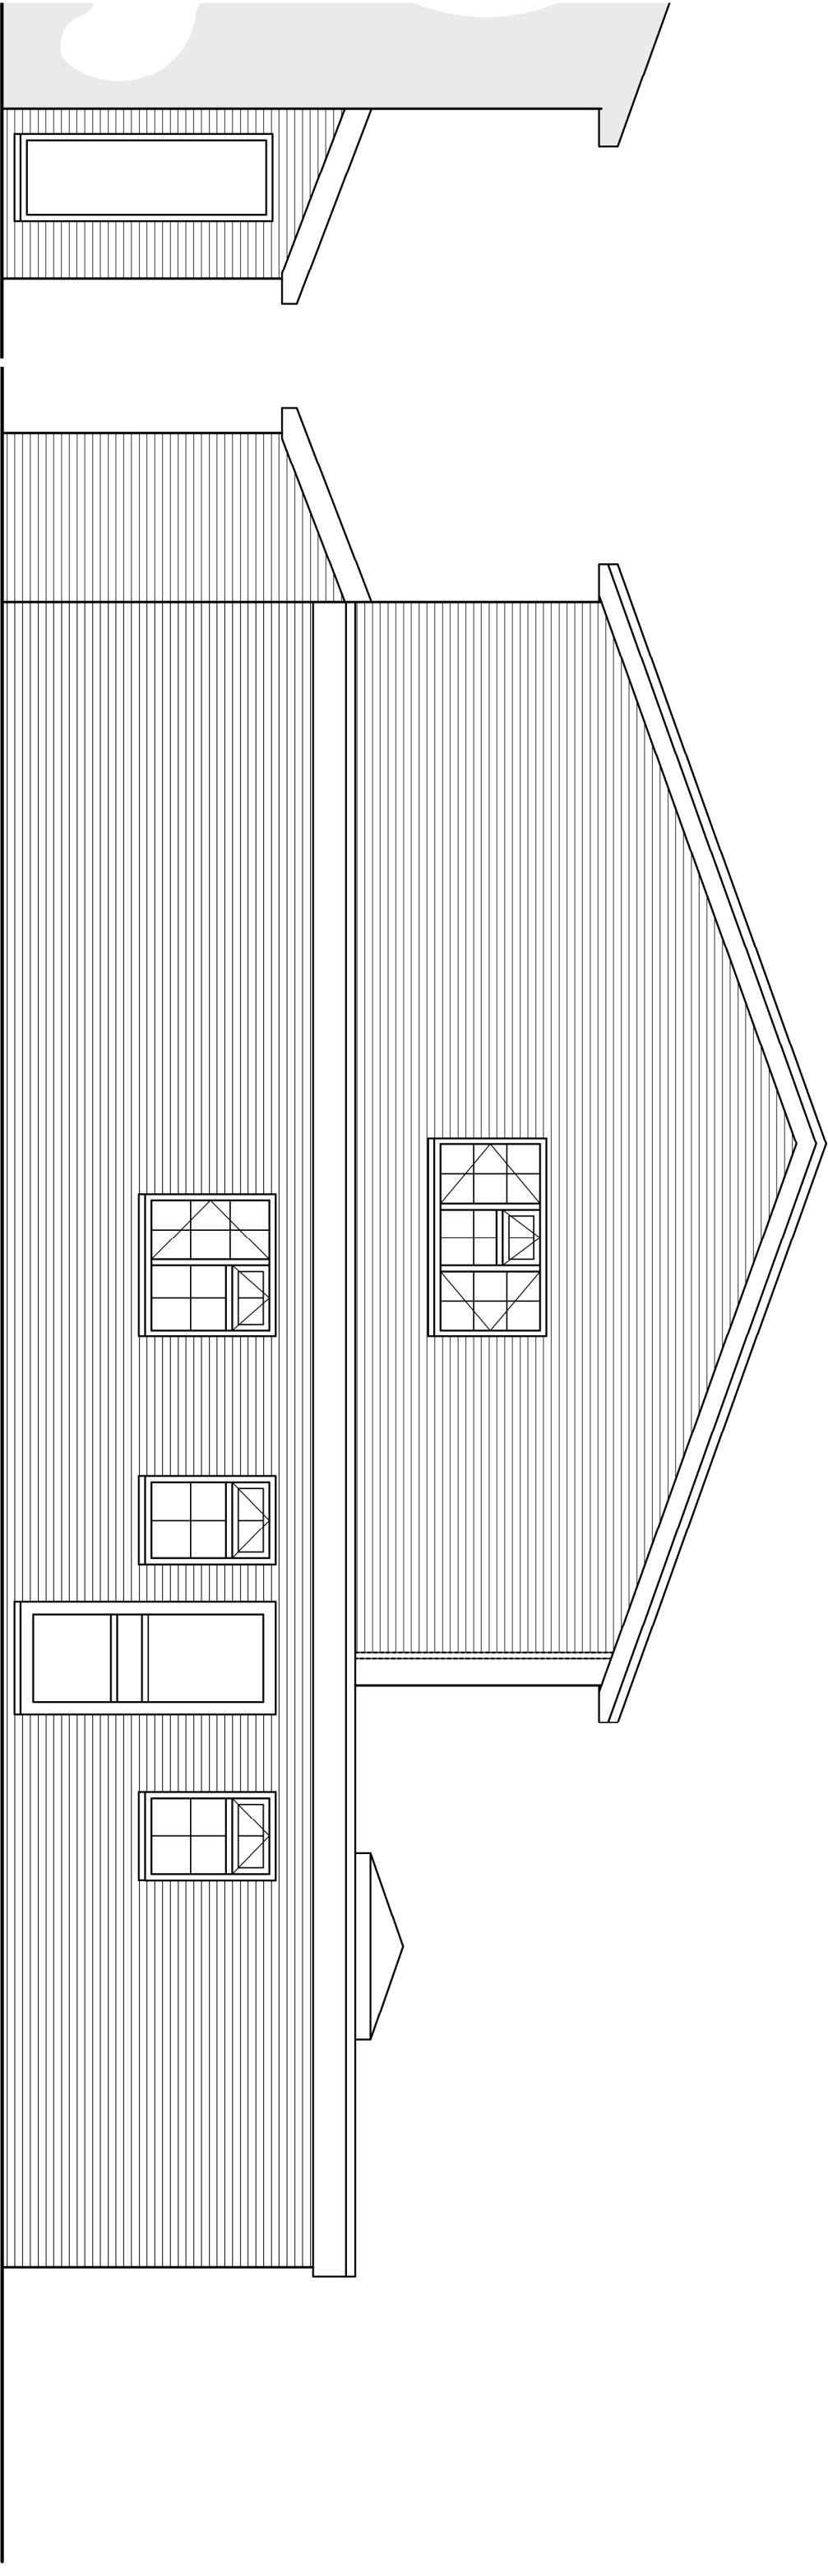

East Elevation

West Elevation

JTA

Jonathan Talley Architects Limited

Client: Mr & Mrs Casey
Project: 23 Meadow Drive
Location: Lindfield
Drawing: RH16 ZRS
Drawing Title: Proposed Side Elevation

PLANNING

Drawing Number	Date
064-001-311 Rev B	November 2024
Scale	Paper Size
1:50	A3
Drawn JT	Checked JT

E-mail: info@jtalimited.co.uk
Telephone: 07956 870 079
Web: www.jtalimited.co.uk

B	24.02.25	Amendments to proposal
A	21.02.25	Amendments to proposal
Rev	Date/By	Revision Note

Jonathan Talley Architects Limited is a registered architect in England and Wales, registered number 5373271. Jonathan Talley Architects Limited is a limited liability company registered in England and Wales with registered number 1373271. Jonathan Talley Architects Limited is a limited liability company registered in England and Wales.